


© This drawing is the property of Mitzman Architects
No disclosure or copy of it may be made without the
written permission of Mitzman Architects.

- Do not scale this drawing.
- All dimensions and levels to be checked on site.
- Discrepancies to be reported to Mitzman Architects before proceeding.
- If in any doubt about information on this drawing contact Mitzman Architects.

Revisions


A : General amendments and clarifications

02/04/2019

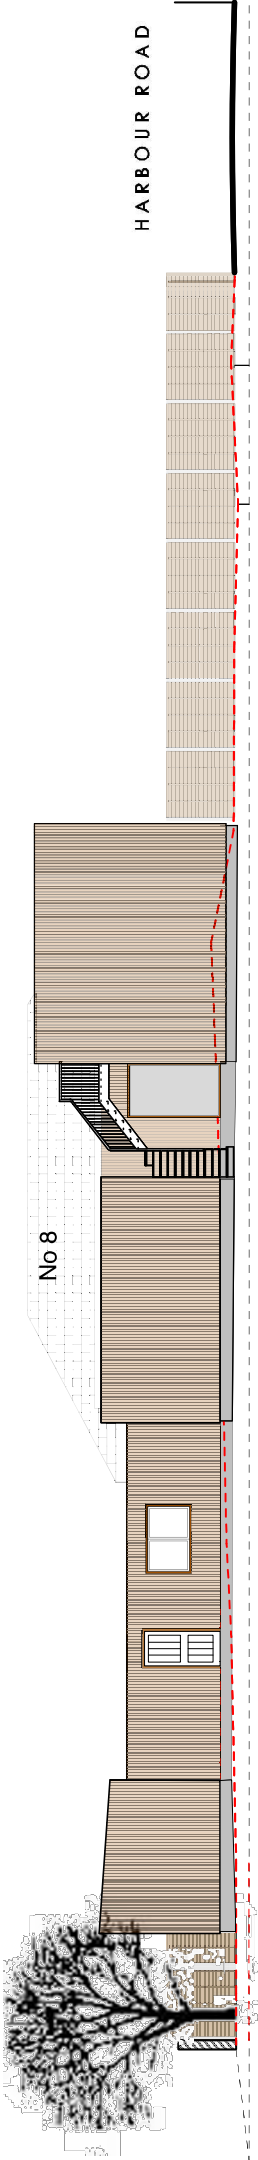

SIDE ELEVATION A - A

Site Area within boundaries 518.69m2
Proposed Building area 190.04 m2
Coverage of the site area 36.63%

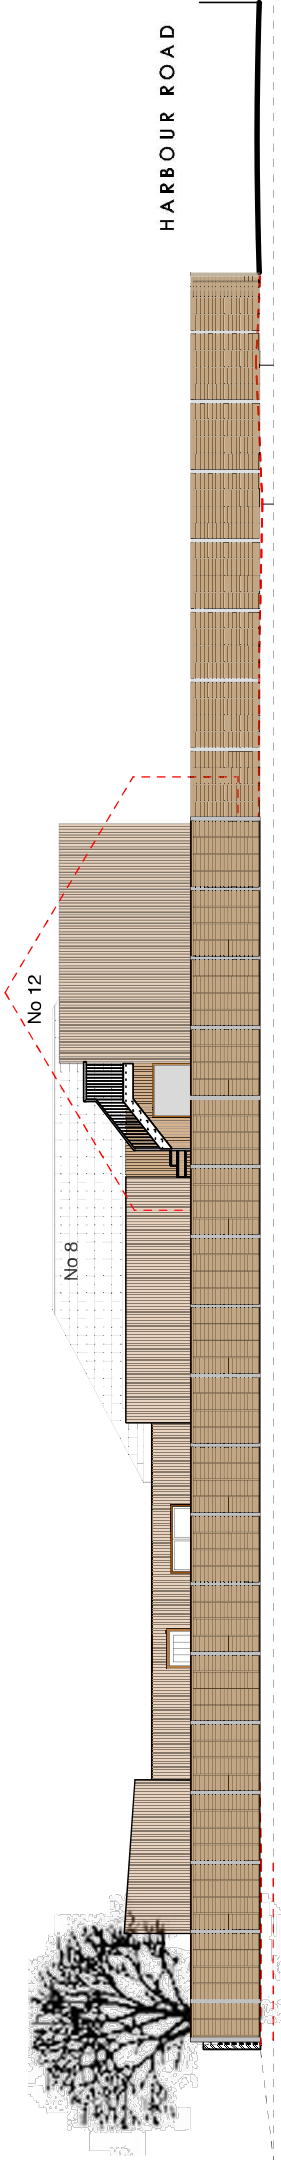

SIDE ELEVATION B - B (from the No 12 Garden)

