
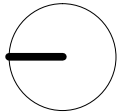


- Do not scale this drawing.
- All dimensions and levels to be checked on site.
- Discrepancies to be reported to Mitzman Architects before proceeding.
- If in any doubt about information on this drawing contact Mitzman Architects.

Revisions

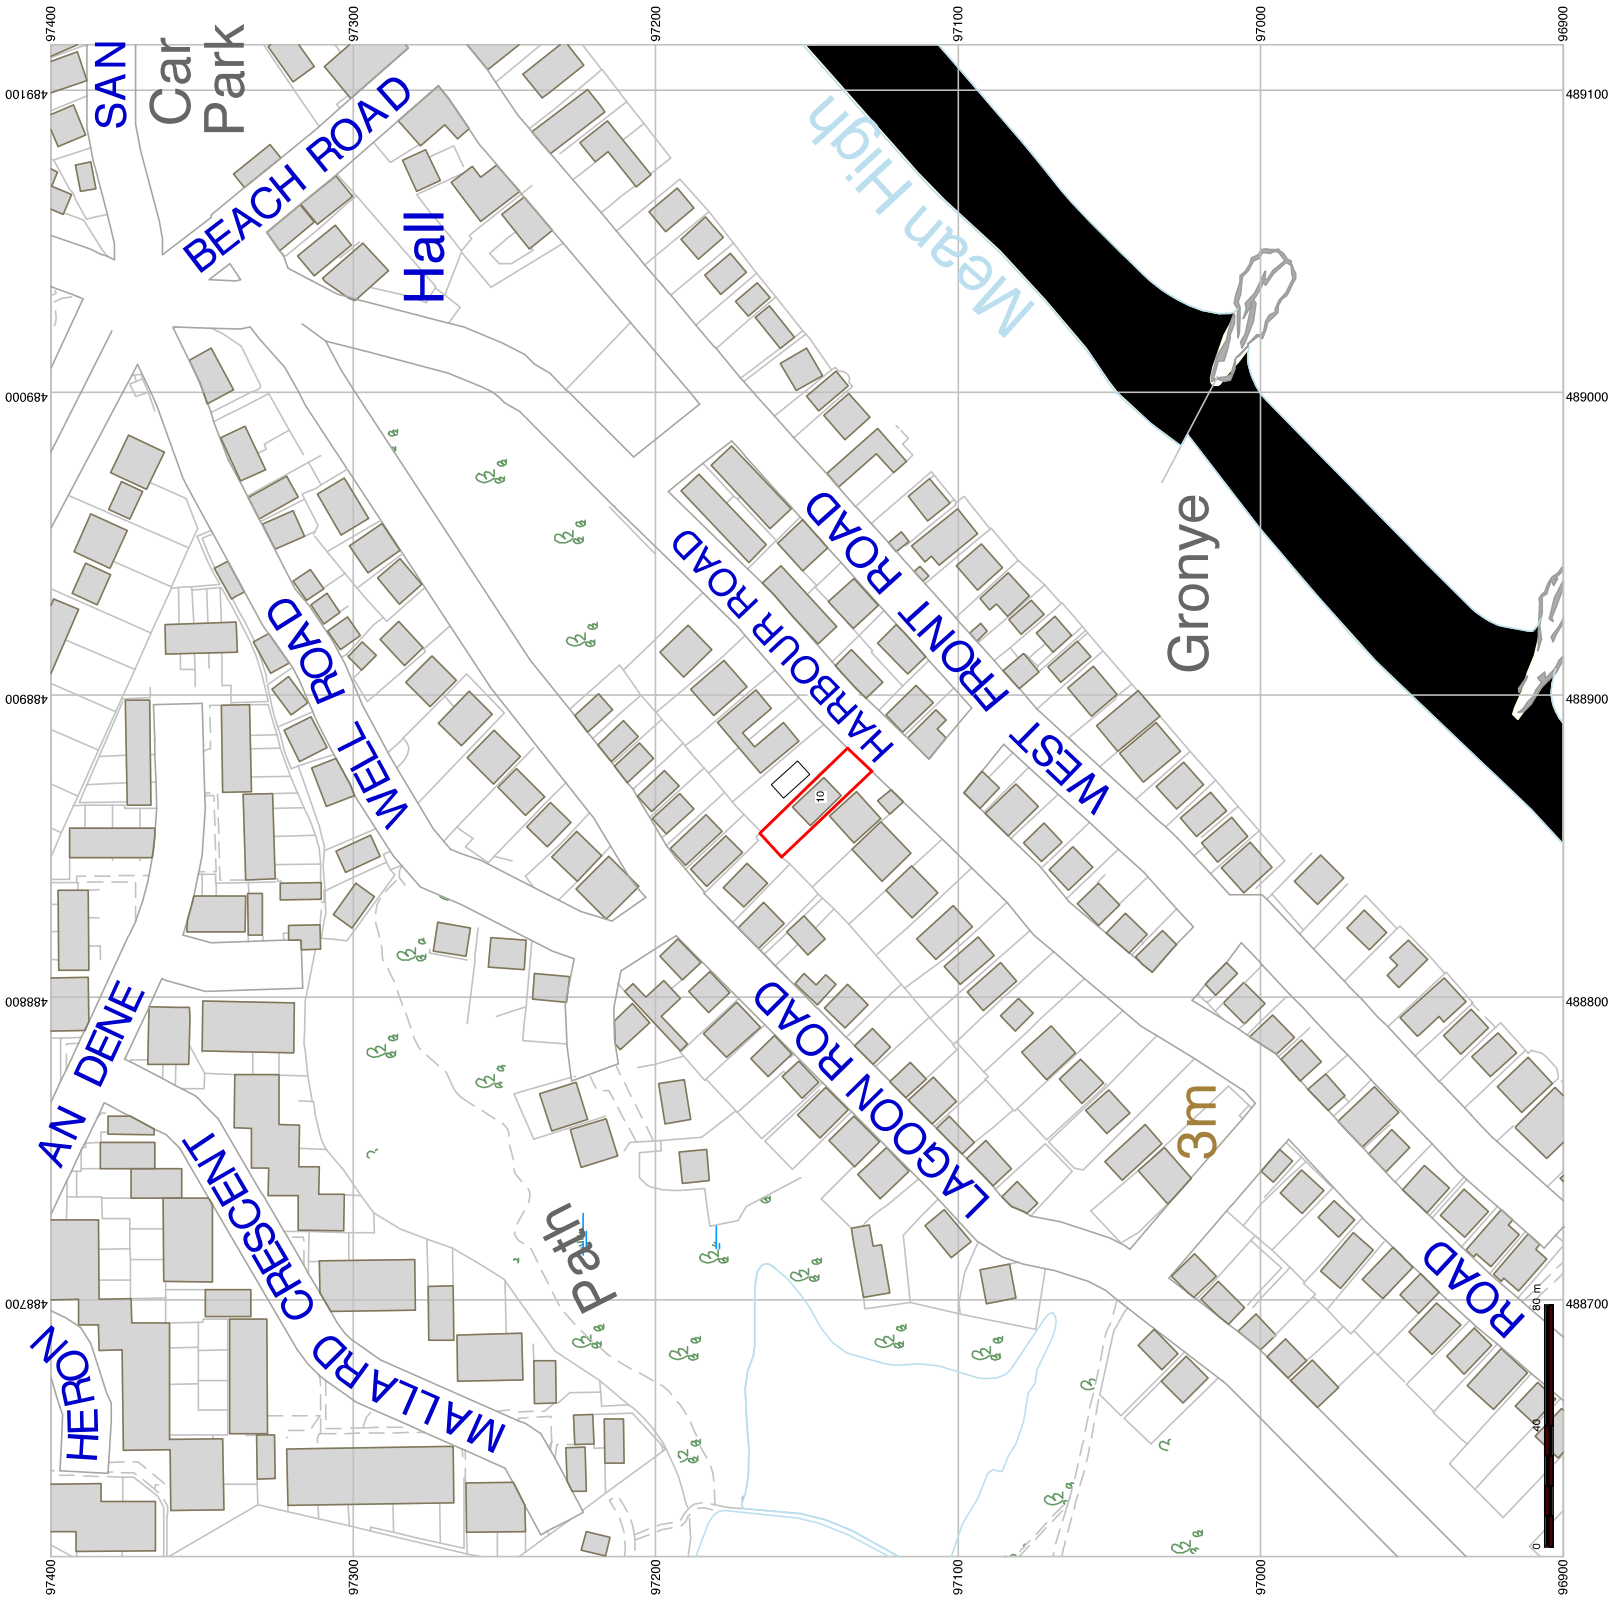

Mit **MITZMAN architects llp**
020 7722 8525 Unit 1 Primrose Mews
mail@mitzmanarchitects.com Sharpleshall Street
www.mitzmanarchitects.com London NW1 8YW
CLIENT
Conrad Sandler and Victoria Hoskyns

PROJECT
10 Harbour Road, Pagham PO21 4TG

SHEET TITLE
AREA Location MAP

SCALE
1 : 2500 @ A3

DATE CREATED **FILE REFERENCE**

DRAWING NUMBER **REVISION**
295- DWG - 004