


© This drawing is the property of Mitzman Architects. No disclosure or copy of it may be made without the written permission of Mitzman Architects.


- Do not scale this drawing.
- All dimensions and levels to be checked on site.
- Discrepancies to be reported to Mitzman Architects before proceeding.
- If in any doubt about information on this drawing contact Mitzman Architects.

Revisions	
A :	General Amendments 03/04/2019

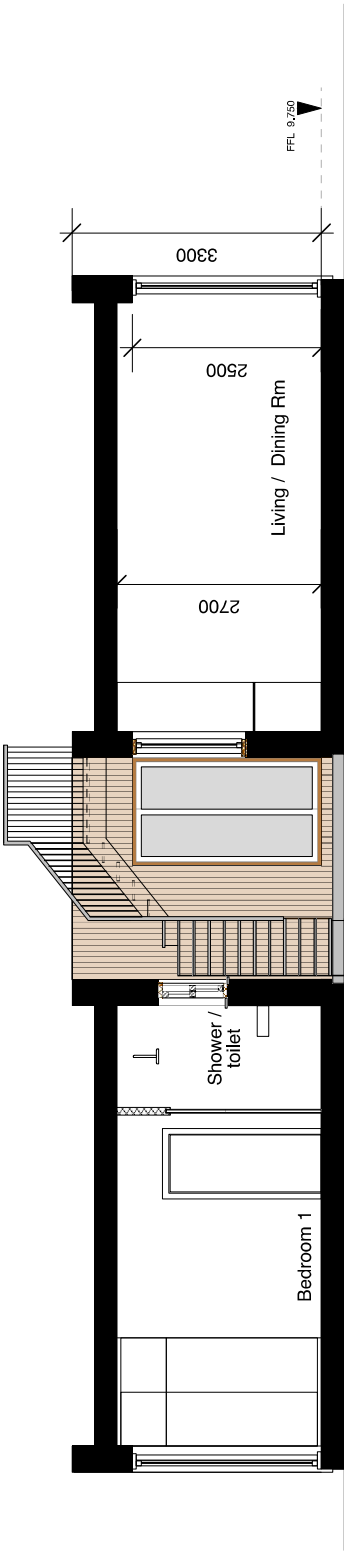


SECTION / ELEVATION J - J

Datum Line 9m

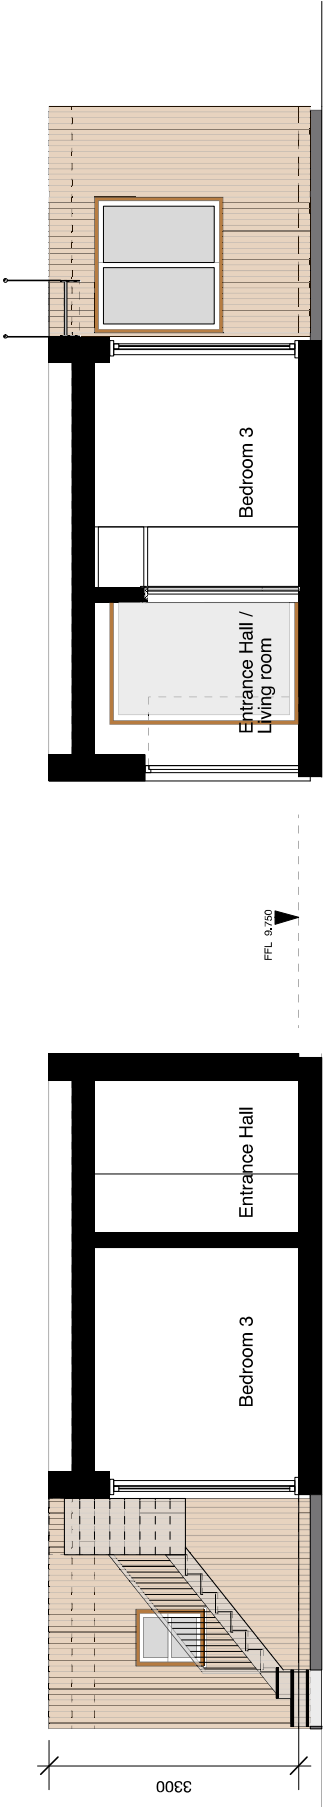


SECTION / ELEVATION E - E

Datum Line 9m

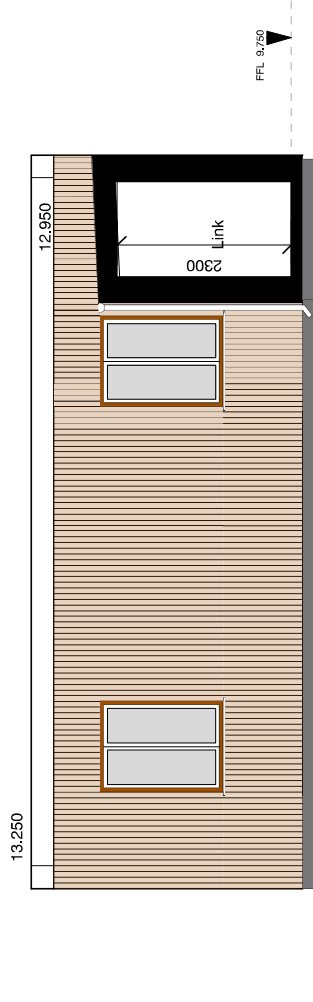


ELEVATION H

Datum Line 9m

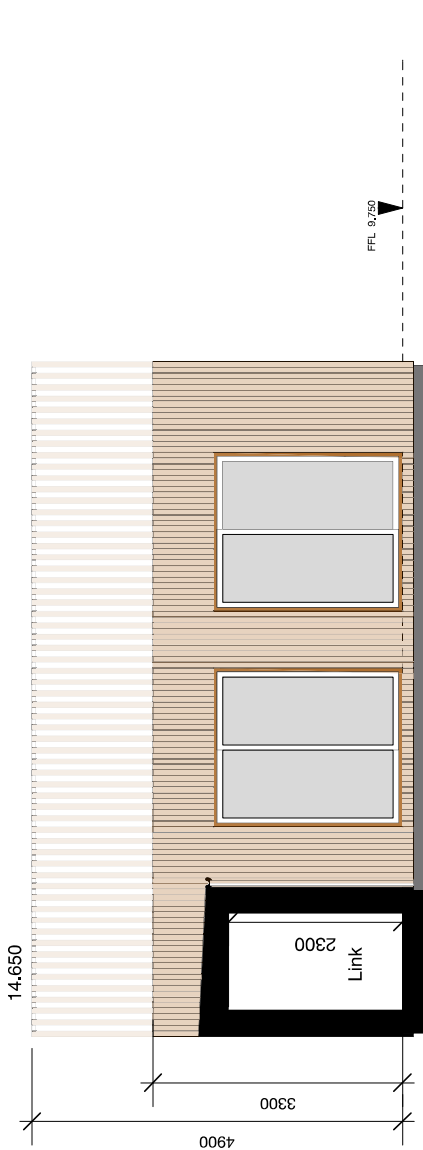


SECTION / ELEVATION G - G

Datum Line 9m

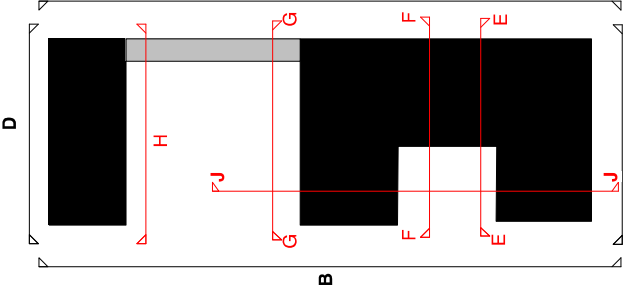

Internal Elevations
Sections
(Elevations A-D on dwg 295-GA-04)

MATERIALS - External
WALLS - LARCH Timber Clad
PLINTH - Concrete
WINDOWS - Timber (Larch)
DOORS - Timber (Larch)

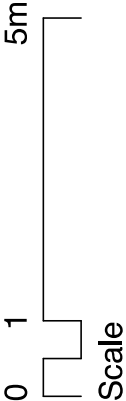

Scale

Mi	MITZMAN architects llp
020 7722 8525	Unit 1 Primrose News
mail@mitzmanarchitects.com	Sharpleshall Street
www.mitzmanarchitects.com	London NW1 8YW
CLIENT	

PROJECT	
10 Harbour Road, Pagham, PO21 4TG	
SHEET TITLE Elevations - Internal Sections (Proposed)	
SCALE 1:100 @ A3	
DATE CREATED	
FILE REFERENCE	
DRAWING NUMBER	REVISION
295- GA - 05	A