



- Do not scale this drawing.
- All dimensions and levels to be checked on site.
- Discrepancies to be reported to Mitzman Architects
before proceeding.
- If in any doubt about information on this drawing
contact Mitzman Architects.

Revisions		
A :	General Amendments	03/04/2019
B :	J-J, & E-E Sections /elevations amended to indicate the Hit & misstimmer railing over the Living room roof	06/06/2019

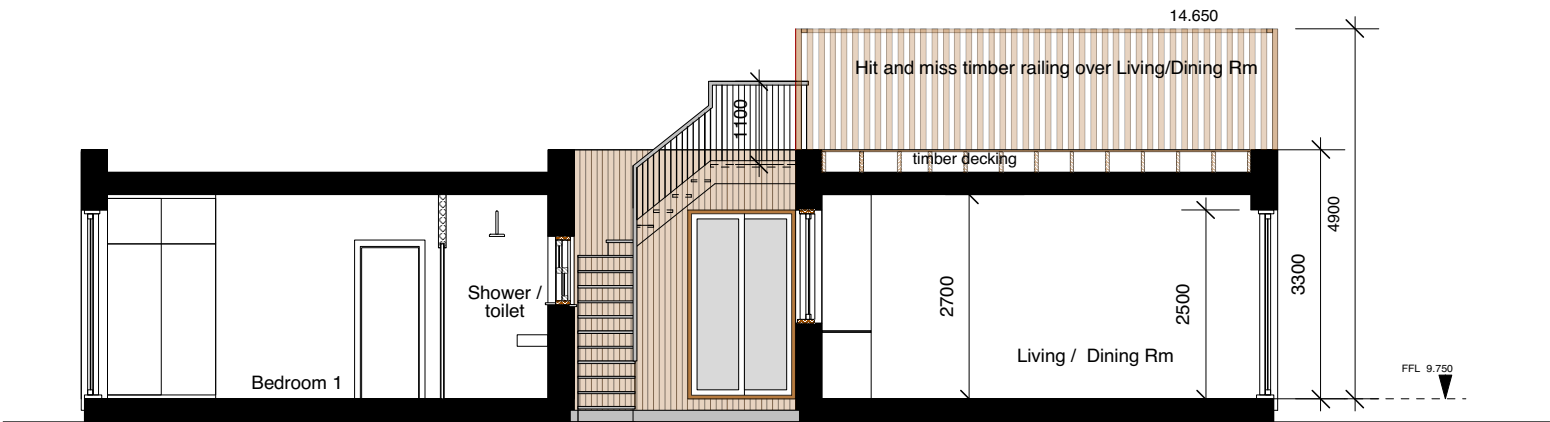


SECTION / ELEVATION J - J

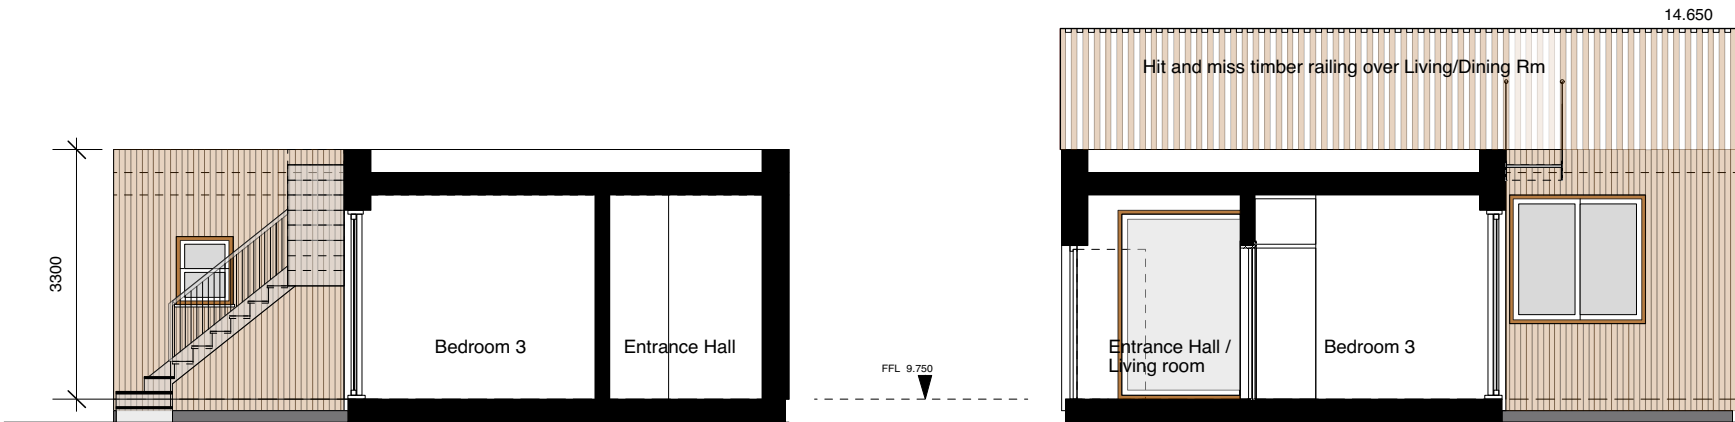


SECTION / ELEVATION F - F


SECTION / ELEVATION E - E

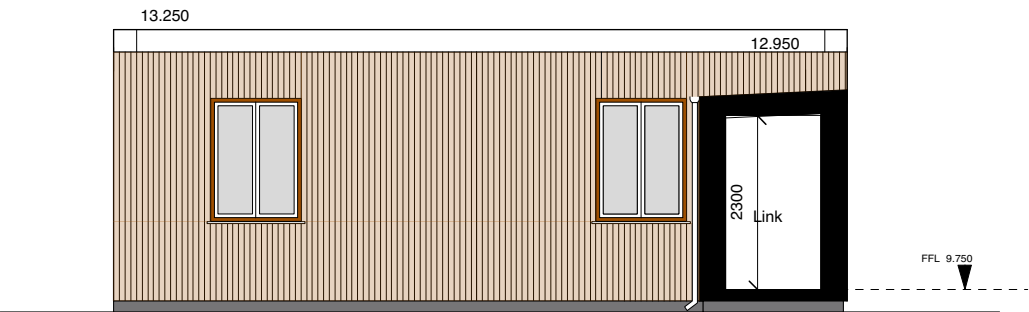

ELEVATION H

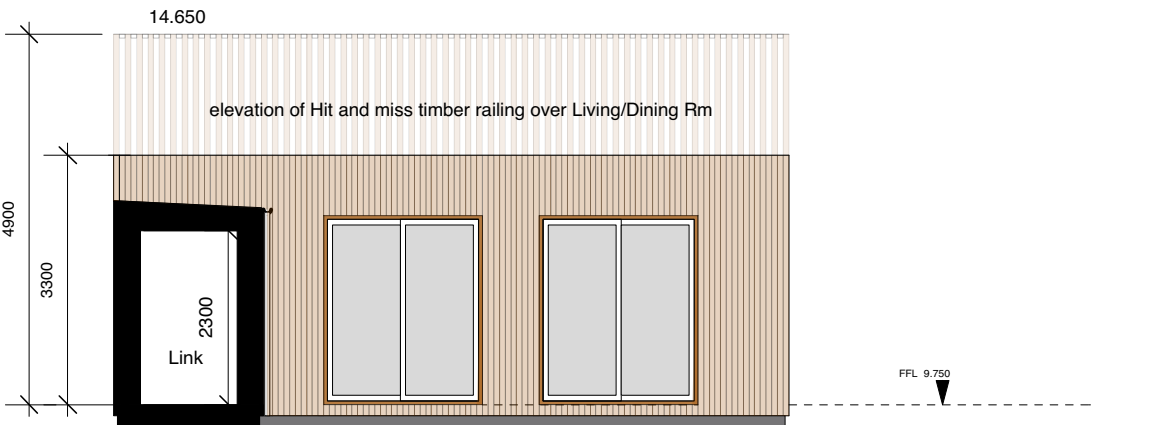

SECTION / ELEVATION G - G

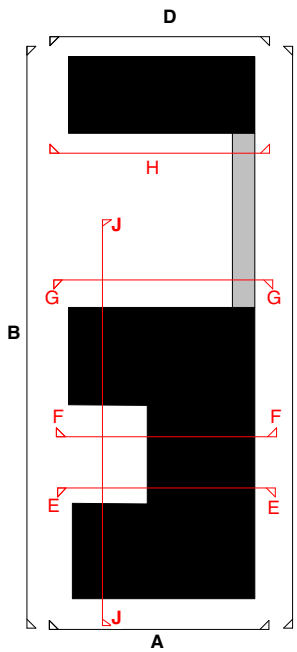

Internal Elevations
Sections
(Elevations A-D on drwg 295-GA-04)

MATERIALS - External
WALLS - LARCH Timber Clad
PLINTH - Concrete
WINDOWS - Timber (Larch)
DOORS - Timber (Larch)

0 1 5m
Scale

M MITZMAN architects llp
020 7722 8525 Unit 1 Primrose Mews
mail@mitzmanarchitects.com Sharpleshall Street
www.mitzmanarchitects.com London NW1 8YW
CLIENT

PROJECT
10 Harbour Road, Pagham, PO21 4TG
SHEET TITLE
Elevations - Internal/ Sections (Proposed)

SCALE
1:100 @ A3
DATE CREATED **FILE REFERENCE**

DRAWING NUMBER	REVISION
295- GA - 05	B