




south




west

1 : 100

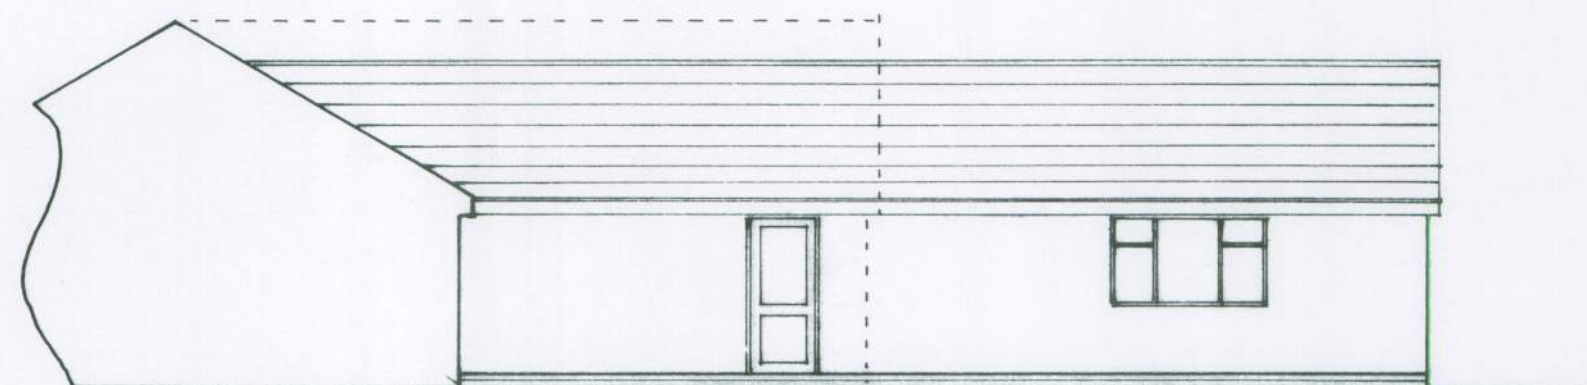

north

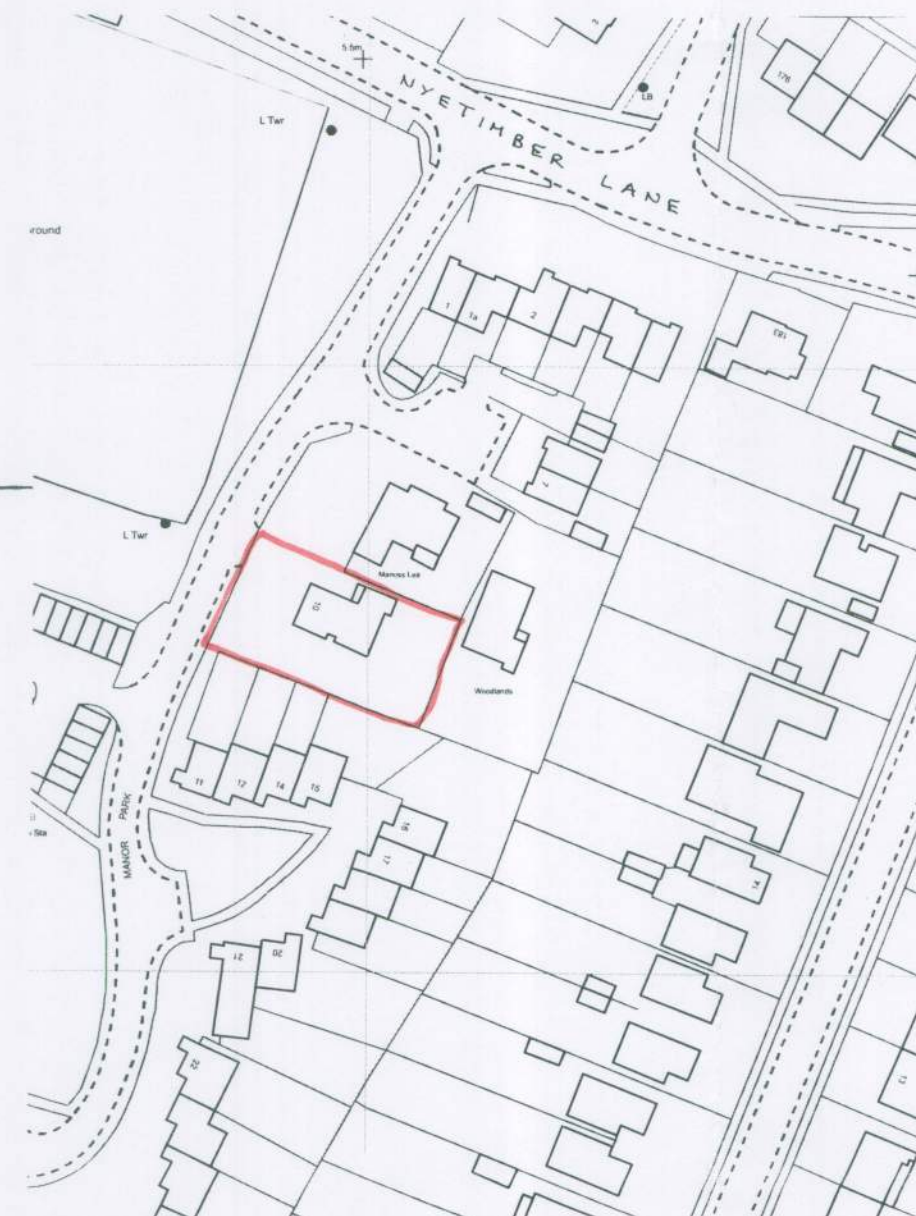

location plan

1 : 1250



block plan

1 : 500

Proposed

PROPOSED SINGLE STOREY EXTENSION AT 10, MANOR PARK, PAGHAM FOR MR. & MRS. N. SHACKLETON.

sheet 2 of 3

Bryan Butcher
Rainbow Cottage
Nyetimber Lane
Bognor Regis PO21 3JX
01243 266871
07973 233442
bryan.butcher@btinternet.com
www.bryanbutcher.com