



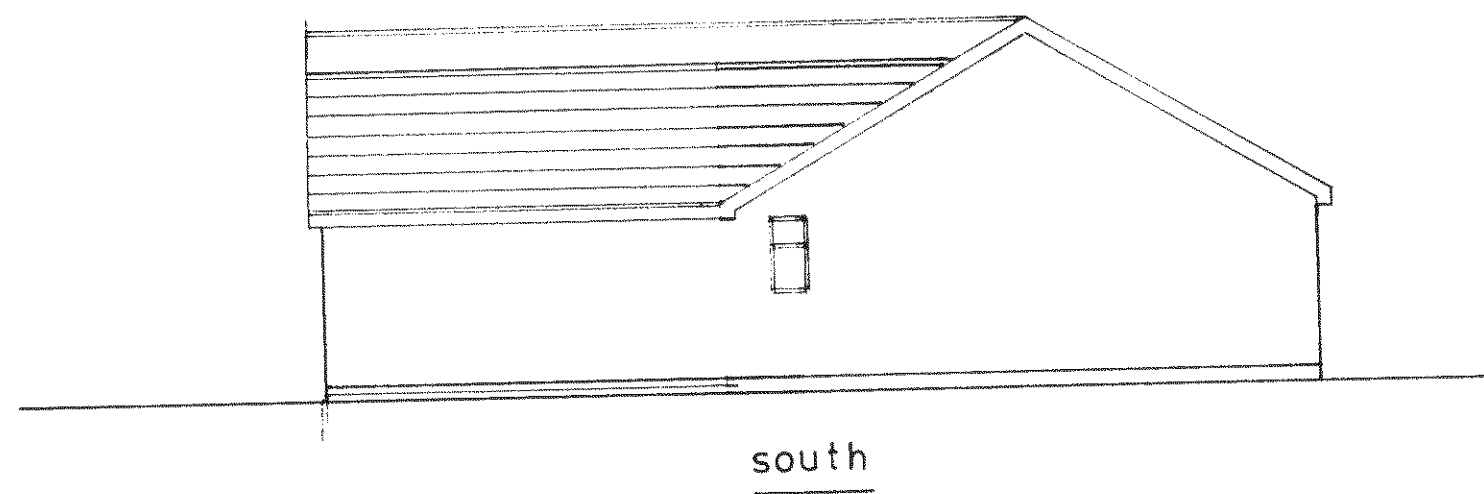


south

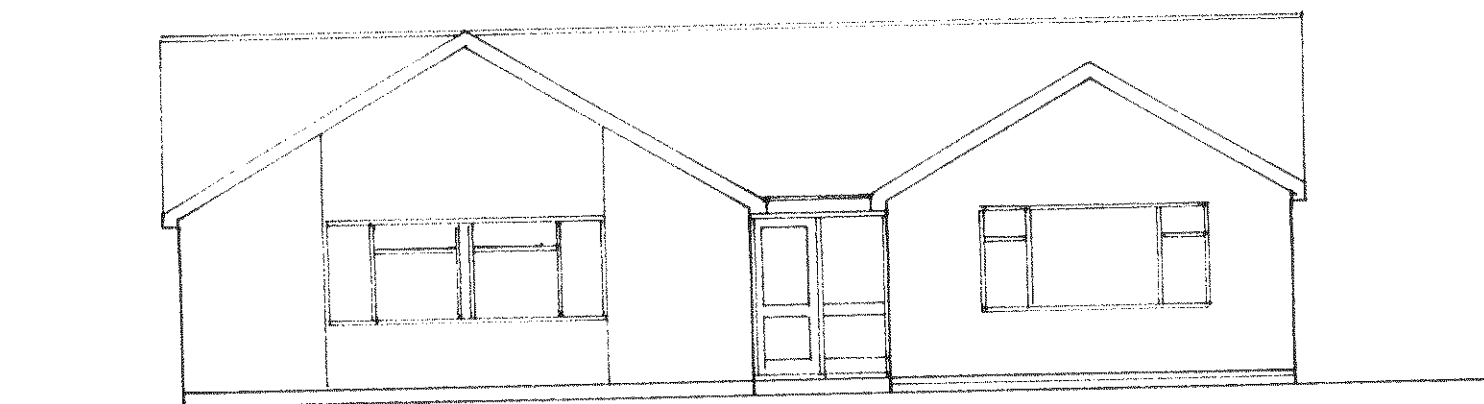


west

1 : 100

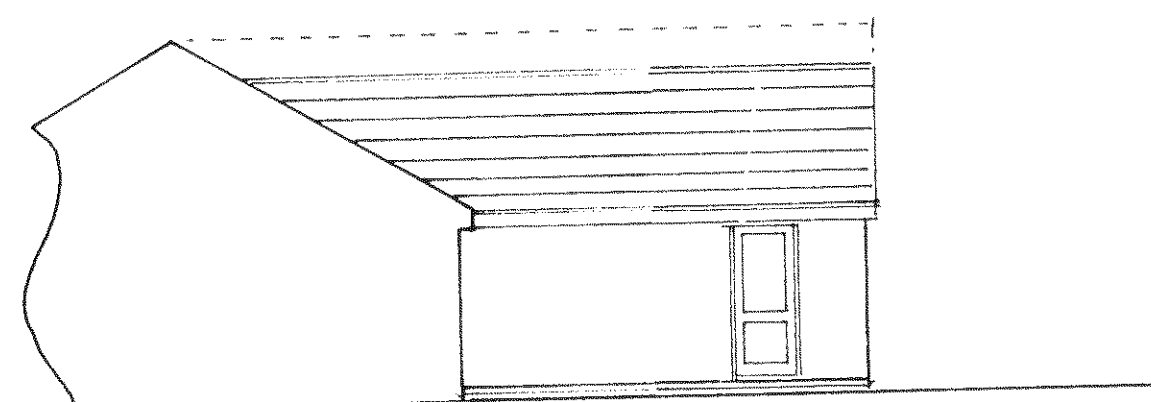

north

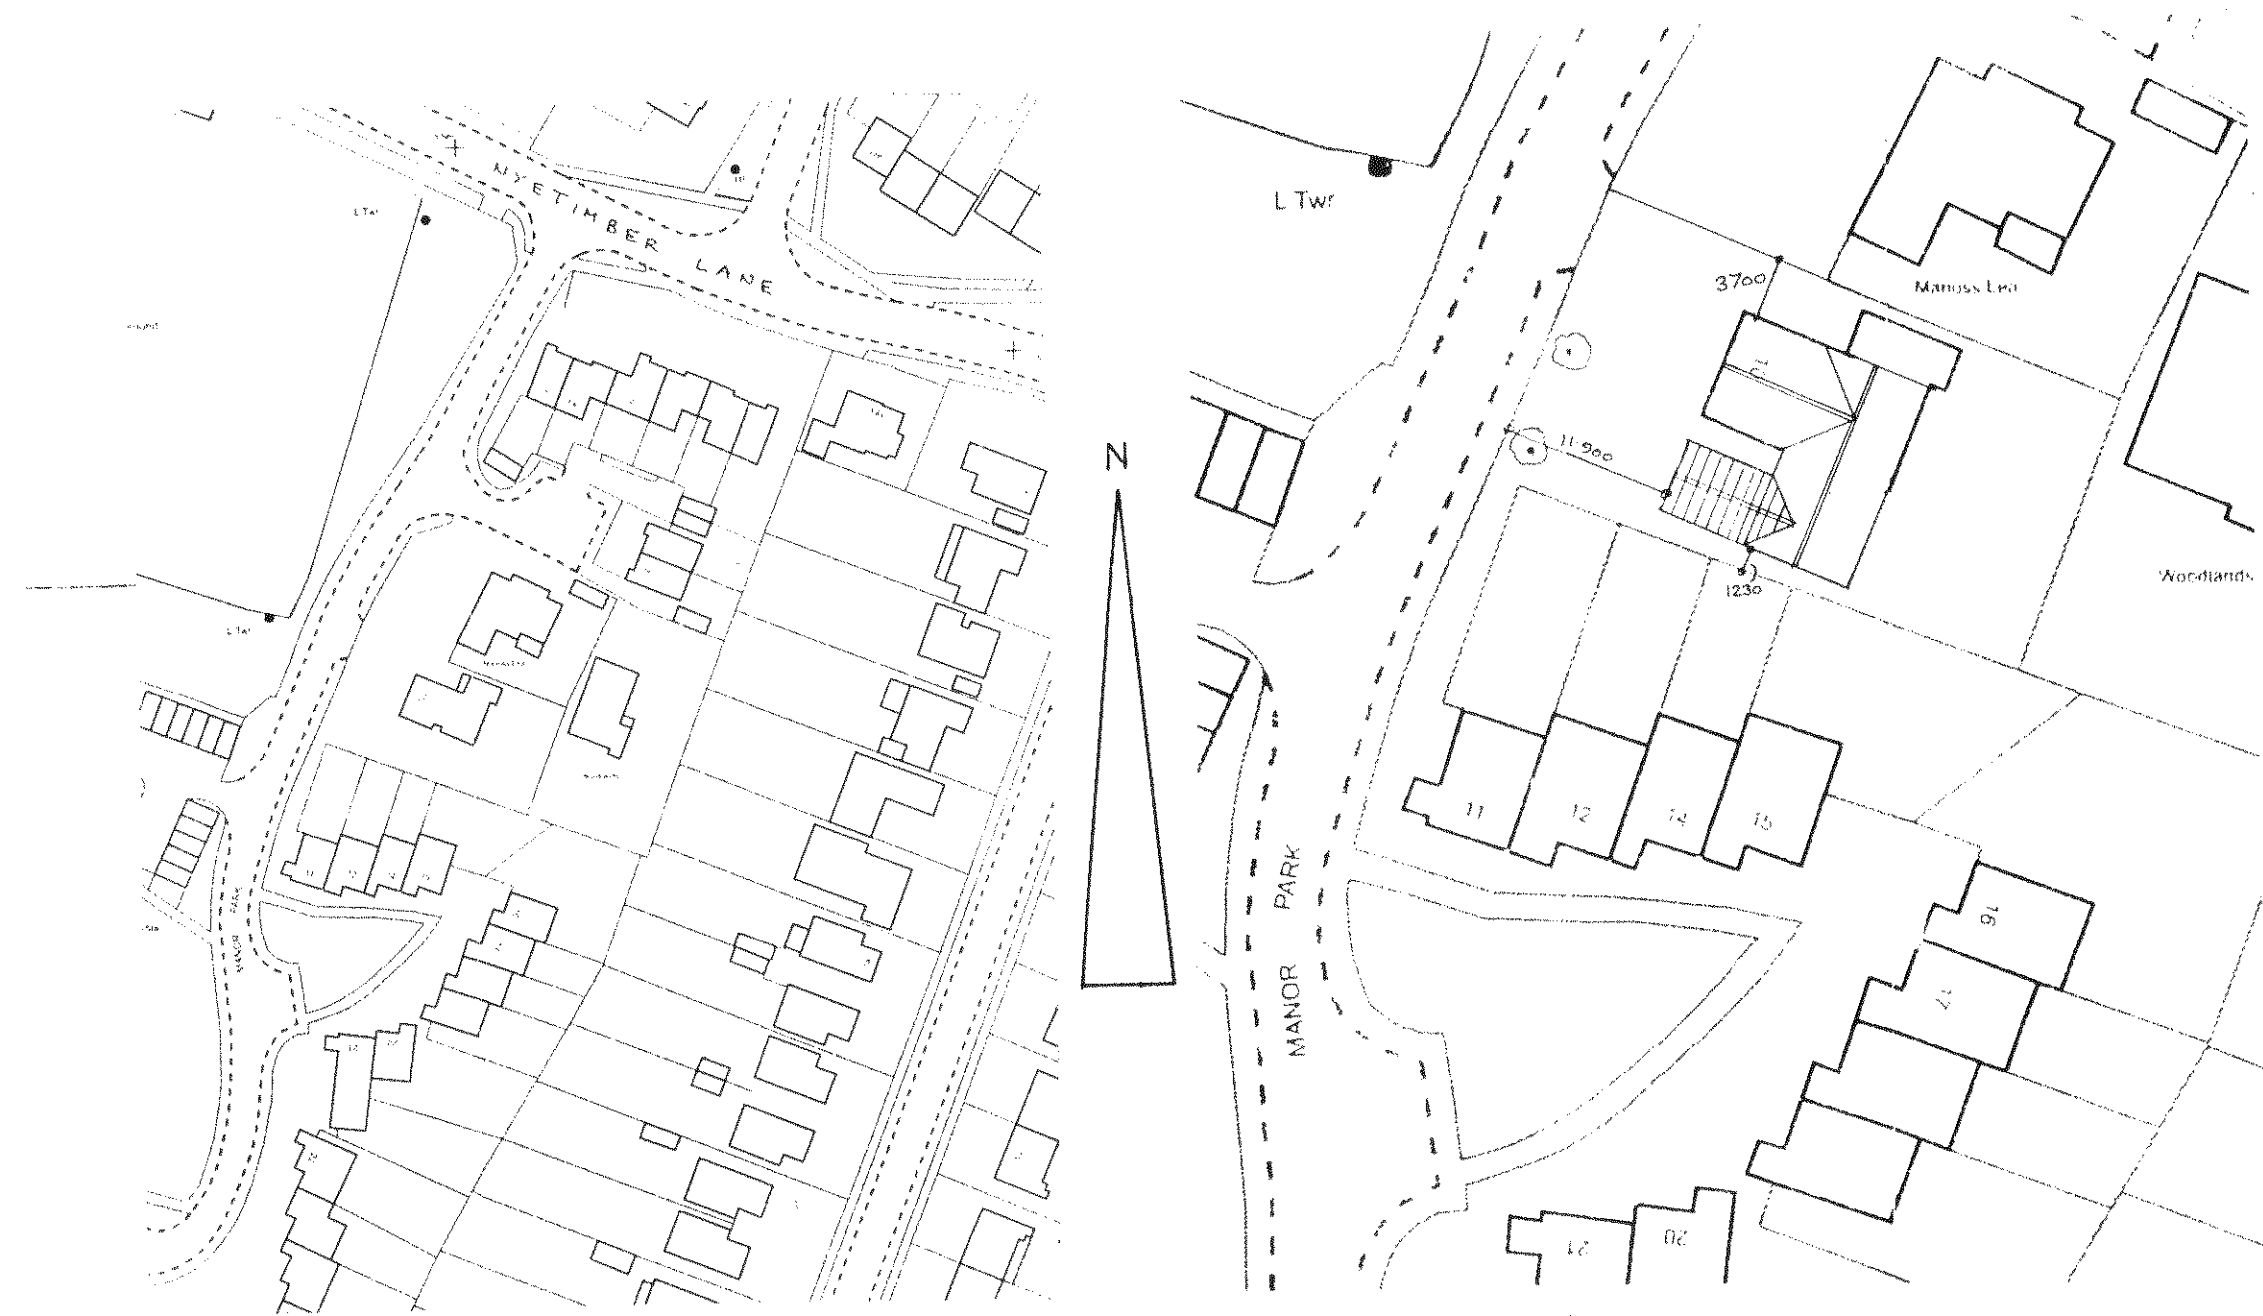

location plan

1 : 1250

block plan

1 : 500

sheet 2 a of 3

Proposed

PROPOSED SINGLE STOREY EXTENSION AT 10, MANOR PARK, PAGHAM FOR MR. & MRS. N. SHACKLETON.

SUBSTITUTED
30.4.14

Bryan Butcher
Rainbow Cottage
Nyetimber Lane
Bognor Regis PO21 3JX
01243 266871
07973 233442
bryan.butcher@btinternet.com
www.bryanbutcher.com