BOUNDARY

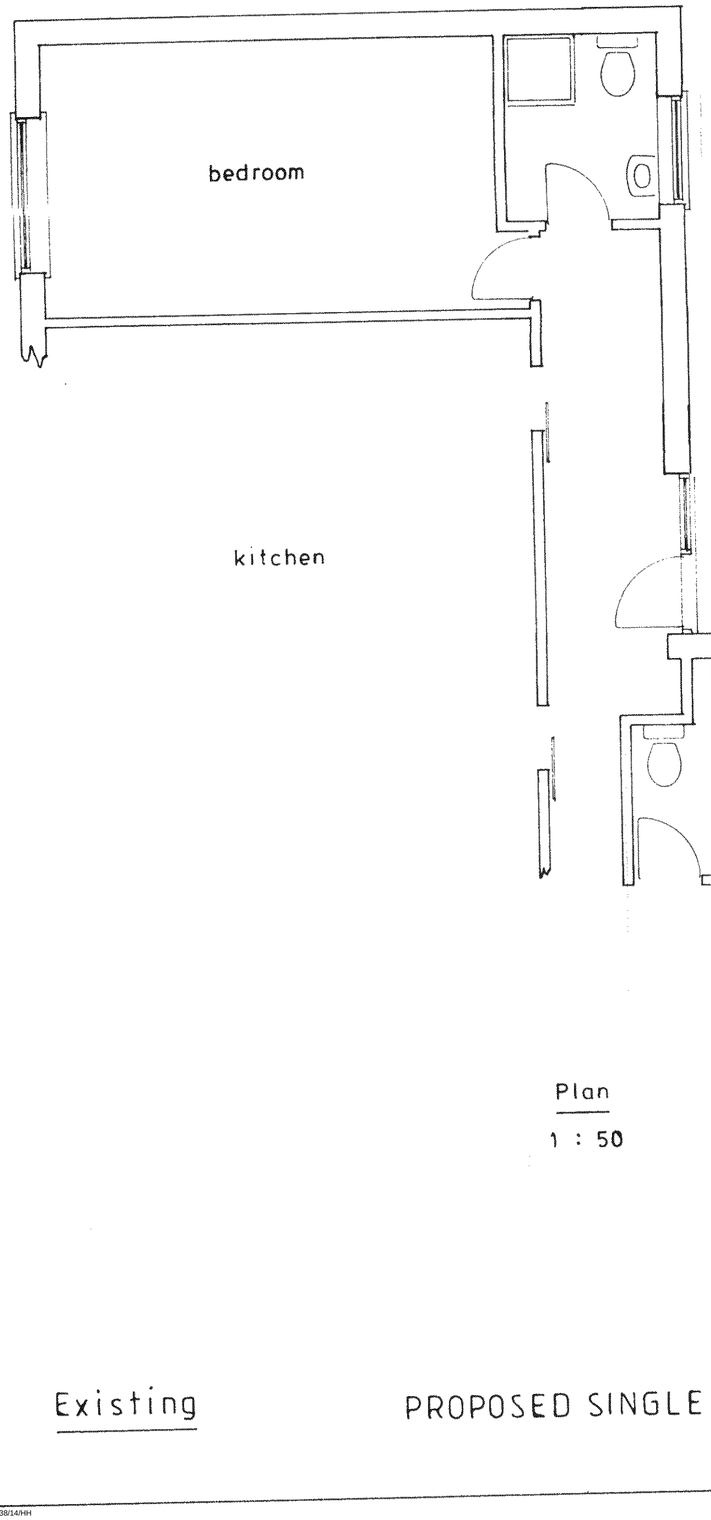

Plan

1 : 50

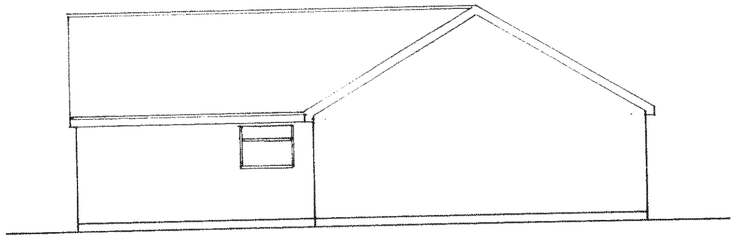

south

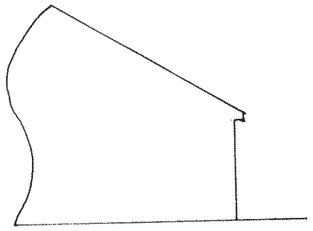

north

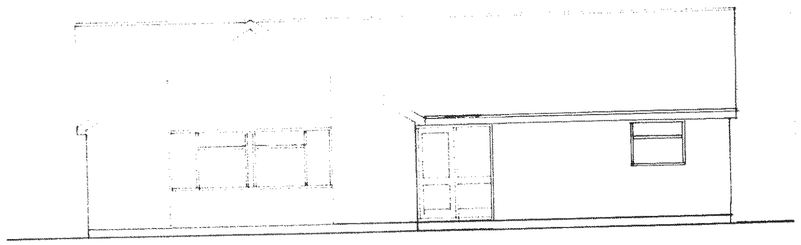

west

1 : 100

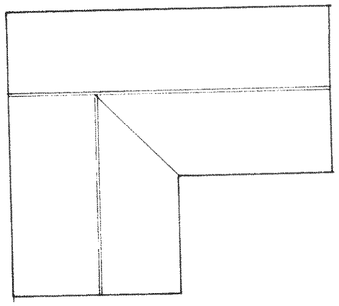

roof plan

1 : 200

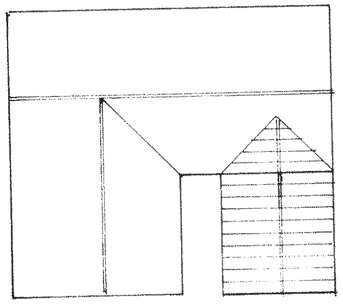

proposed roof plan

SUBSTITUTED
30.4.14

sheet 3a of 3

Existing

PROPOSED SINGLE STOREY EXTENSION AT 10, MANOR PARK, PAGHAM FOR MR & MR. N. SHACKLETON.

Bryan Butcher
Rainbow Cottage
Nyetimber Lane
Bognor Regis PO21 3JX
01243 266871
07973 233442
bryan.butcher@btinternet.com
www.bryanbutcher.com

ARUN DISTRICT COUNCIL P/38/14/HH