
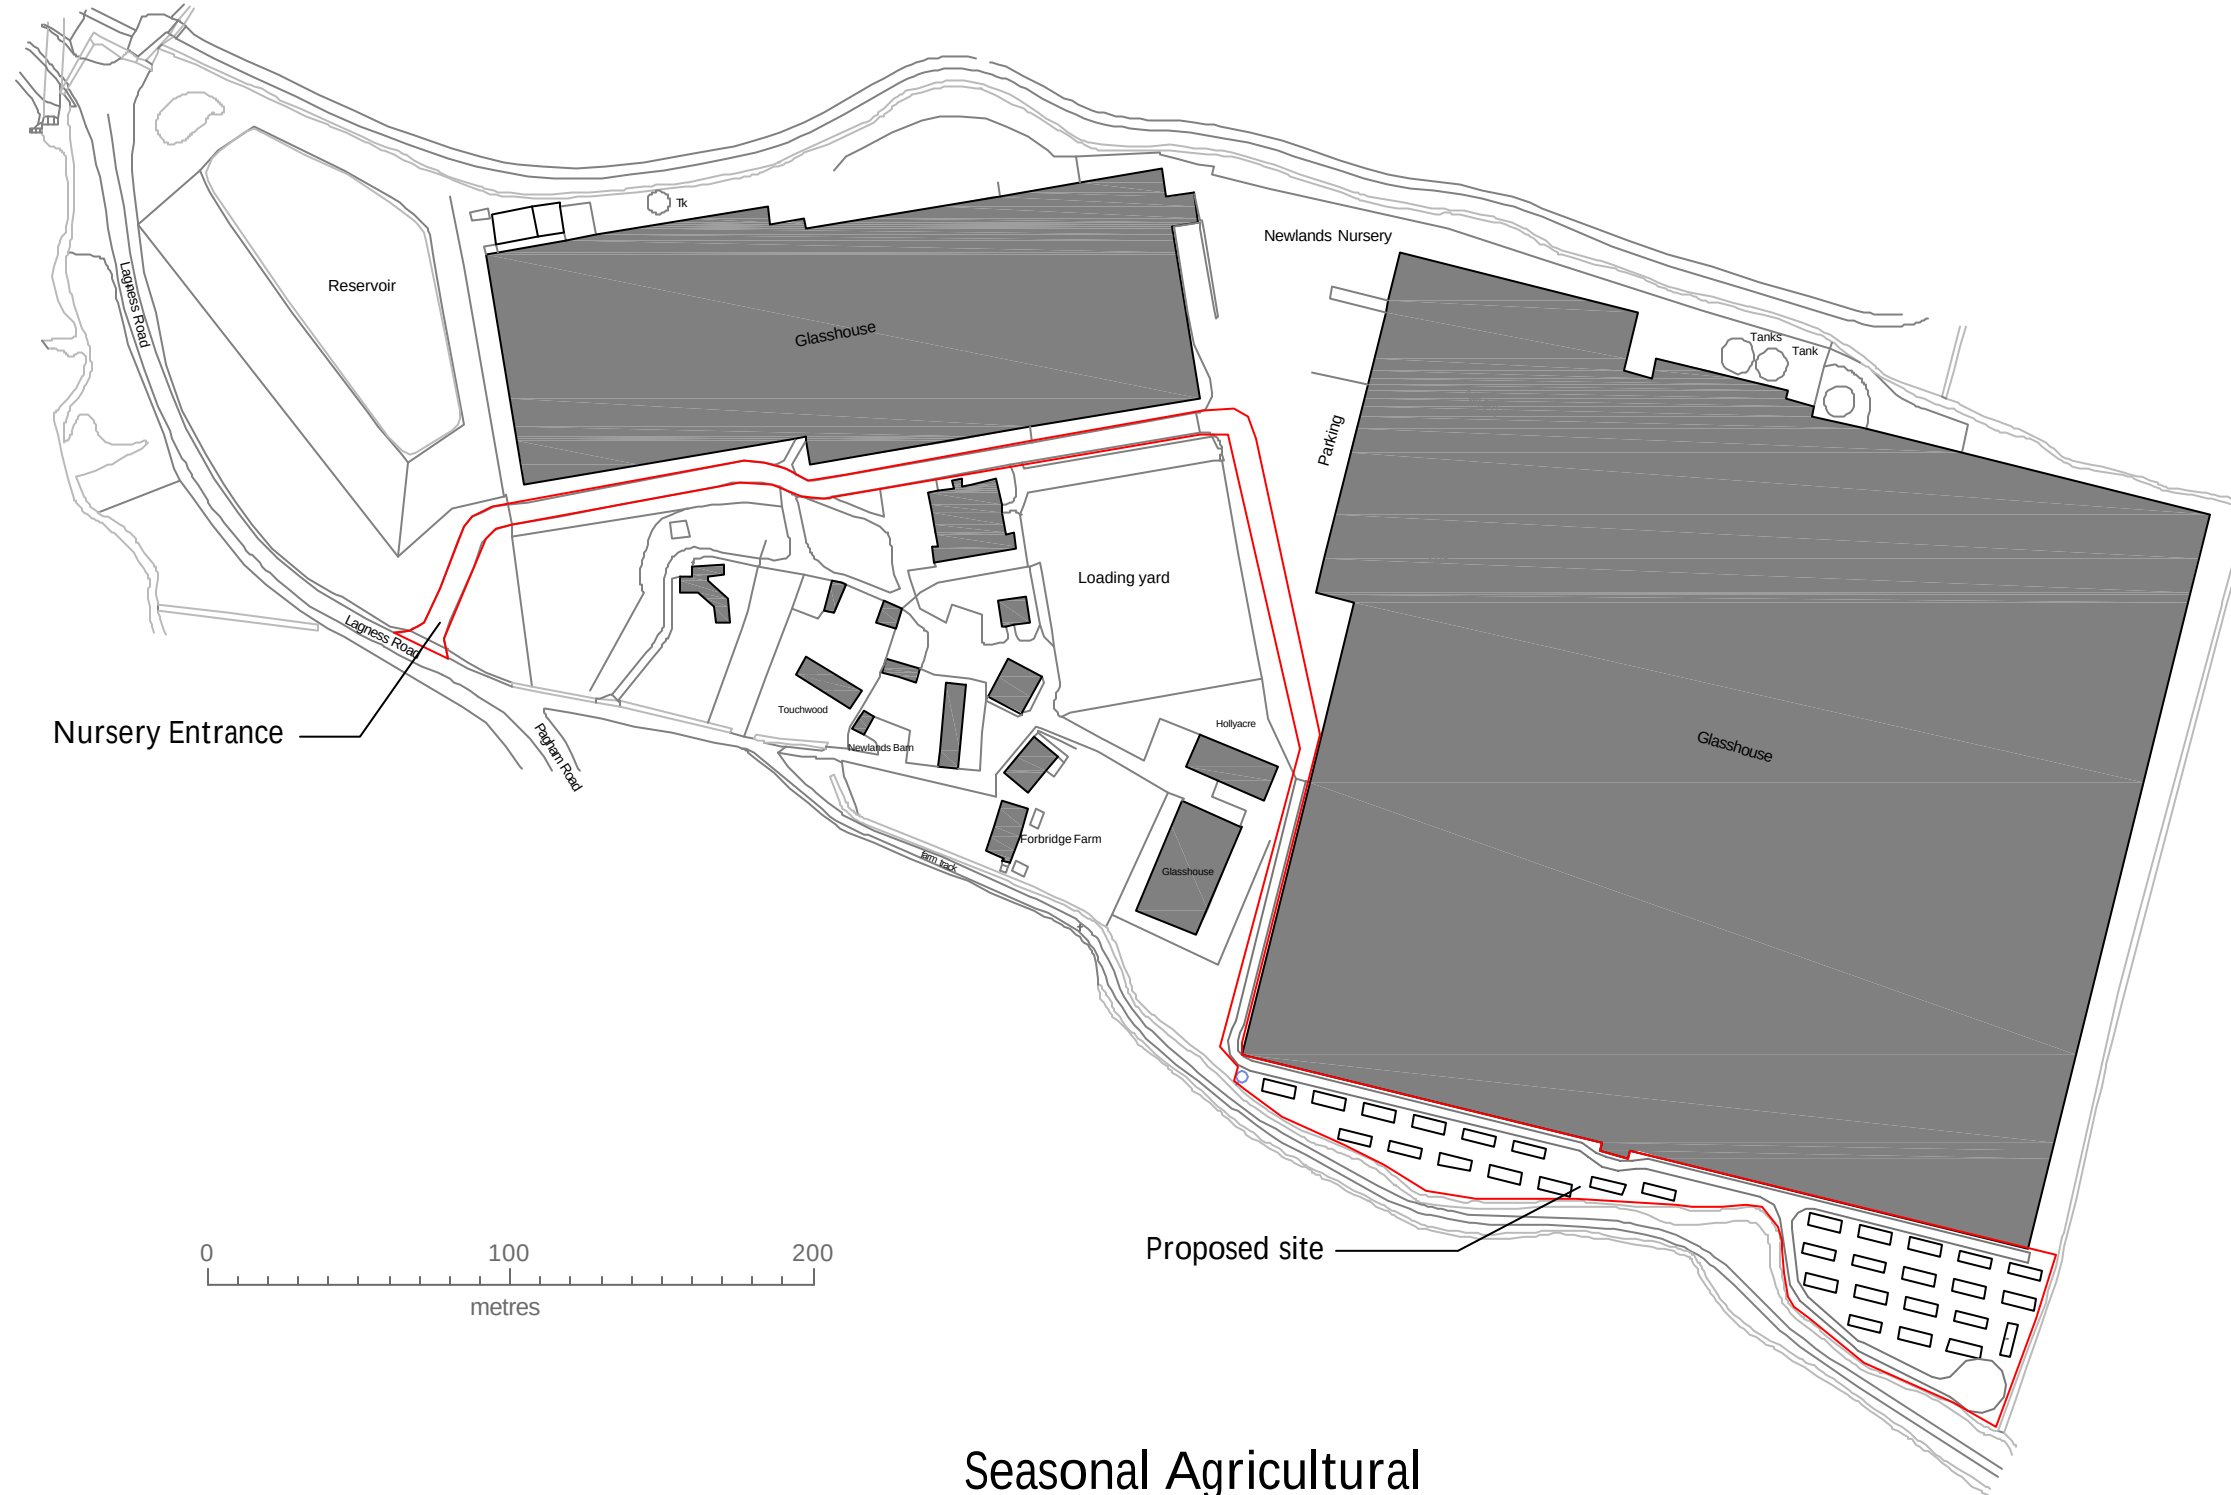


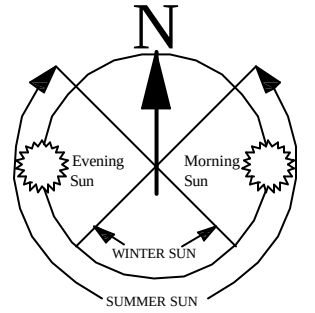

**DOUGLAS BRIGGS
PARTNERSHIP**

**INTEGRATED
ARCHITECTURE
AND
TOWN PLANNING**

Douglas Briggs Partnership
Flint Barns
Ham Farm
Bosham
West Sussex PO18 8EH
T: 01243 576611 F: 01243 574816

Seasonal Agricultural Workers Accommodation at Newlands Nursery

Site Location Plan
PROPOSED
Feb 2019
0119-001 B
1:2500@A3

