



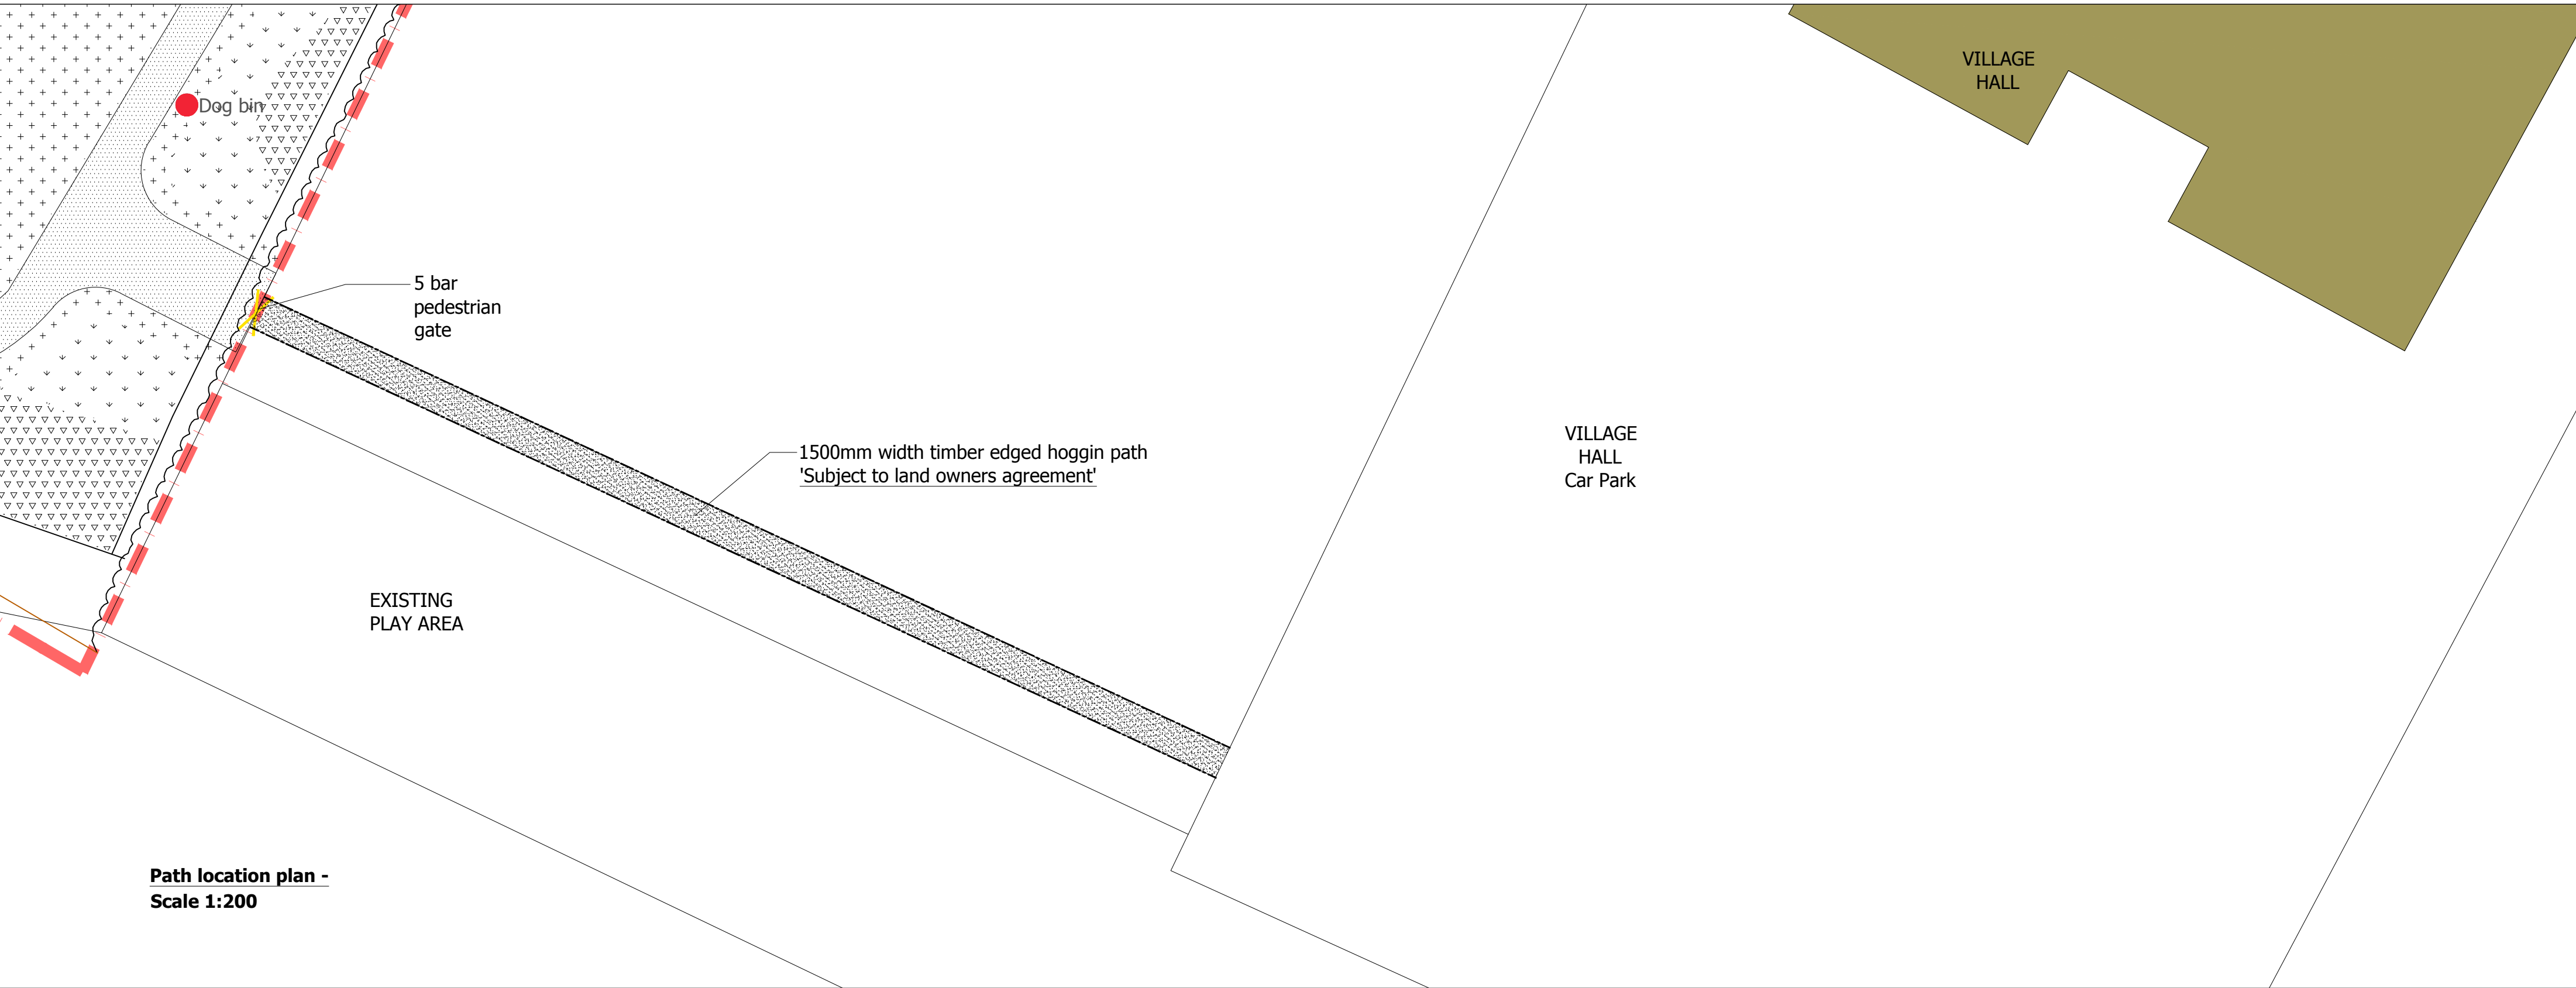

Typical detail -
Timber edged hoggin path 1500mm width.
Scale 1:20

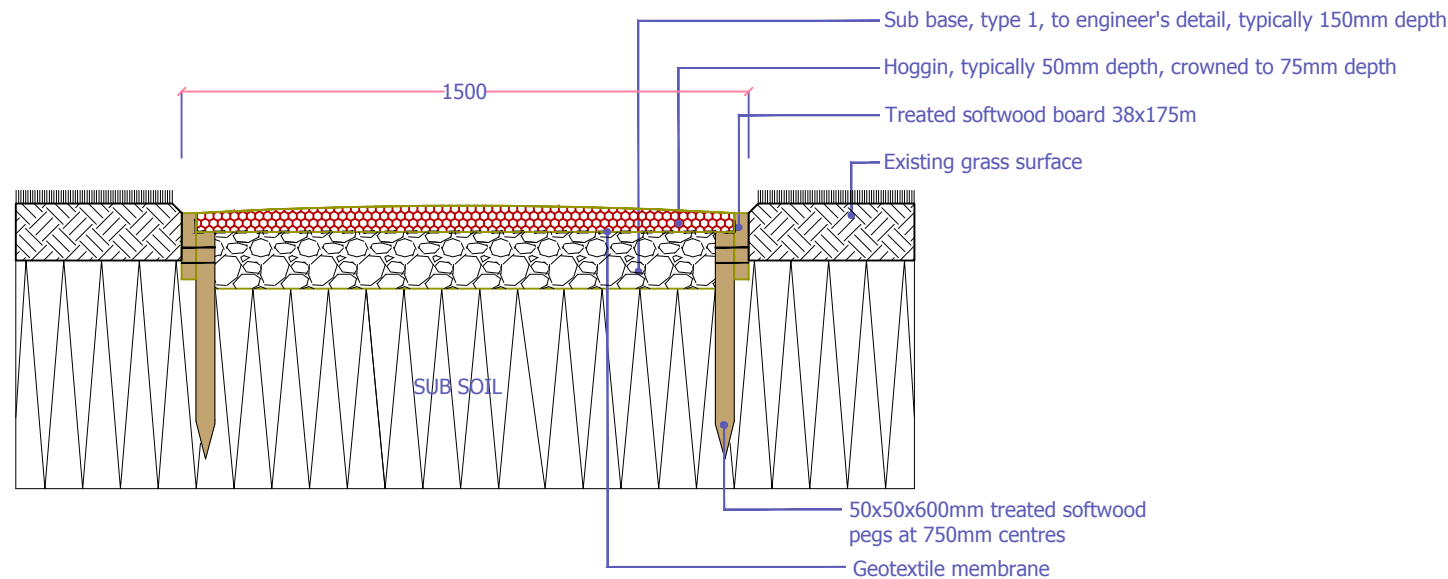


Precedent Image
5 bar pedestrain gate
900mm width




Notes.

Drawing to be read in conjunction with designer risk register

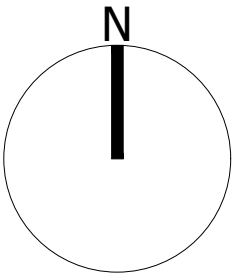

Revisions:
P1 ISSUED FOR PLANNING April'20

Landscape Architect

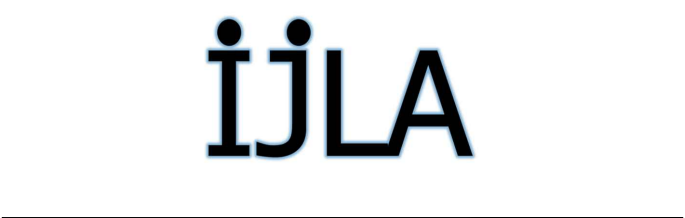

Contractors are not to scale from this drawing. All dimensions are to be checked on site. Any discrepancies, ambiguities and /or omissions between this drawing and information given elsewhere are to be reported to this office for clarification before proceeding.

Status:
PLANNING

Project Title:
Summer Lane, Pagham

Drawing Title:
Public Open Space, footpath link Plan

Scale: 1:200/1:20@A2 Drawn: team
Date: March'20
Drawing Number: M323-360 Revision: P1

External references:
1 - Survey\recvd190320\LDS-1177 SK112 Site Boundary Co ordinate Assessment COPY.dwg
2 -