
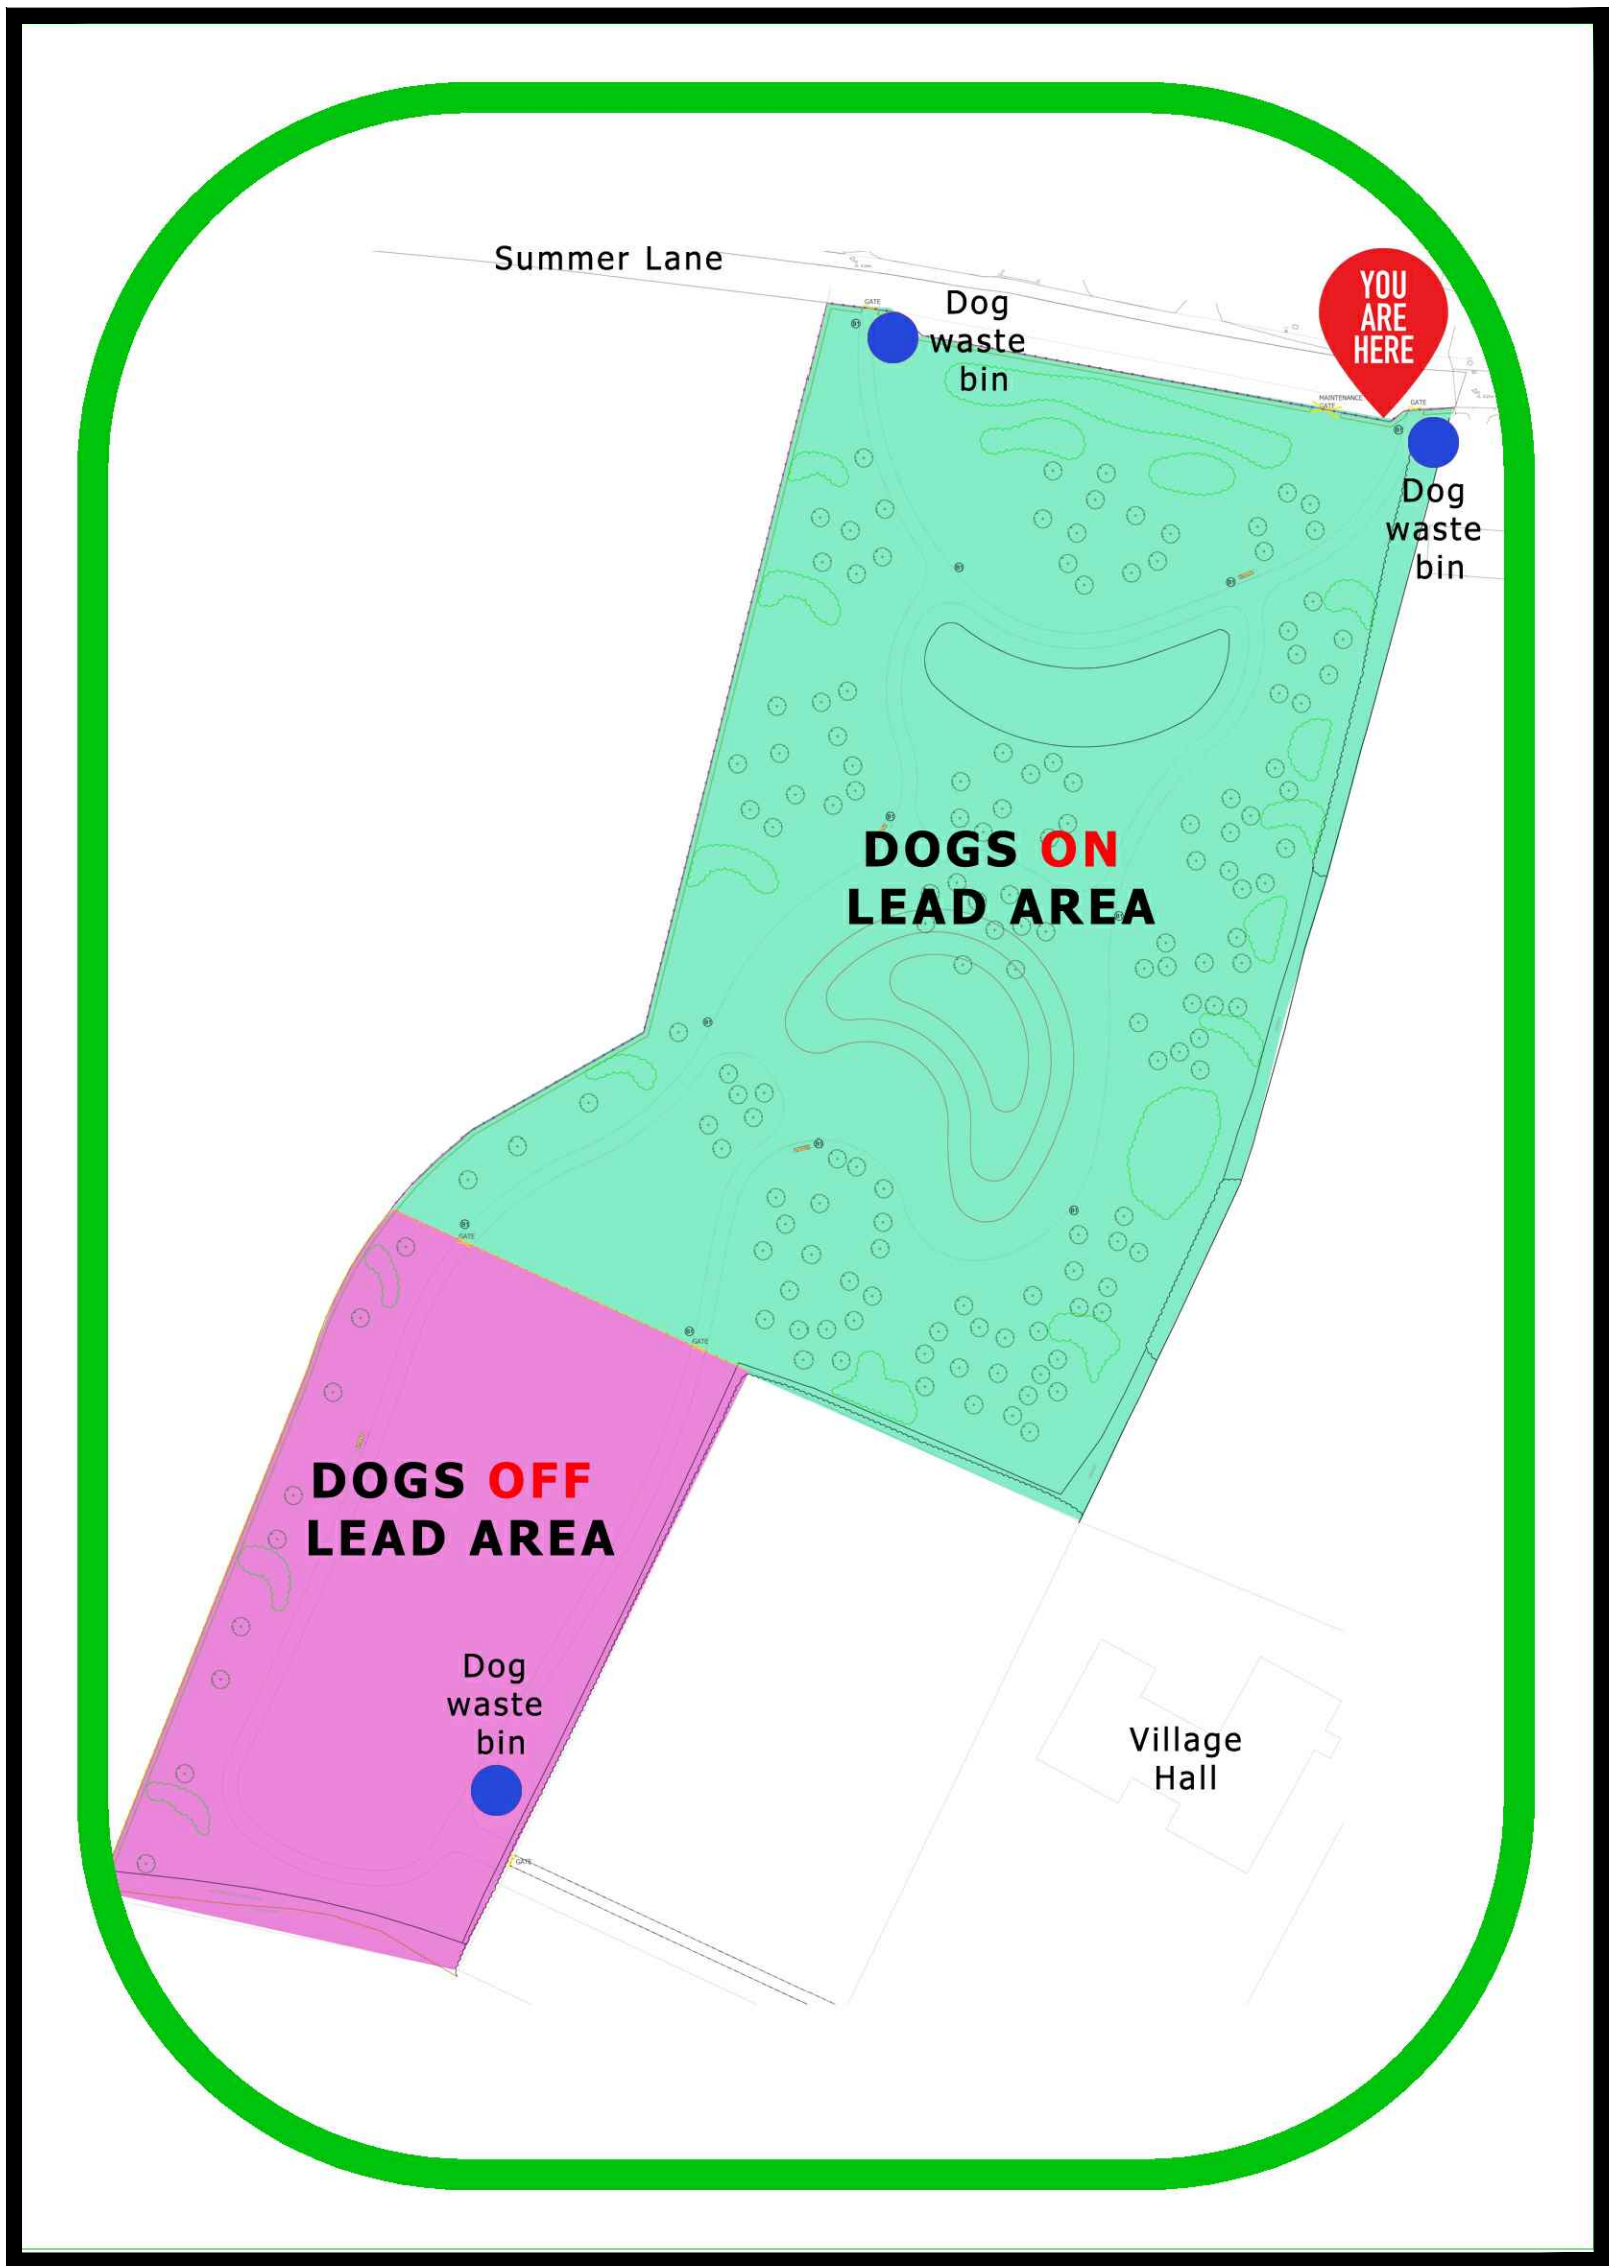


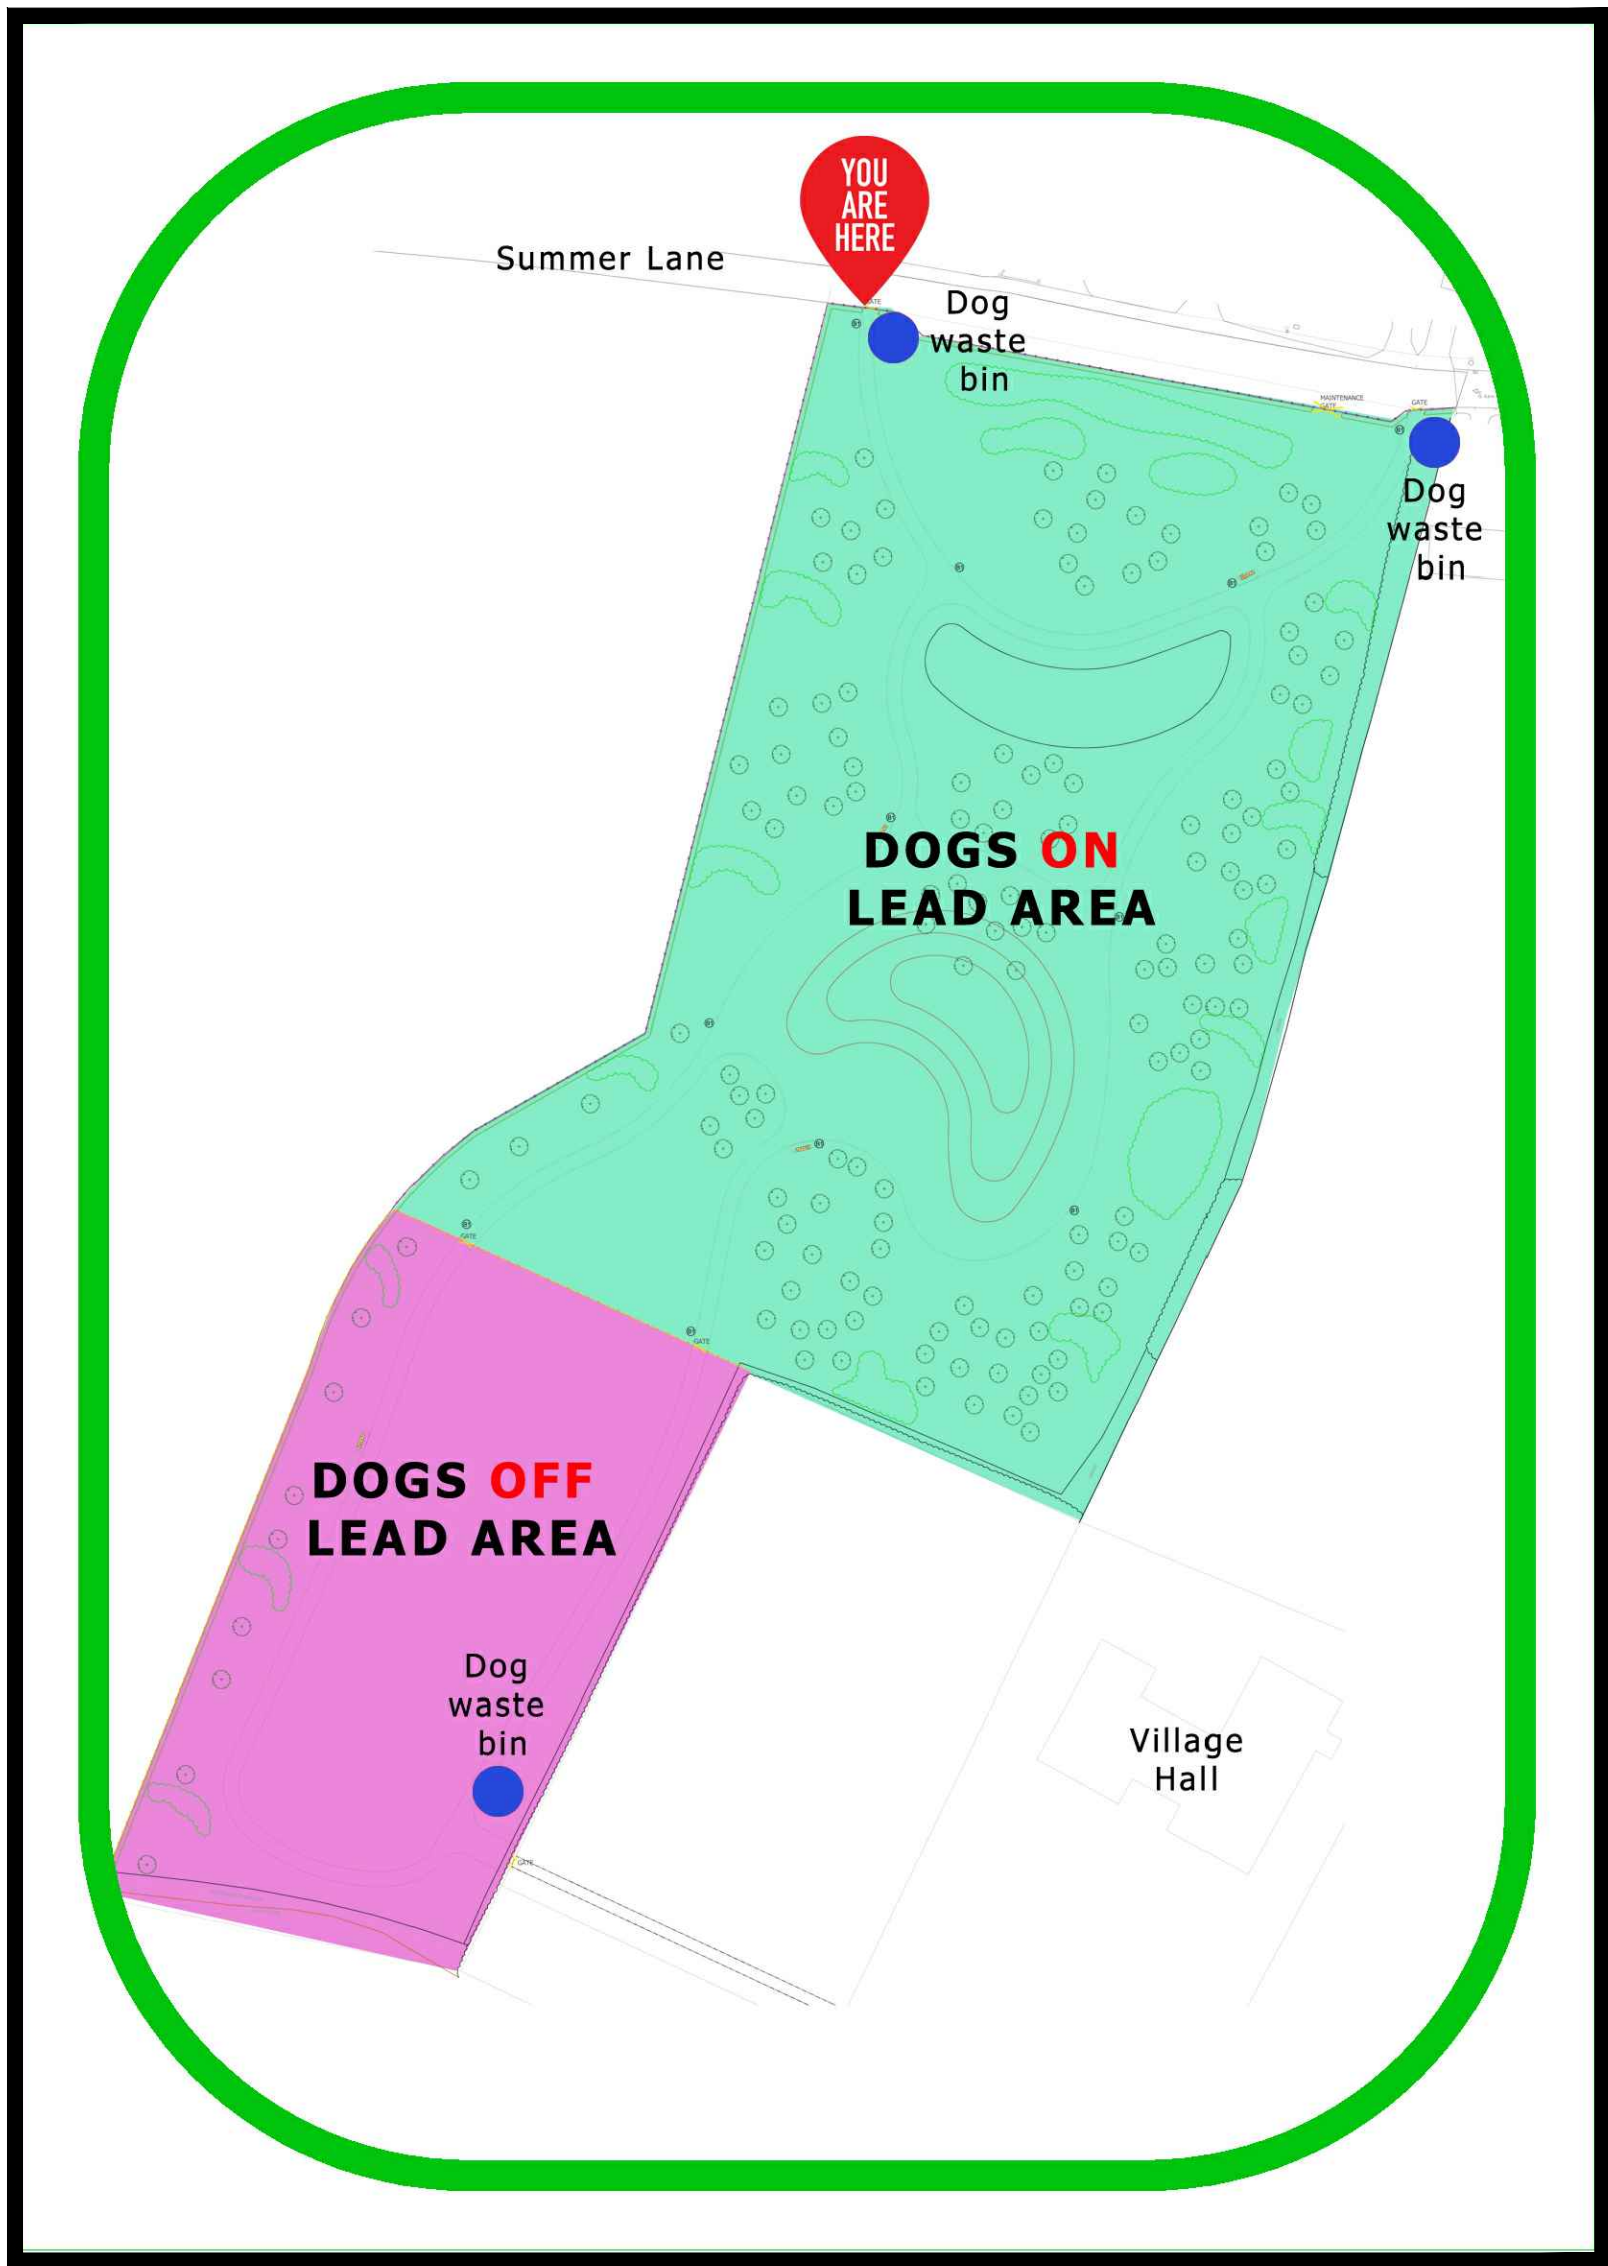


Sign image graphics shown for indication only, or similar approved.

Signage to be developed by signage manufacturer to meet the requirements of indicating LEAD ON AREAS and LEAD OFF AREAS.

Location plan signs to be developed by signage manufacturer to clearly indicate to the Public Open Space users the areas allocated for LEAD ON AREAS and LEAD OFF AREAS.

Sign mounting and fixings to be determined by signage manufacturer

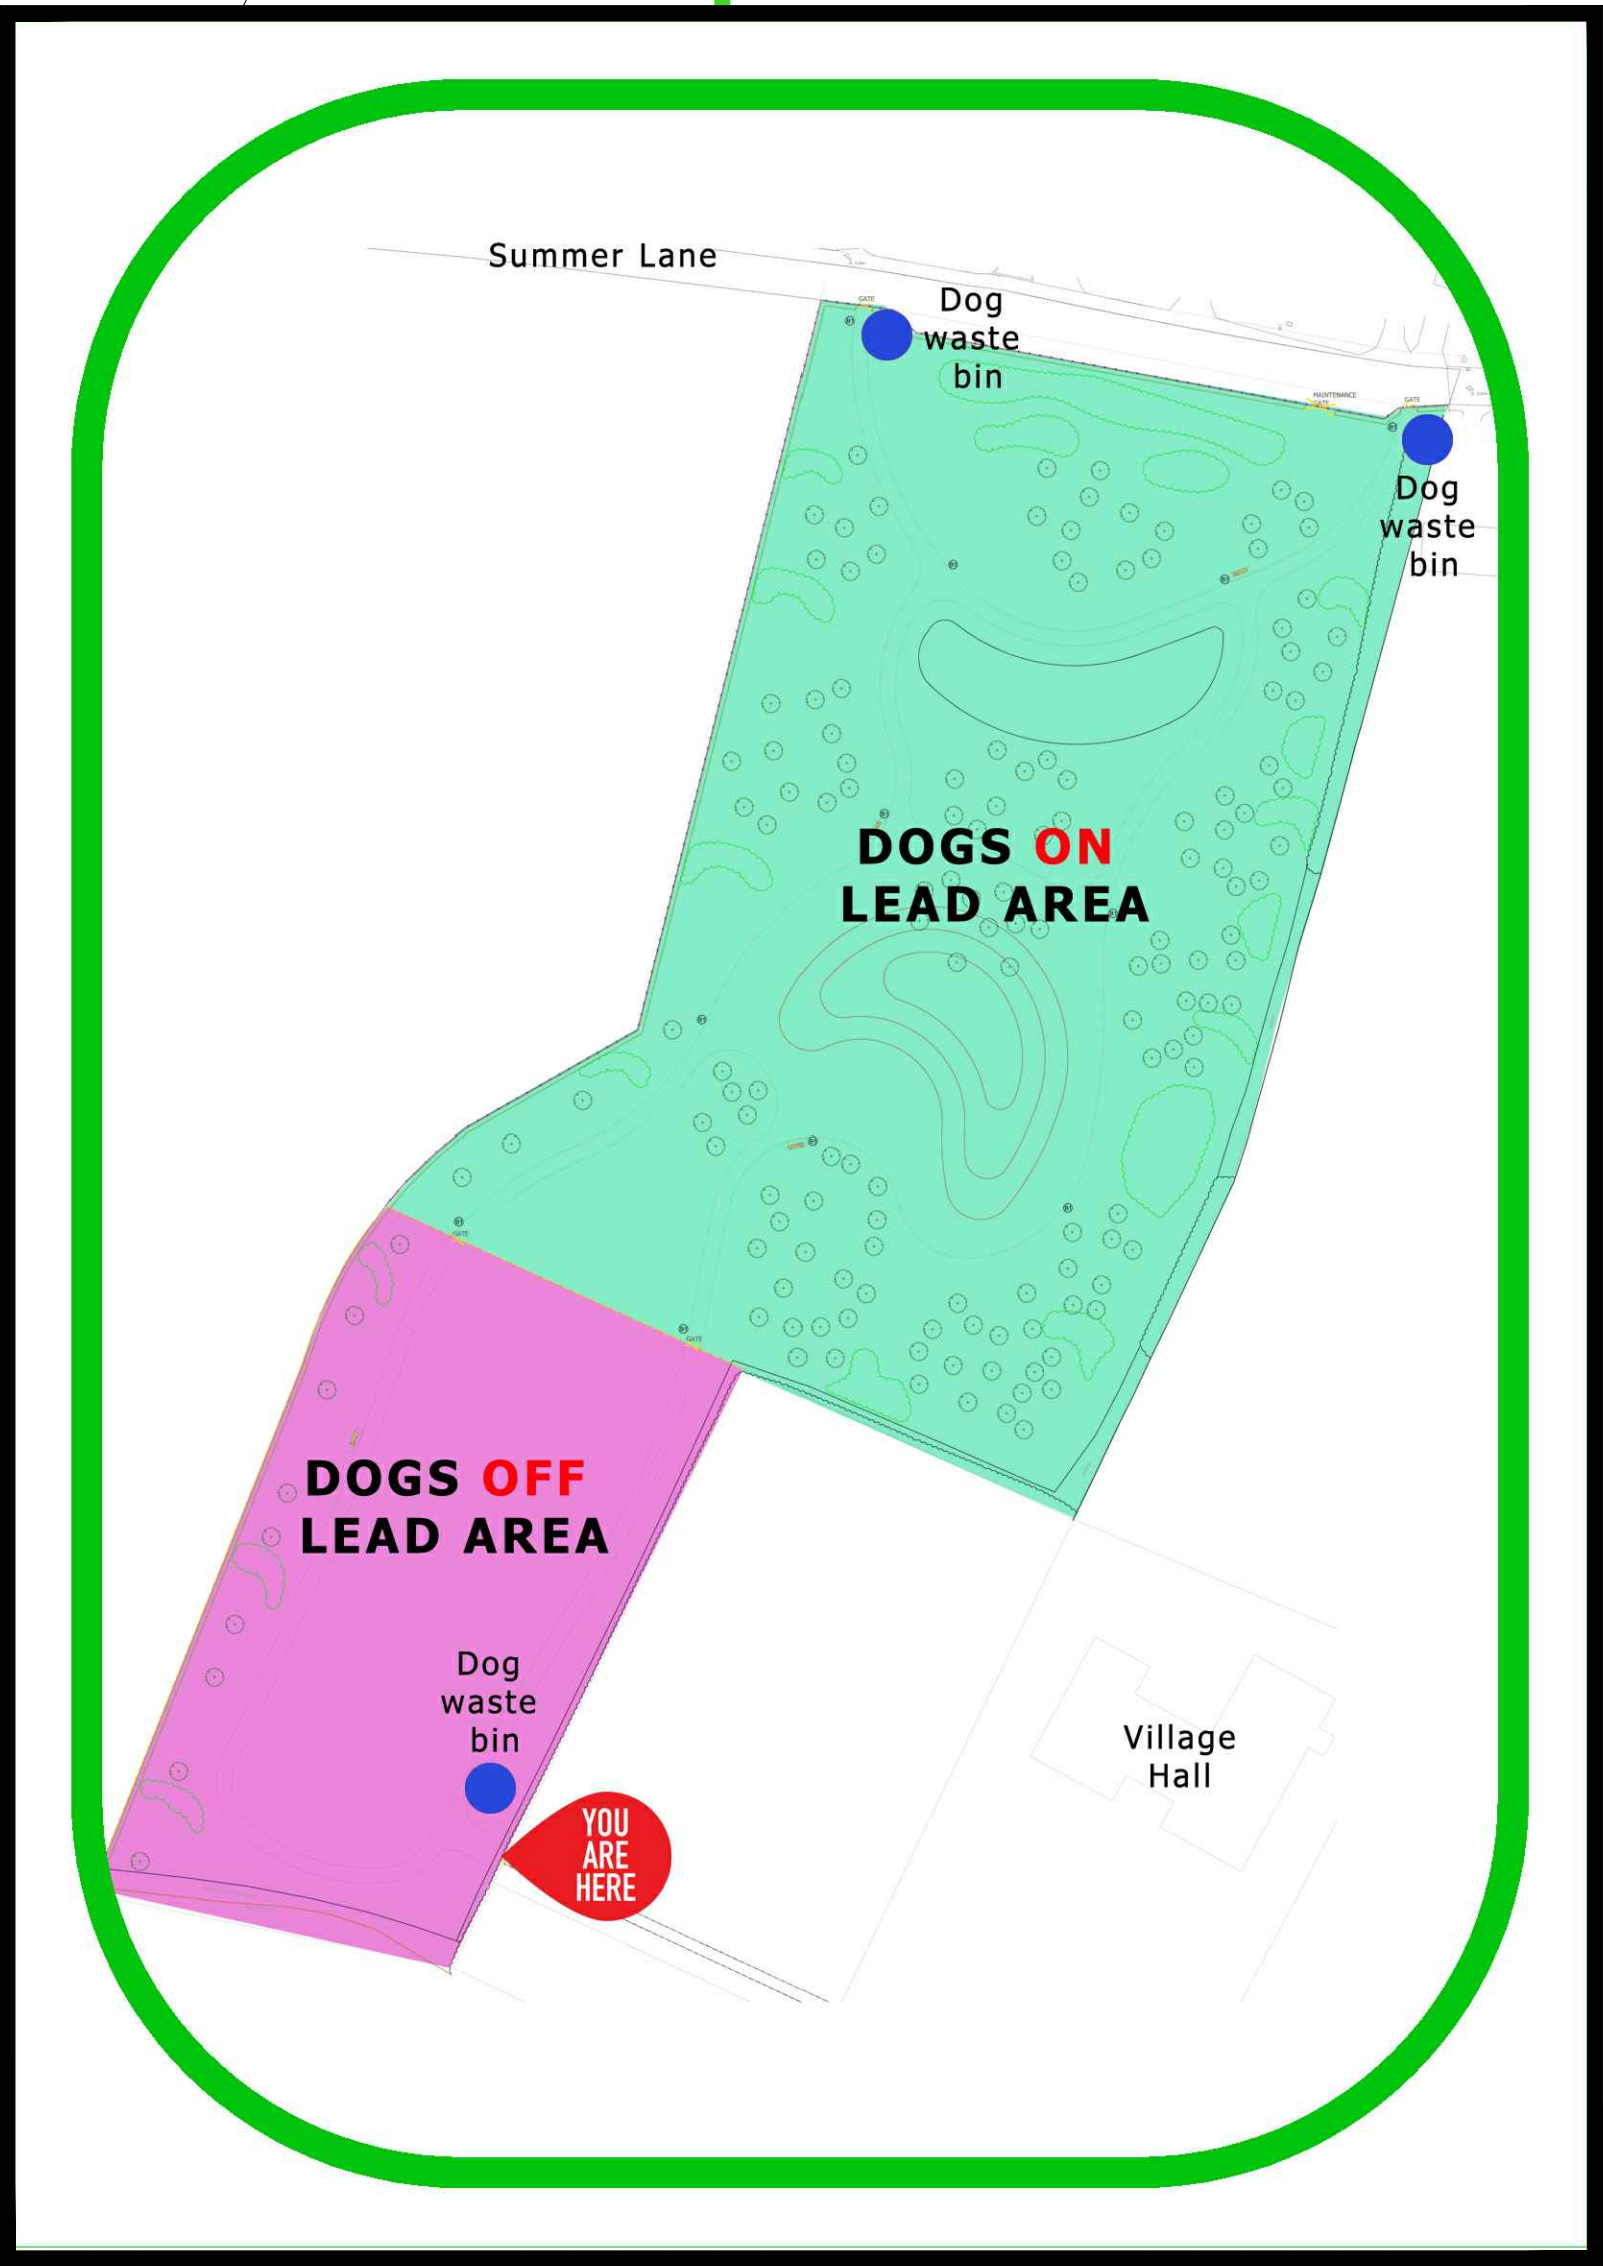

Signs to be post fixed or similar approved adjacent to gates

Notes.

Drawing to be read in conjunction with designer risk register

Revisions:

P1	ISSUED FOR PLANNING	April'20
----	---------------------	----------

Landscaping Architect

ijla

Contractors are not to scale from this drawing. All dimensions are to be checked on site. Any discrepancies, ambiguities and/or omissions between this drawing and information given elsewhere are to be reported to this office for clarification before proceeding.

STATUS:

PLANNING

Project Title:

Summer Lane, Pagham

Drawing Title:

Public Open Space Plan
Dog Walking Signage Strategy

Scale:

1:500@A0

Drawn:

team

Date:

March'20

Drawing Number:

M323-355

Revision:

P1

External references:

1 - Survey/record/190320/LD06-1177 SK112 Site Boundary Co-ordinate Assessment CDPI.dwg

2 -