



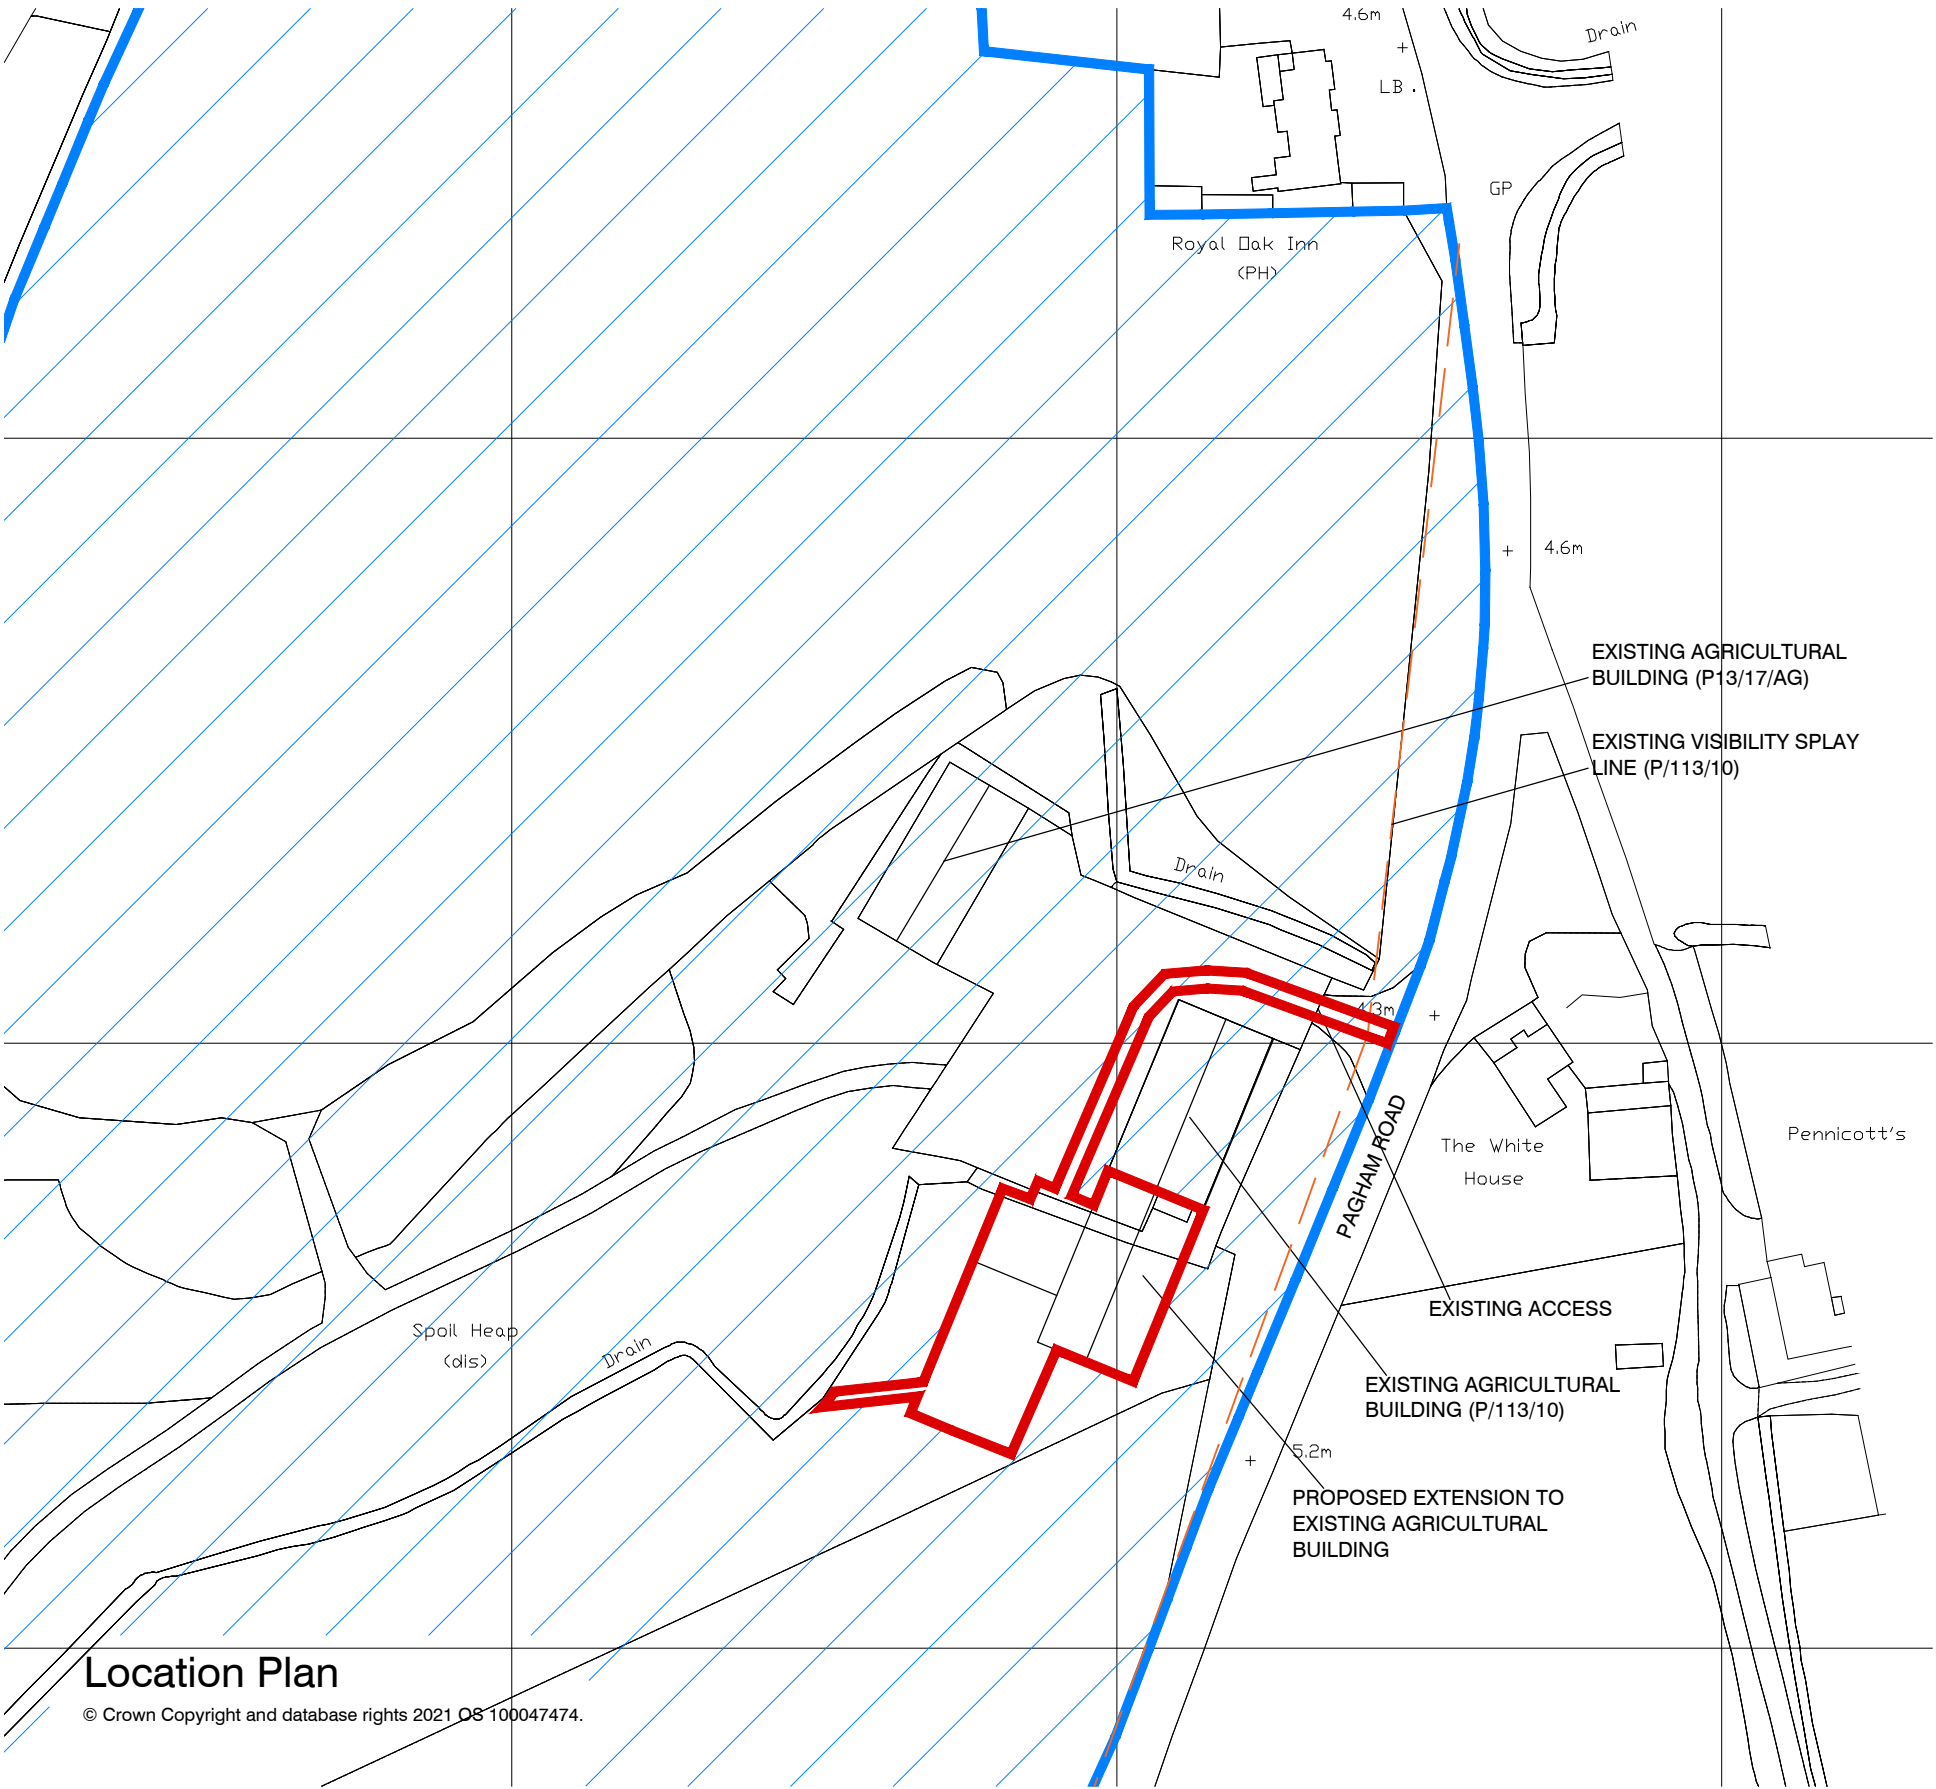


Location Plan

© Crown Copyright and database rights 2021 OS 100047474.

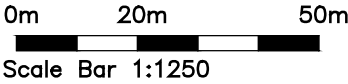

NOTES:
Dimensions to be checked on site before commencing work. any discrepancies shall be reported to Curtis Leeves Technical Ltd. immediately.
Do not scale from these drawings except for planning purposes. Use figured dimensions only.
Where applicable this drawing is to be read in conjunction with other consultants' drawings.
This drawing is the copyright of Curtis Leeves Technical Ltd. and may not be copied, altered or reproduced in any way, or passed to a third party, without written authority.

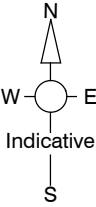

04	Planning Issue.	11.03.21
03	For Comment.	20.01.21
02	For Comment.	14.01.21
01	For Comment.	03.12.20

rev	description	date
status		
PLANNING		



CURTIS LEEVES TECHNICAL LTD
01243 378070 | mail@cltechnical.co.uk

client			
Barfoot Farms Limited			
project			
Extension to Agricultural Barn Little Sefter Pagham			
title			
Location Plan			
date	scale @ A3	drawn	chkd
03.12.20	1:1250	gbc	gbc
project no.	drawing no.	rev	
2037	001	04	