


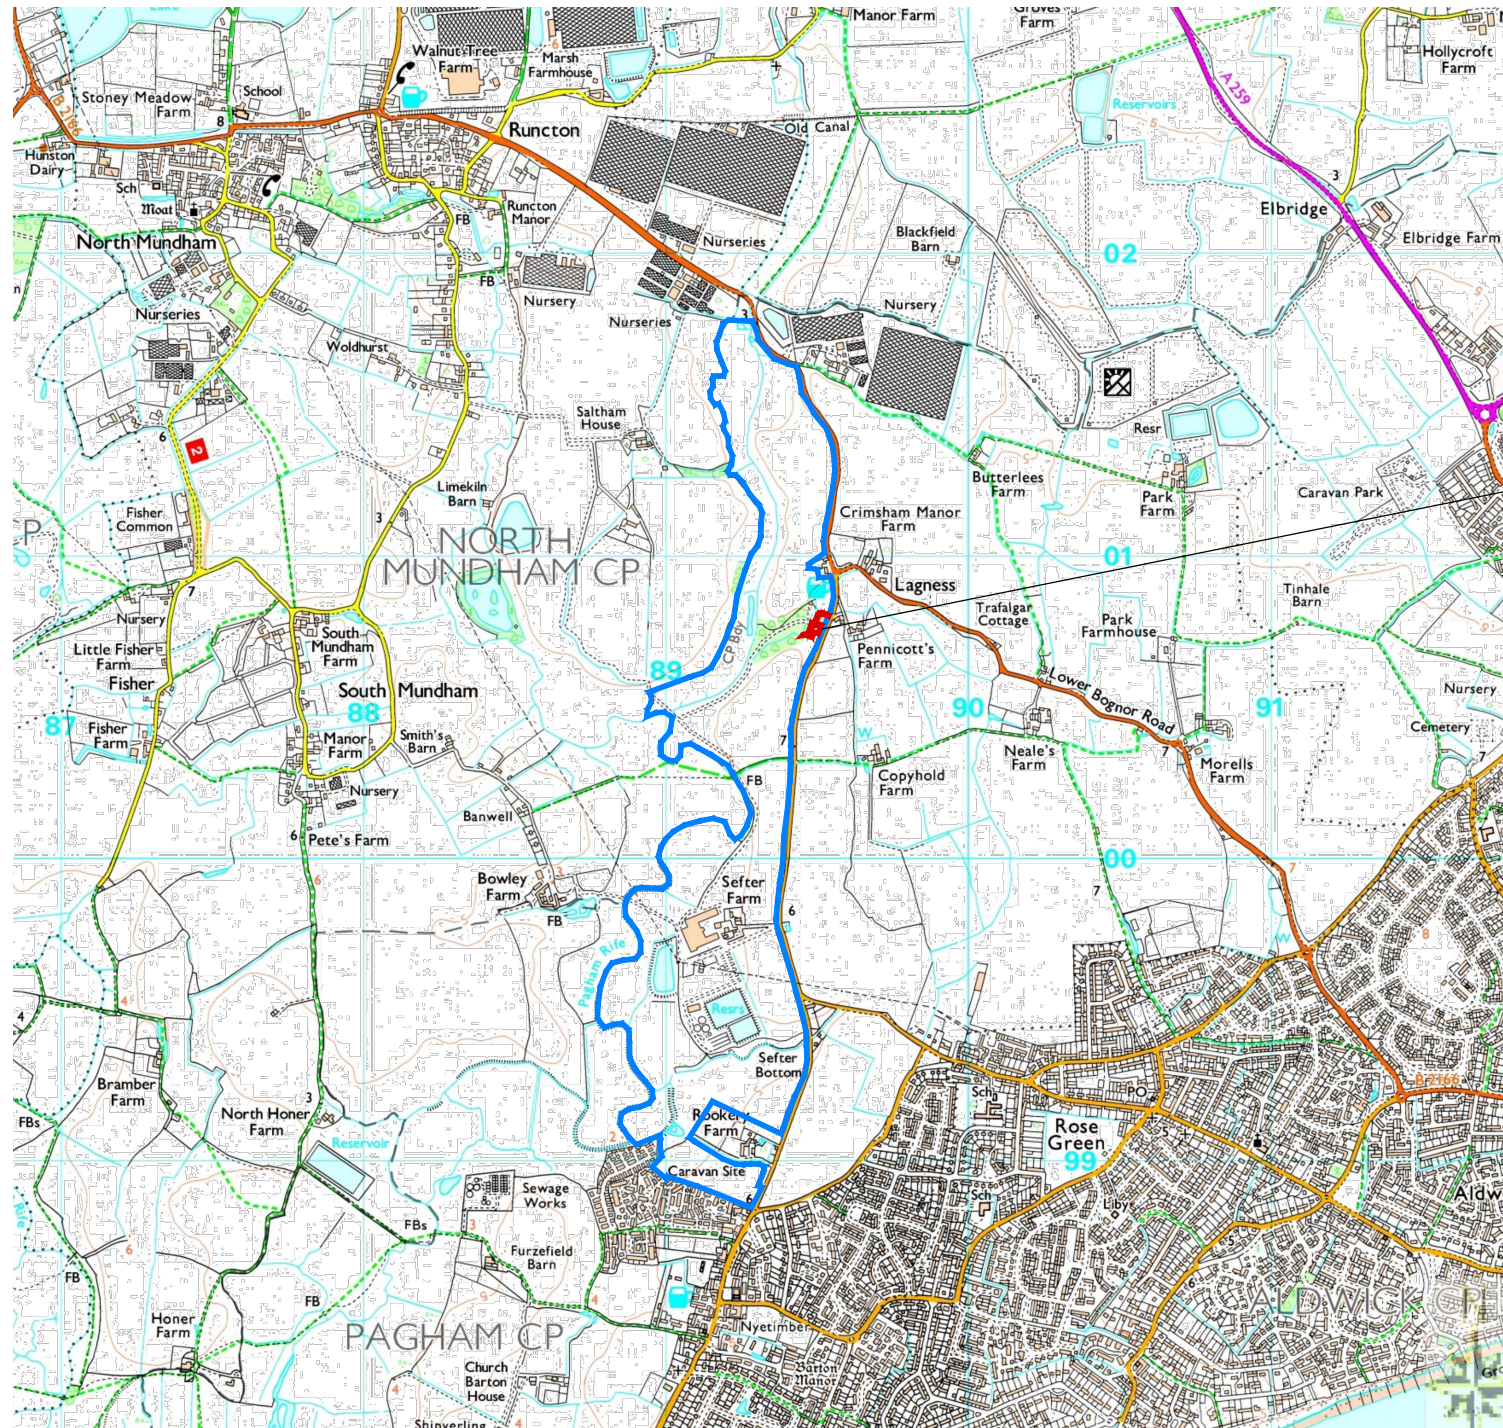

01	Planning Issue.	17.03.21
rev	description	date
status		
PLANNING		



client Barfoot Farms Limited			
project Extension to Agricultural Barn Little Seftor Pagham			
title Estate Plan			
date 17.03.21	scale @ A3 1:25000	drawn gbc	chkd gbc
project no. 2037	drawing no. 004		rev 01

0m 400m 1000m
Scale Bar 1:25000