


4.000

6.100

BOUNDARY

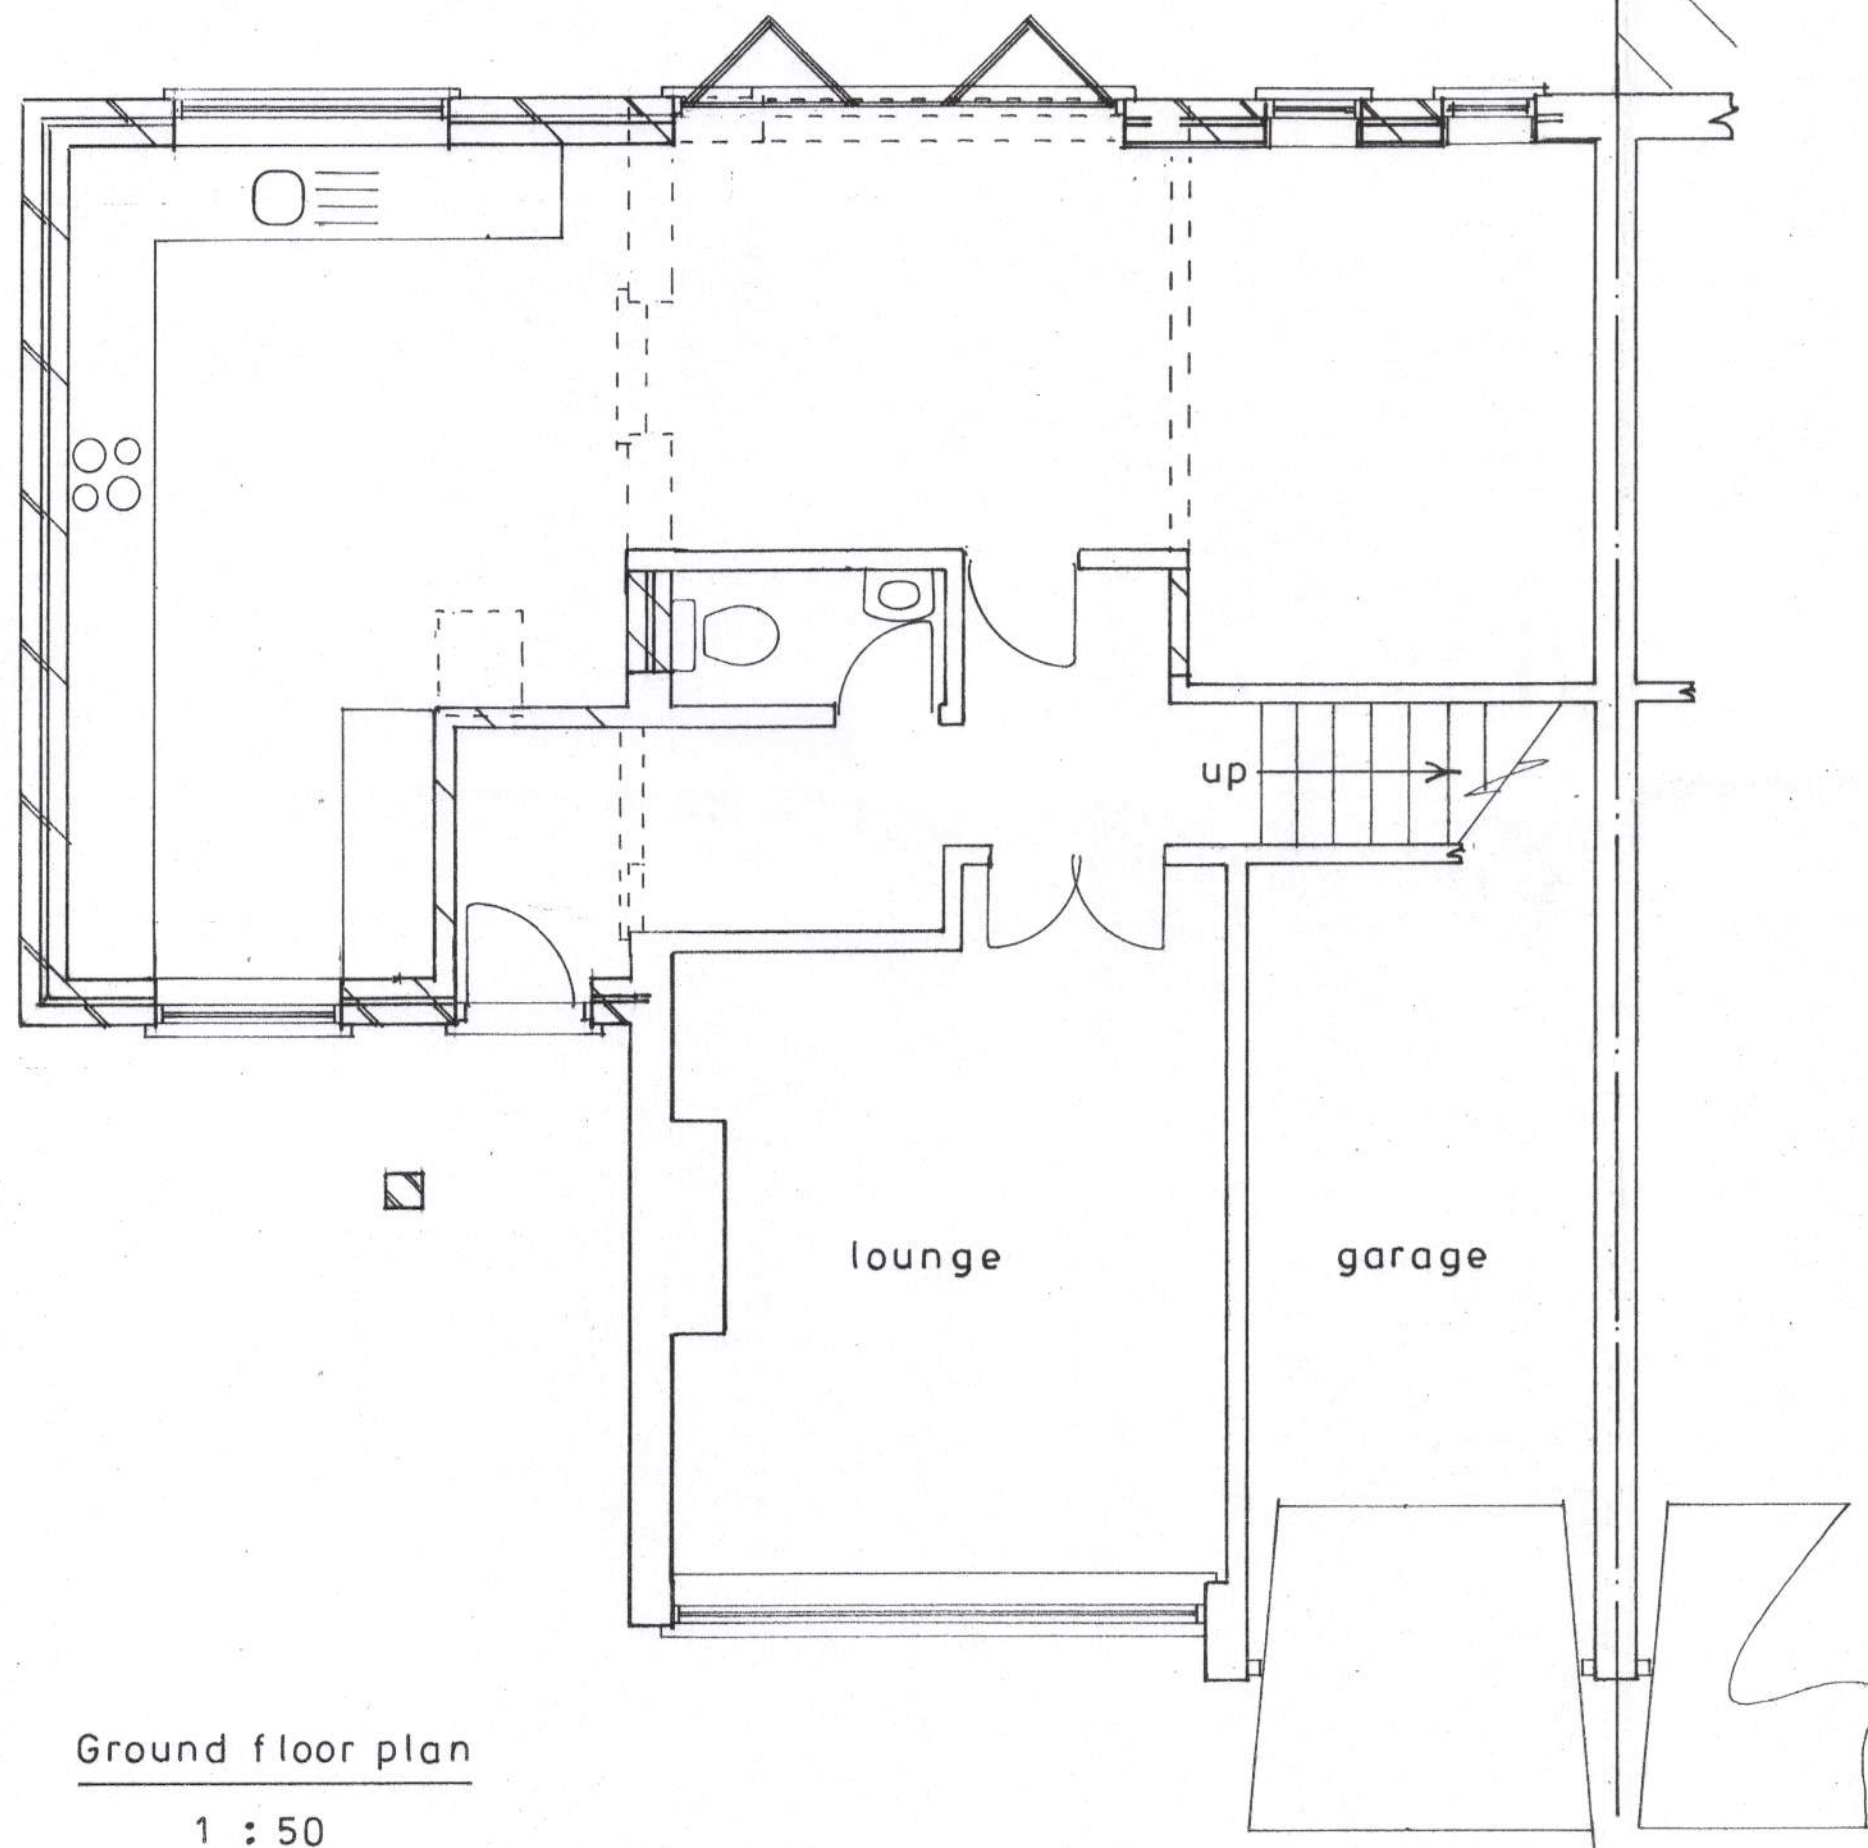

Ground floor plan

1 : 50


Proposed

PROPOSED TWO STOREY EXTENSION AT 54, GLOSTER DRIVE, PAGHAM
FOR MR. & MRS. S. BREWER.



location plan

1 : 1250

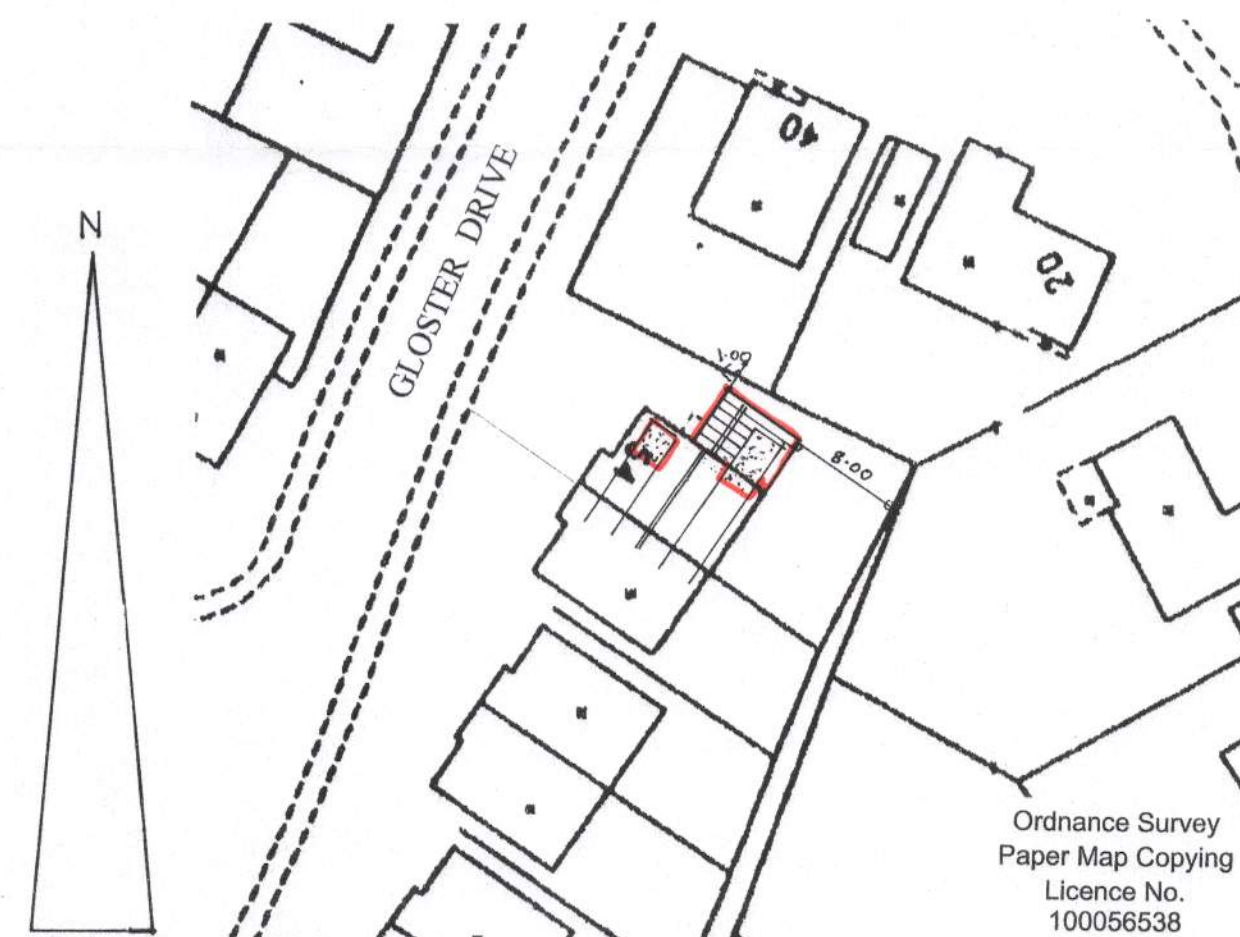

block plan

1 : 500

sheet 1

of 3

Bryan Butcher
Rainbow Cottage
Nyetimber Lane
Bognor Regis PO21 3JX
01243 266871
07973 233442
bryan.butcher@btinternet.com
www.bryanbutcher.com