


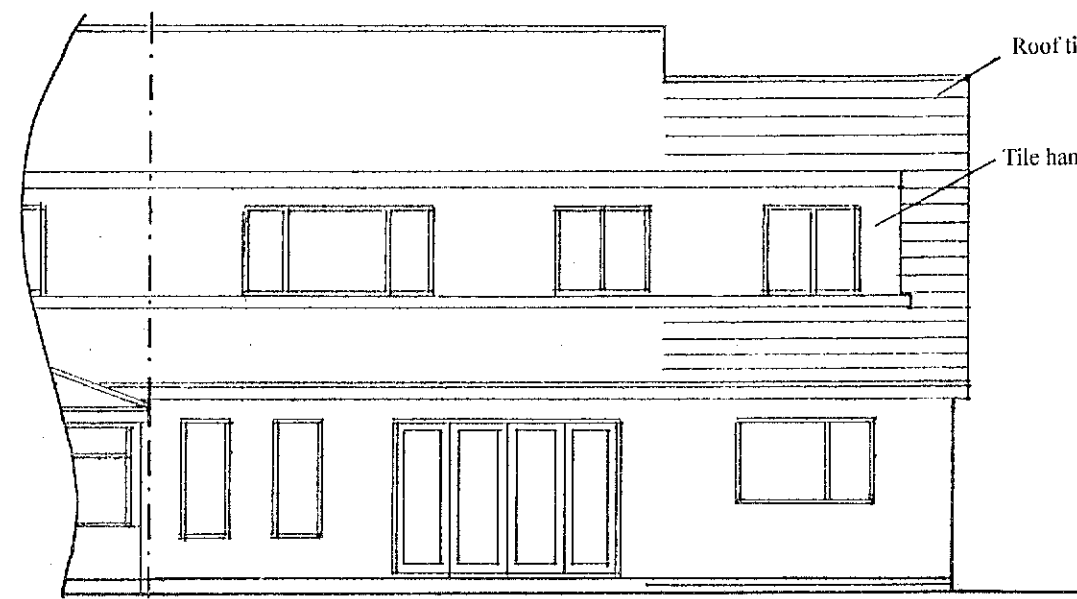


east




west

1 : 100

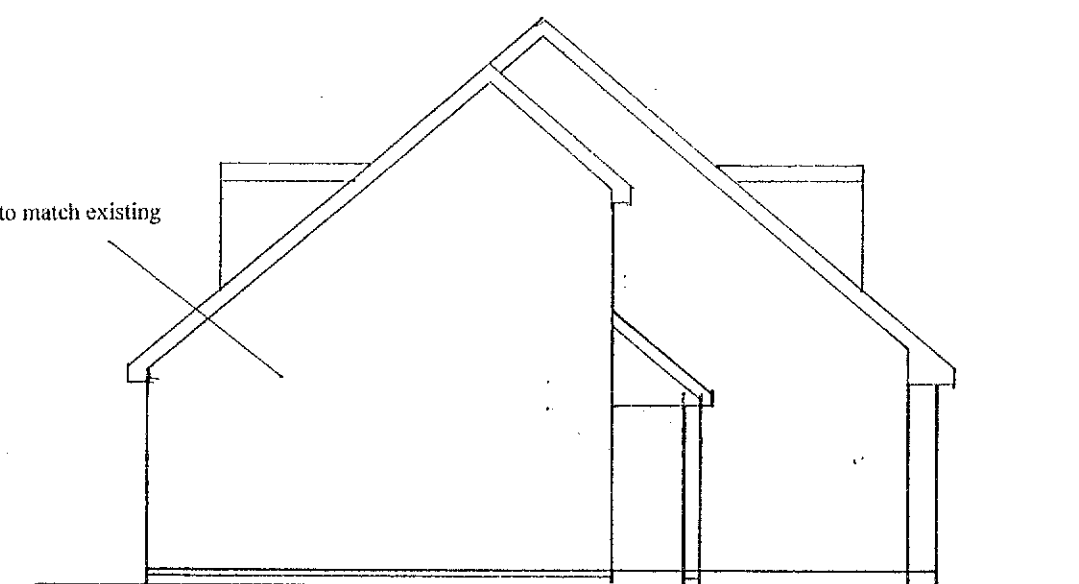

north

Facing brickwork to match existing

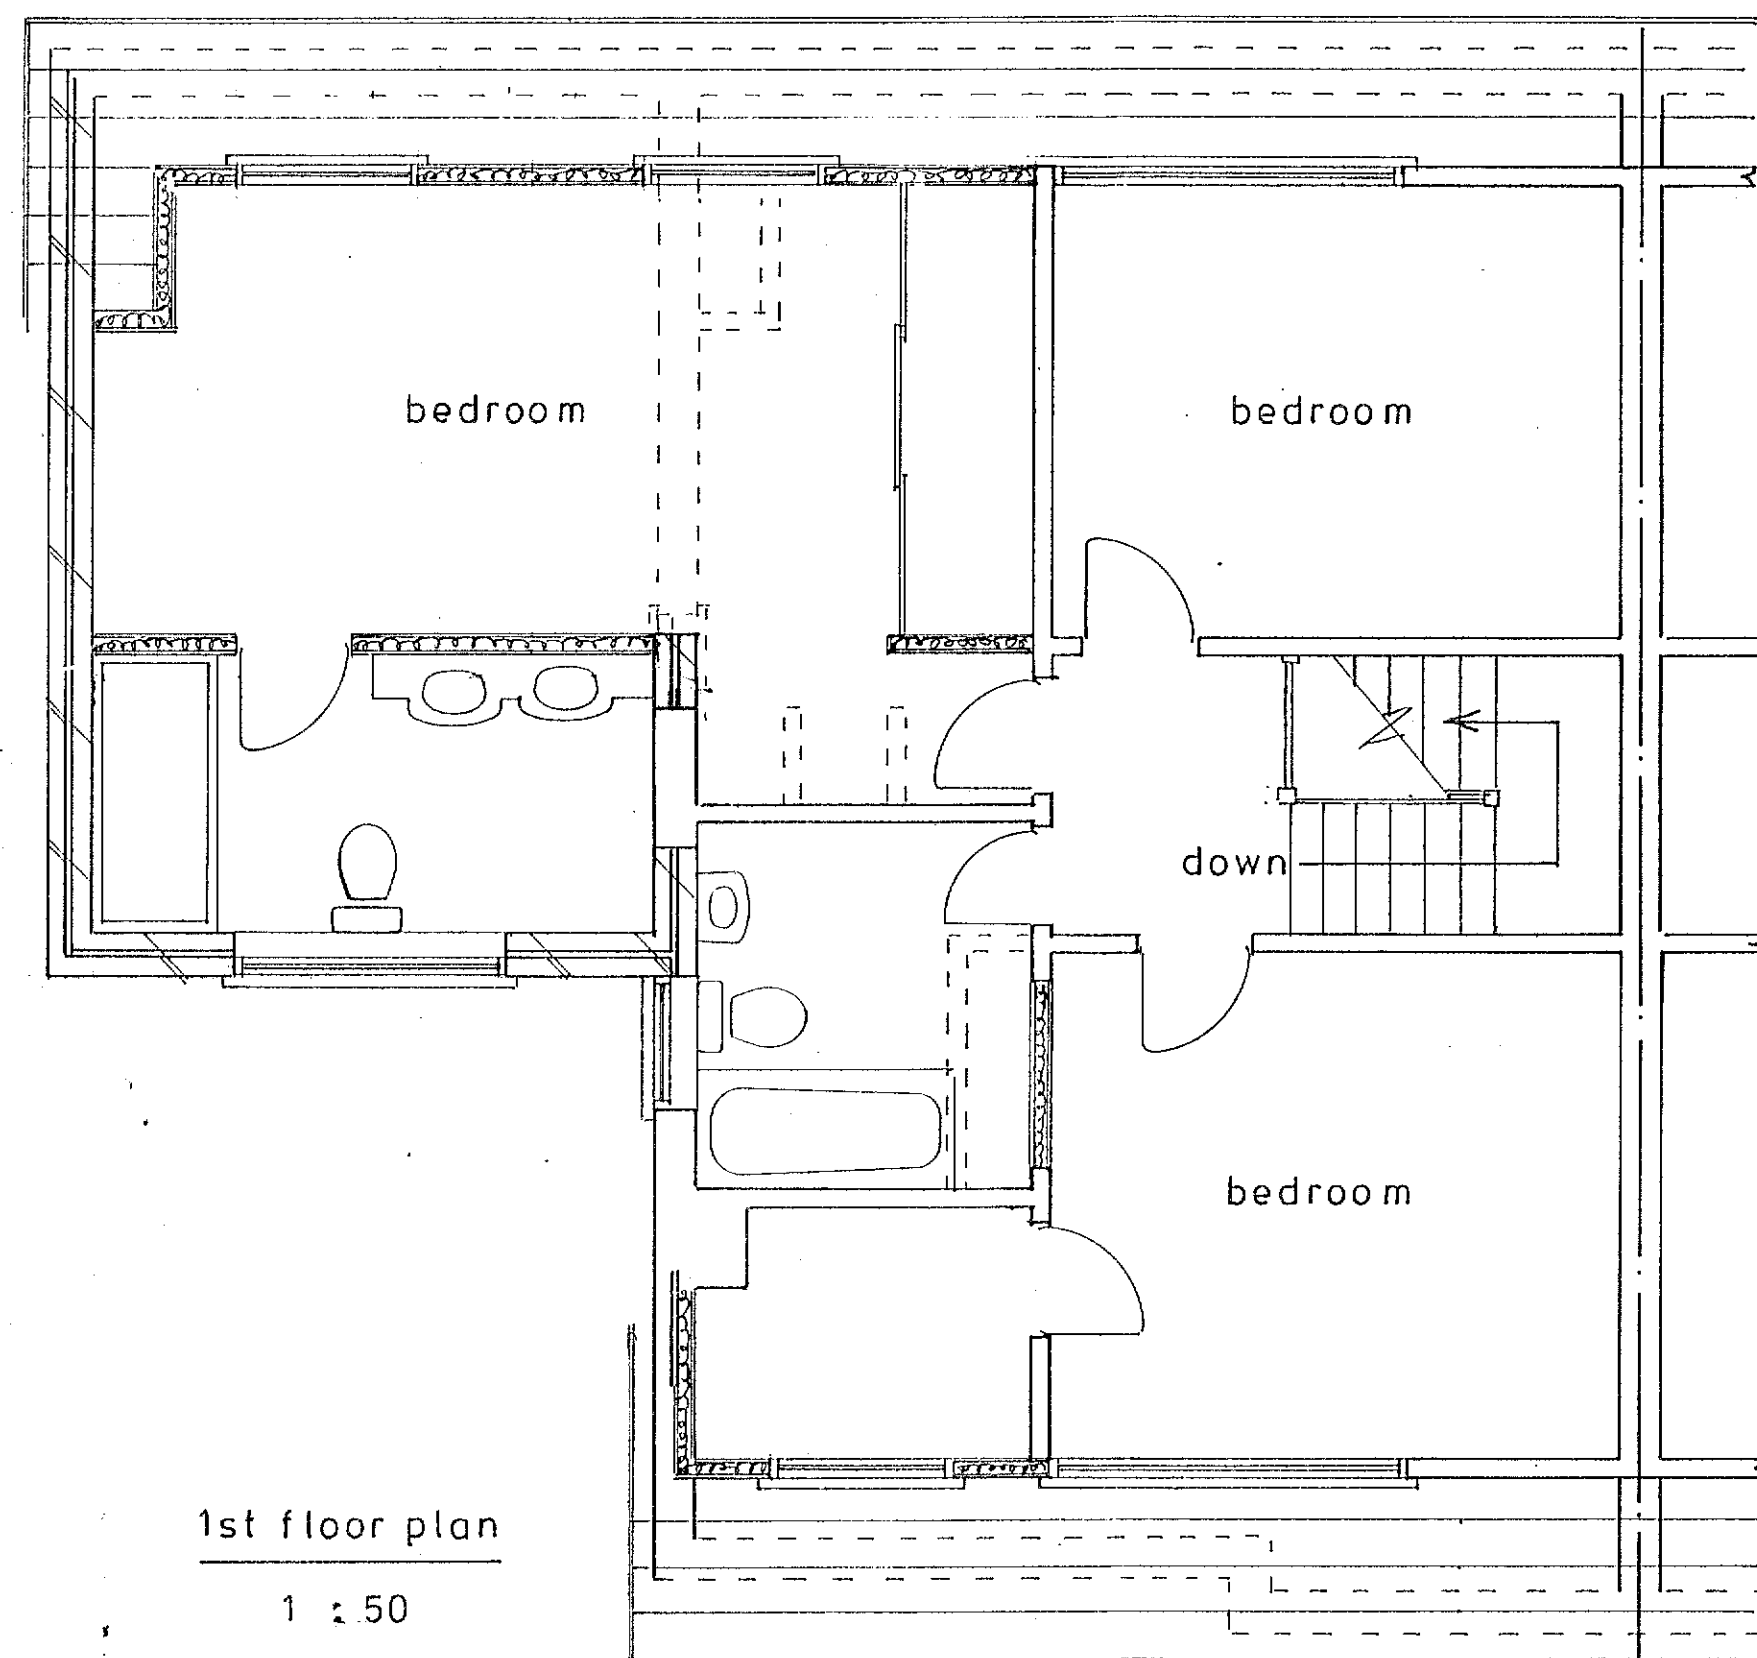

1st floor plan

1 : 50

Proposed

PROPOSED TWO STOREY EXTENSION AT 54 GLOSTER DRIVE, PAGHAM
FOR MR. & MRS. S. BREWER.

sheet 2 of 3

Bryan Butcher
Rainbow Cottage
Nyetimber Lane
Bognor Regis PO21 3JX
01243 266871
07973 233442
bryan.butcher@btinternet.com
www.bryanbutcher.com