
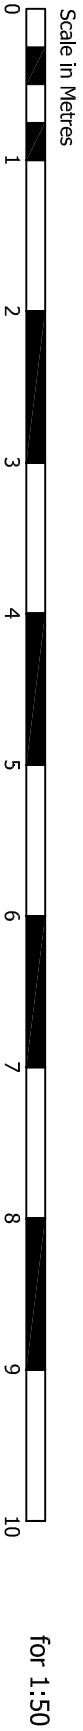
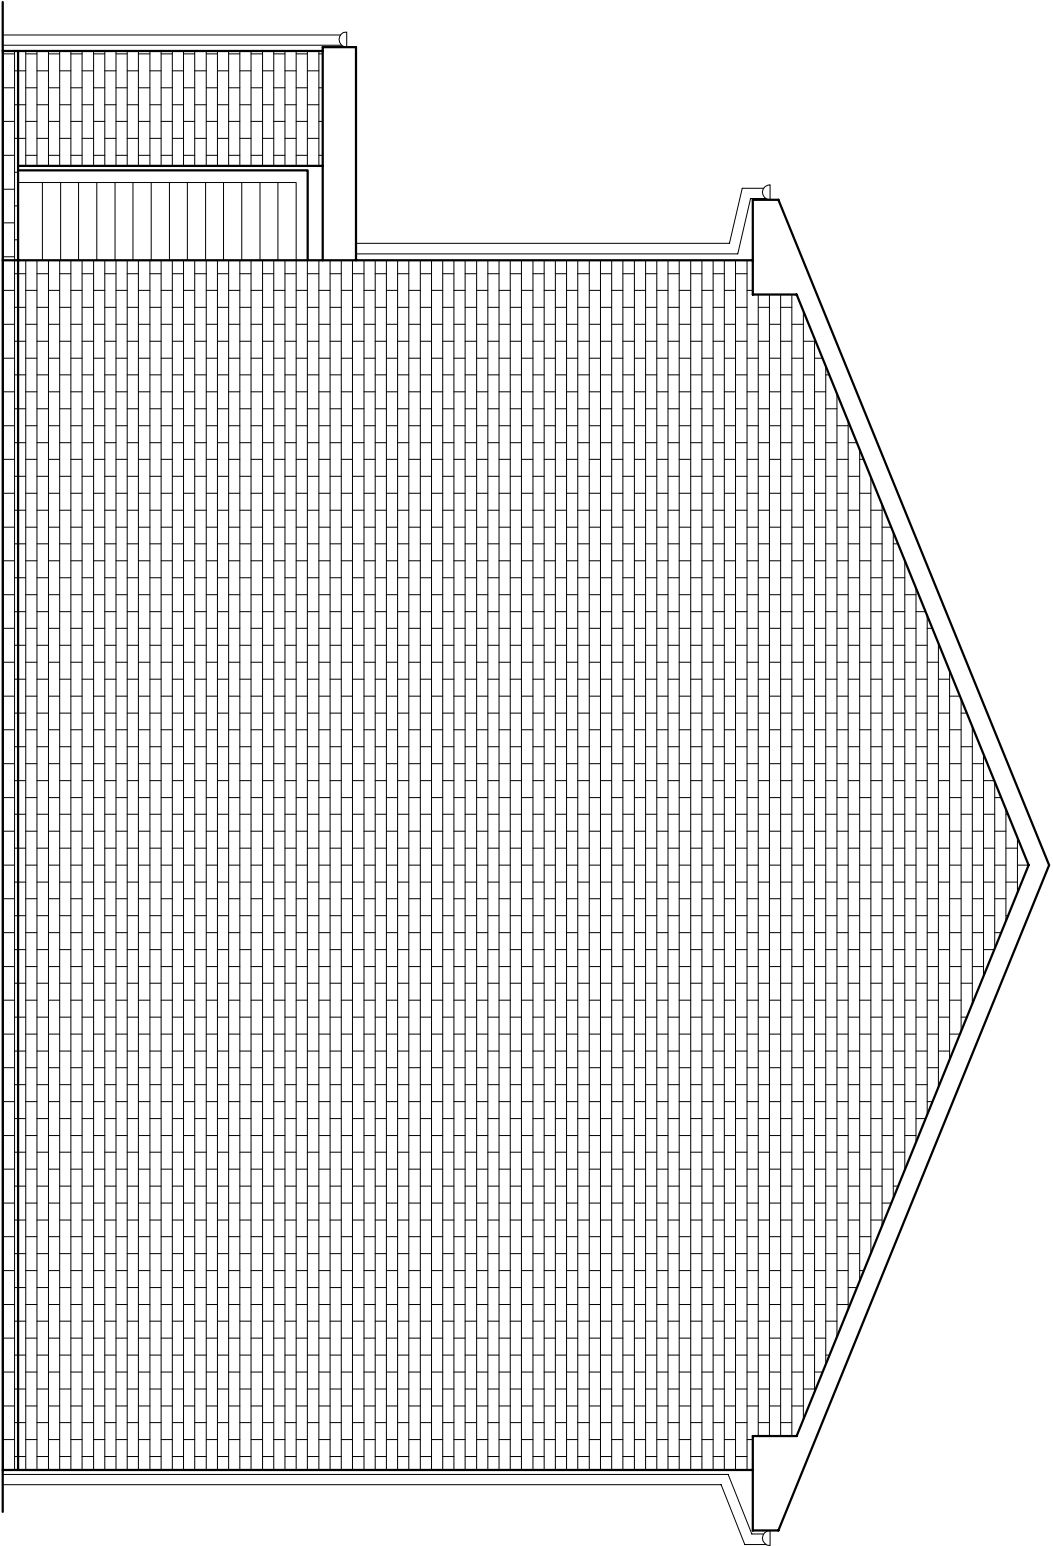


FOR PLANNING LARGER EXTENSION

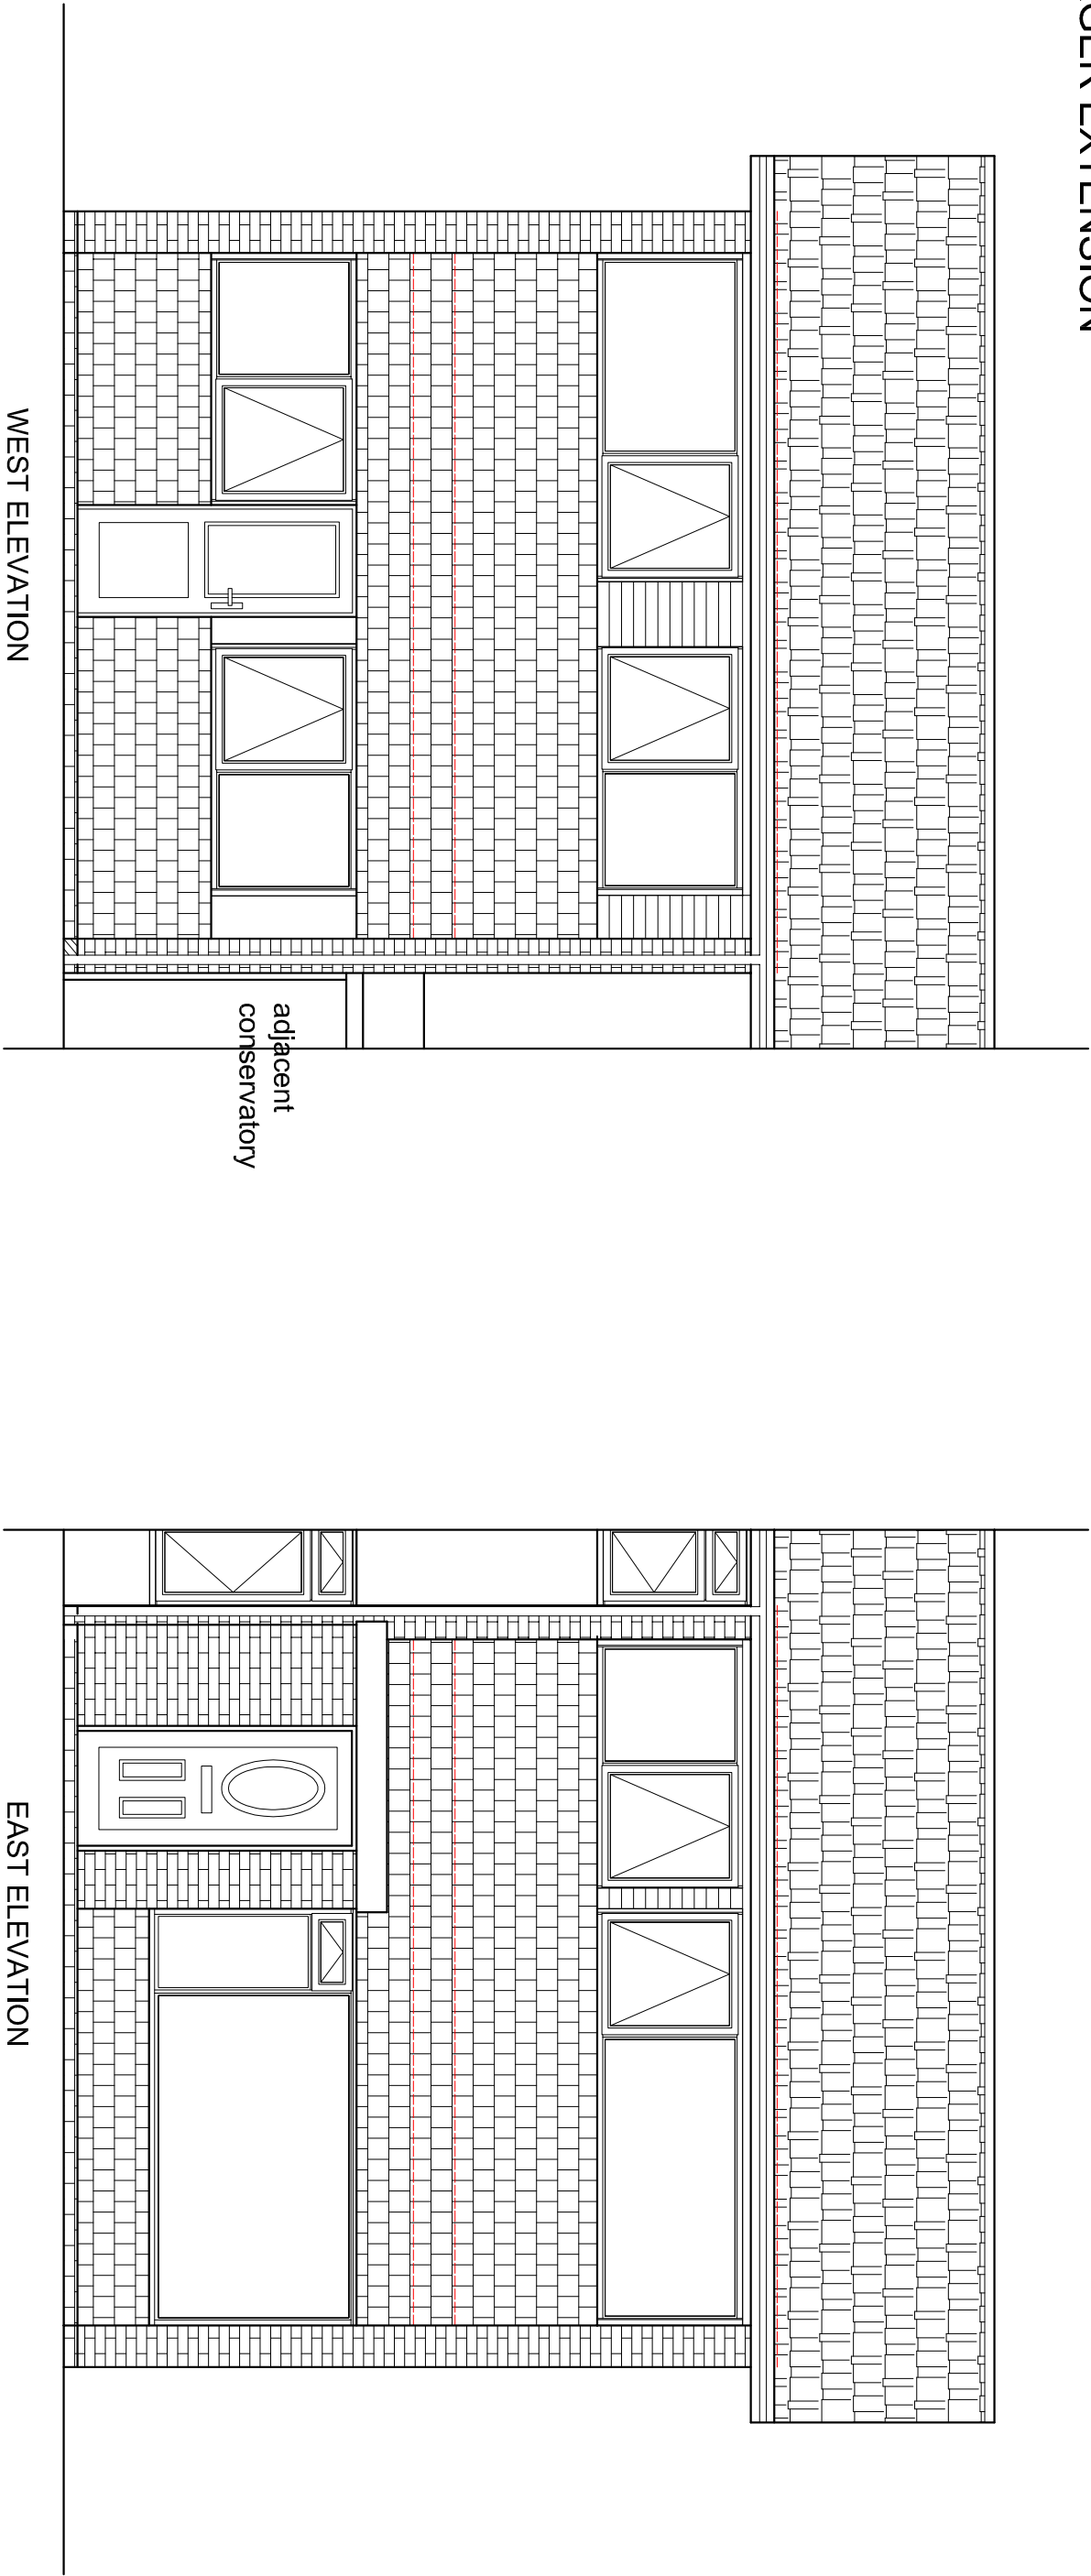

Revision		Date	
Client	Mr. and Mrs. R. Holmes		
Project	21, Edwen Close, Bognor PO21 3PH		
Title	Single storey rear extension (Existing Elevations)		
Building Advisor Ltd  11, Dale View Hove Sussex BN3 9LA TEL/FAX 01273 774867 Mobile 07767 481463 E-mail kel@kebuilding.co.uk			
Scales	Date	Drawn	
1:50	Mar 2021	KEL	
Project No.	Paper Size	Draw No.	
	A2	002	
			