
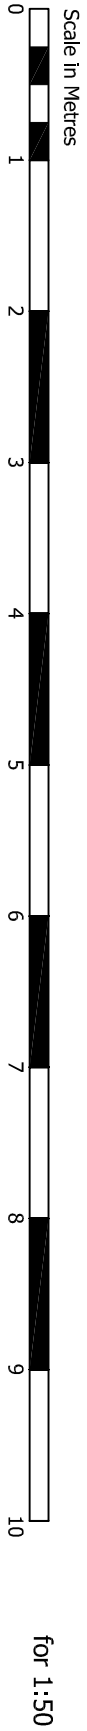


FOR PLANNING LARGER EXTENSION

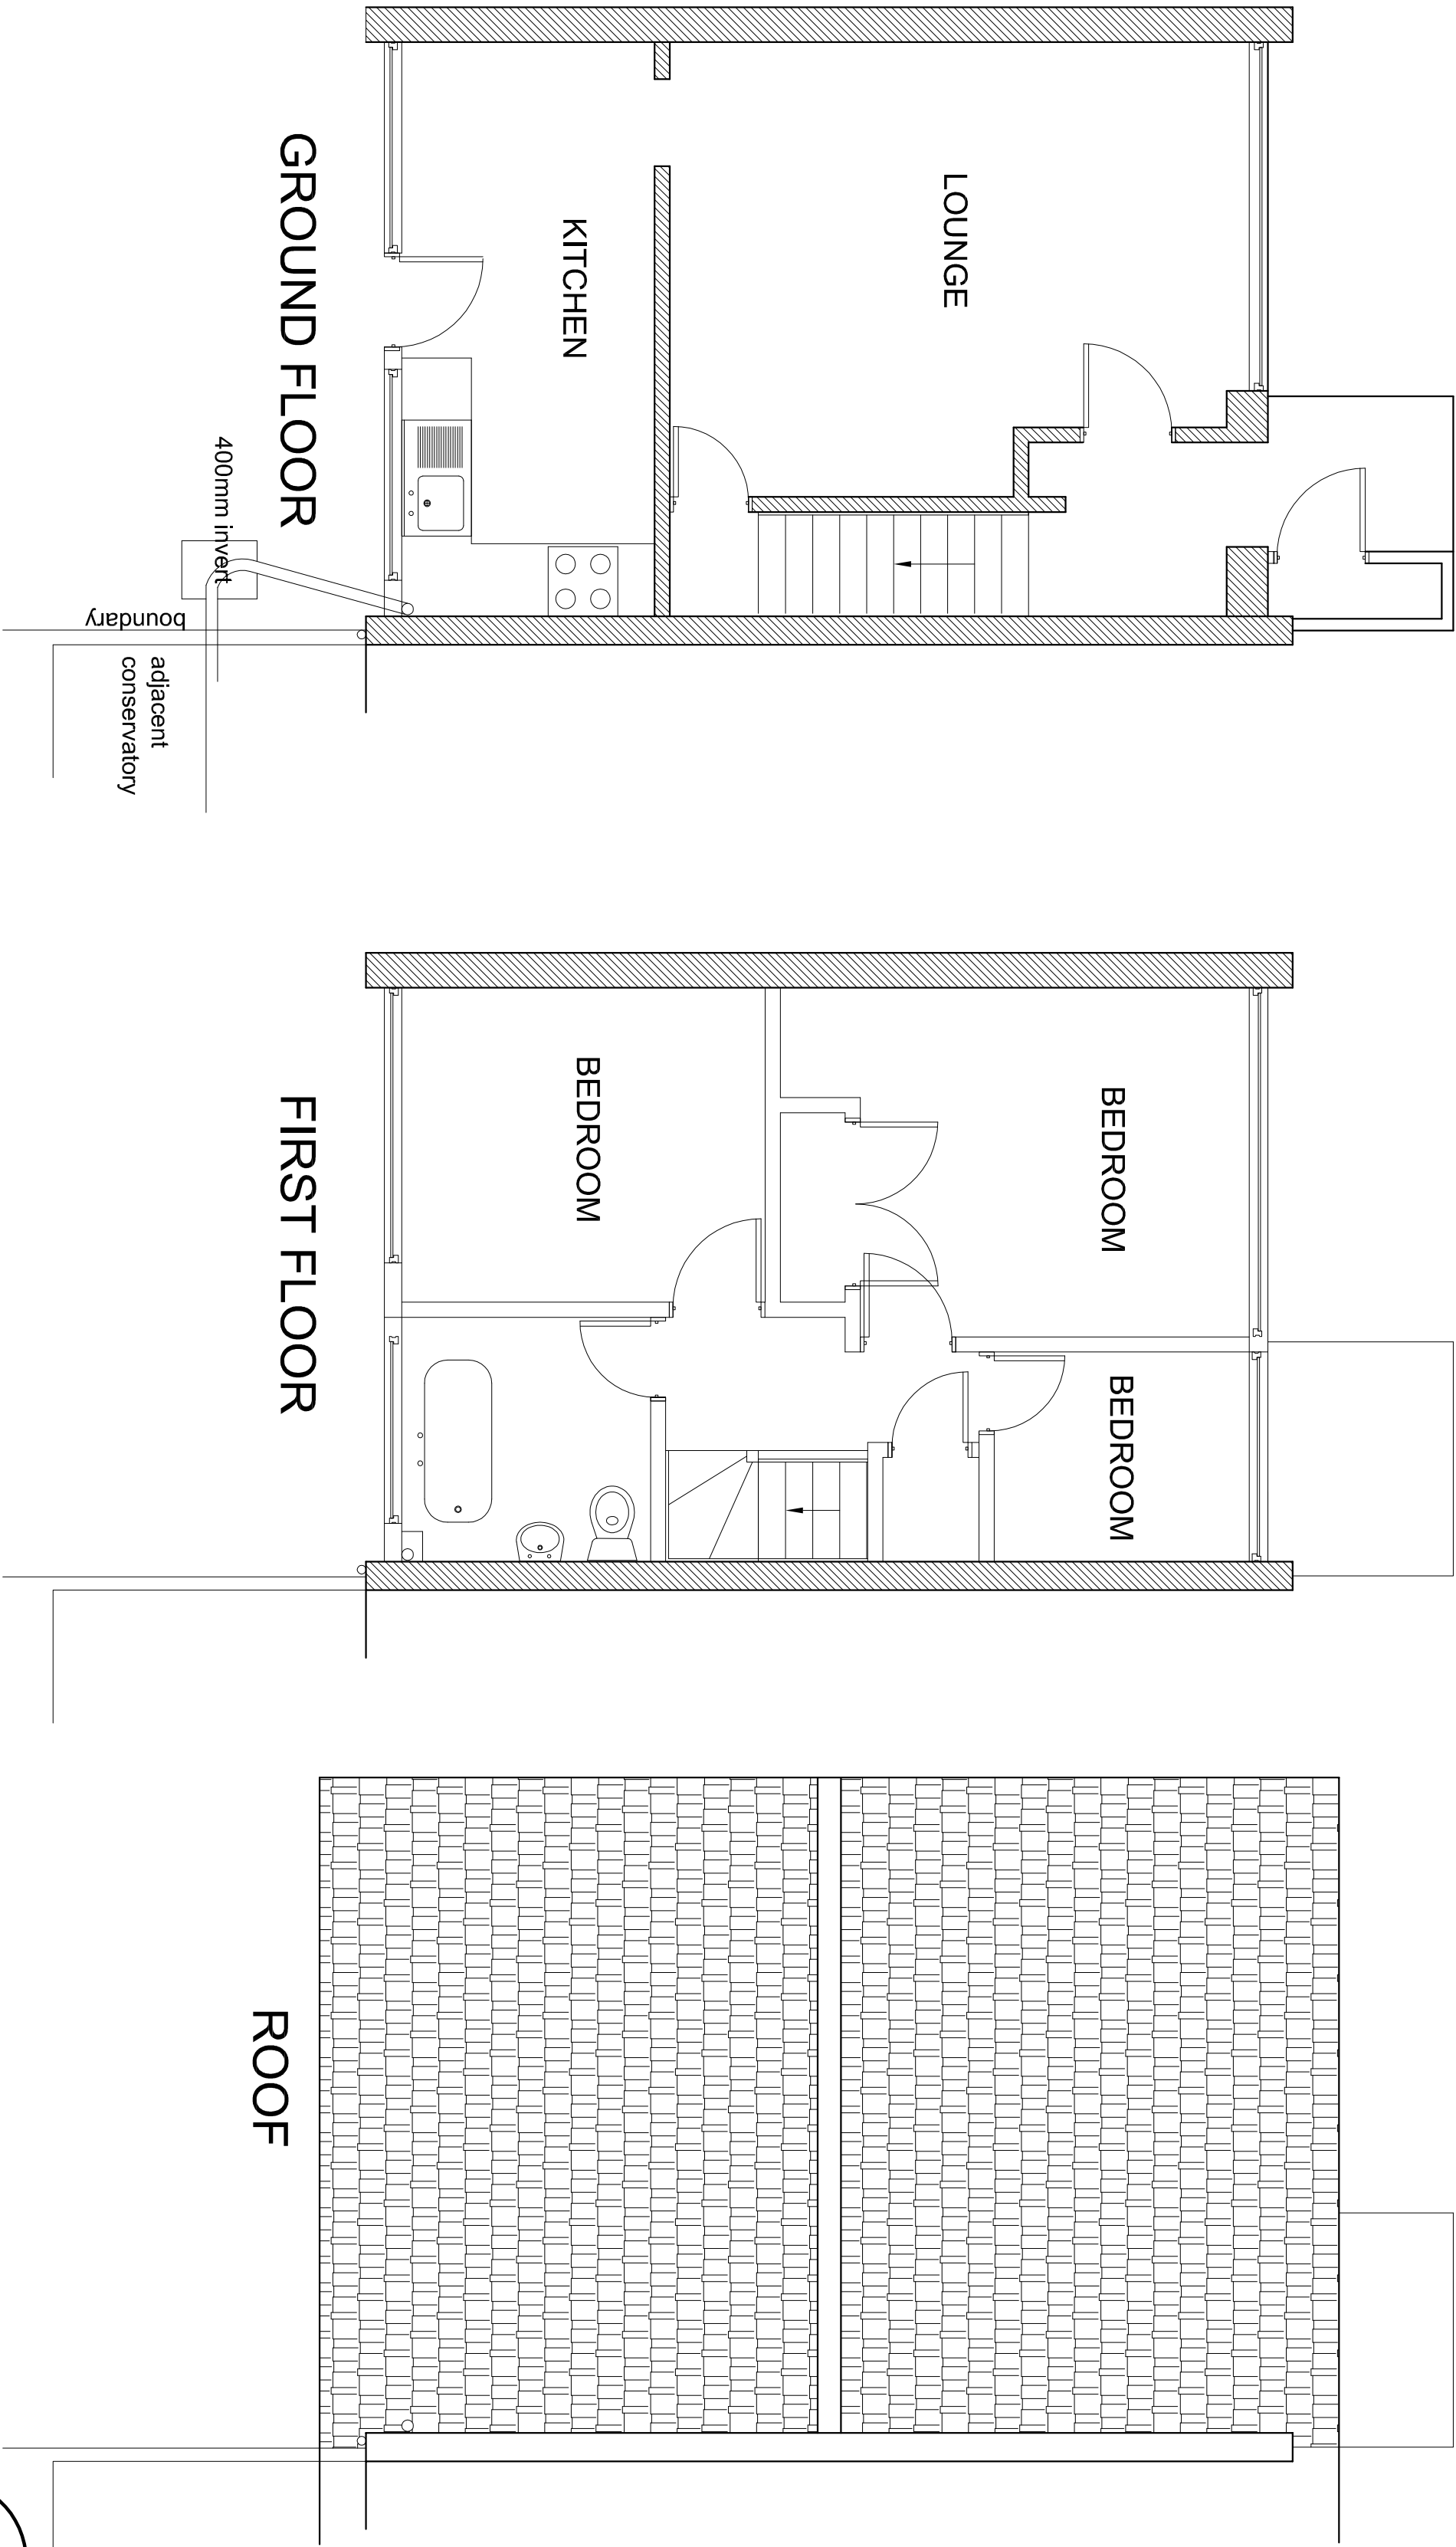

Revision		Date	
Client	Mr. and Mrs. R. Holmes		
Project	21, Edwen Close, Bognor PO21 3PH		
Title	Single storey rear extension (Existing Layout)		
Building Advisor Ltd 			
11, Dable View Hove Sussex BN3 9LA		TEL/FAX 01273 774887 Mobile 07767 481463 E-mail kel@building.co.uk	
Scales	Date	Drawn	
1:50	Mar 2021	KEL	
Project No.	Paper Size	Dwg No.	
001	A2	001	
			