
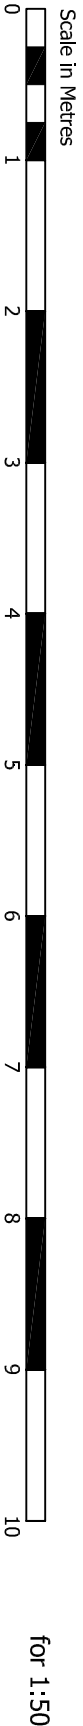
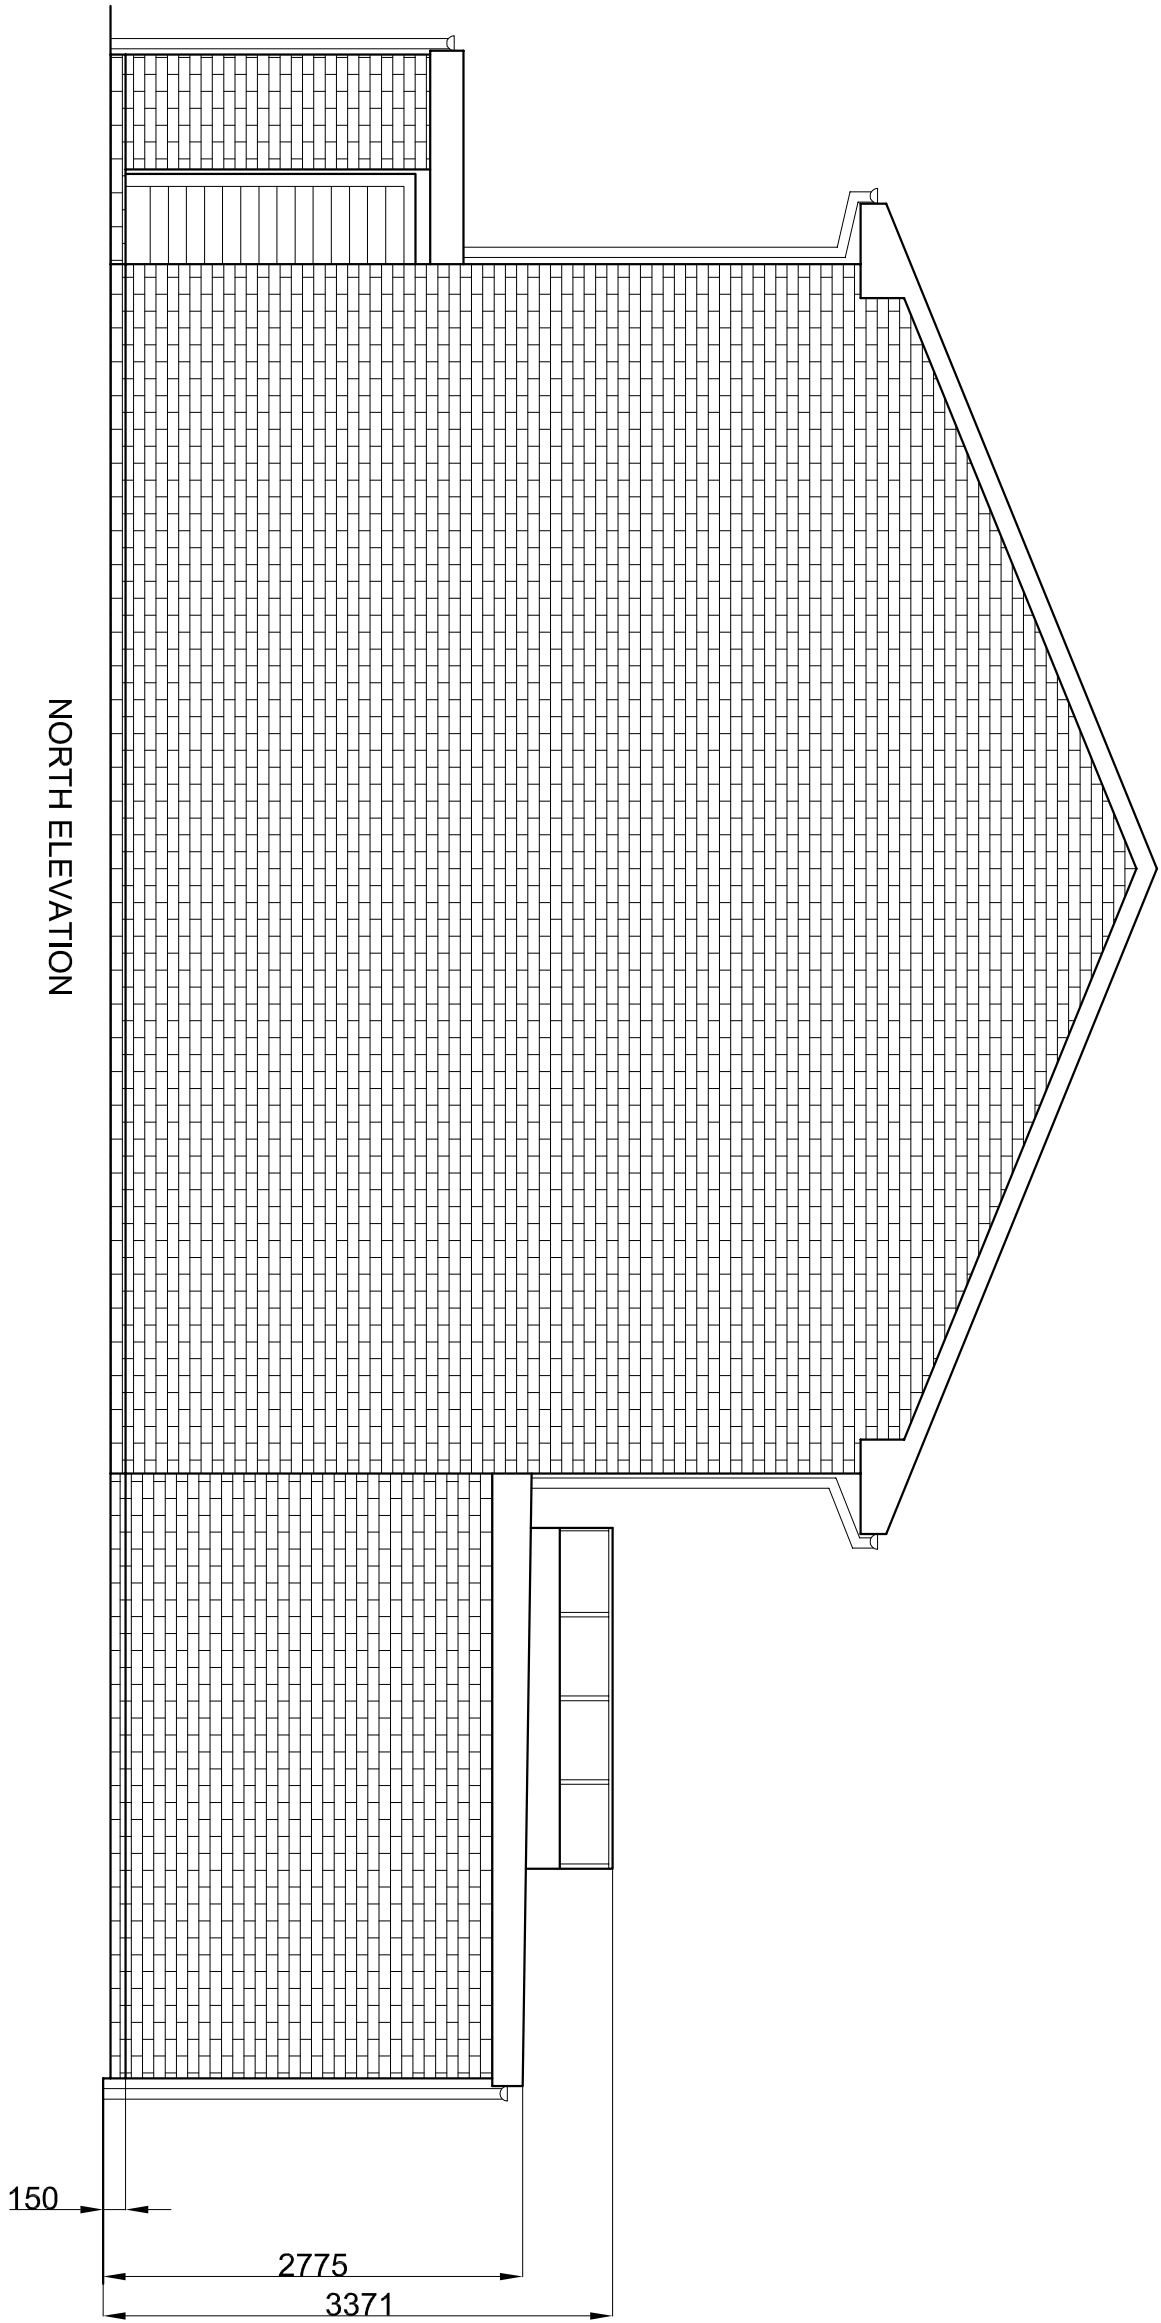


FOR PLANNING LARGER EXTENSION

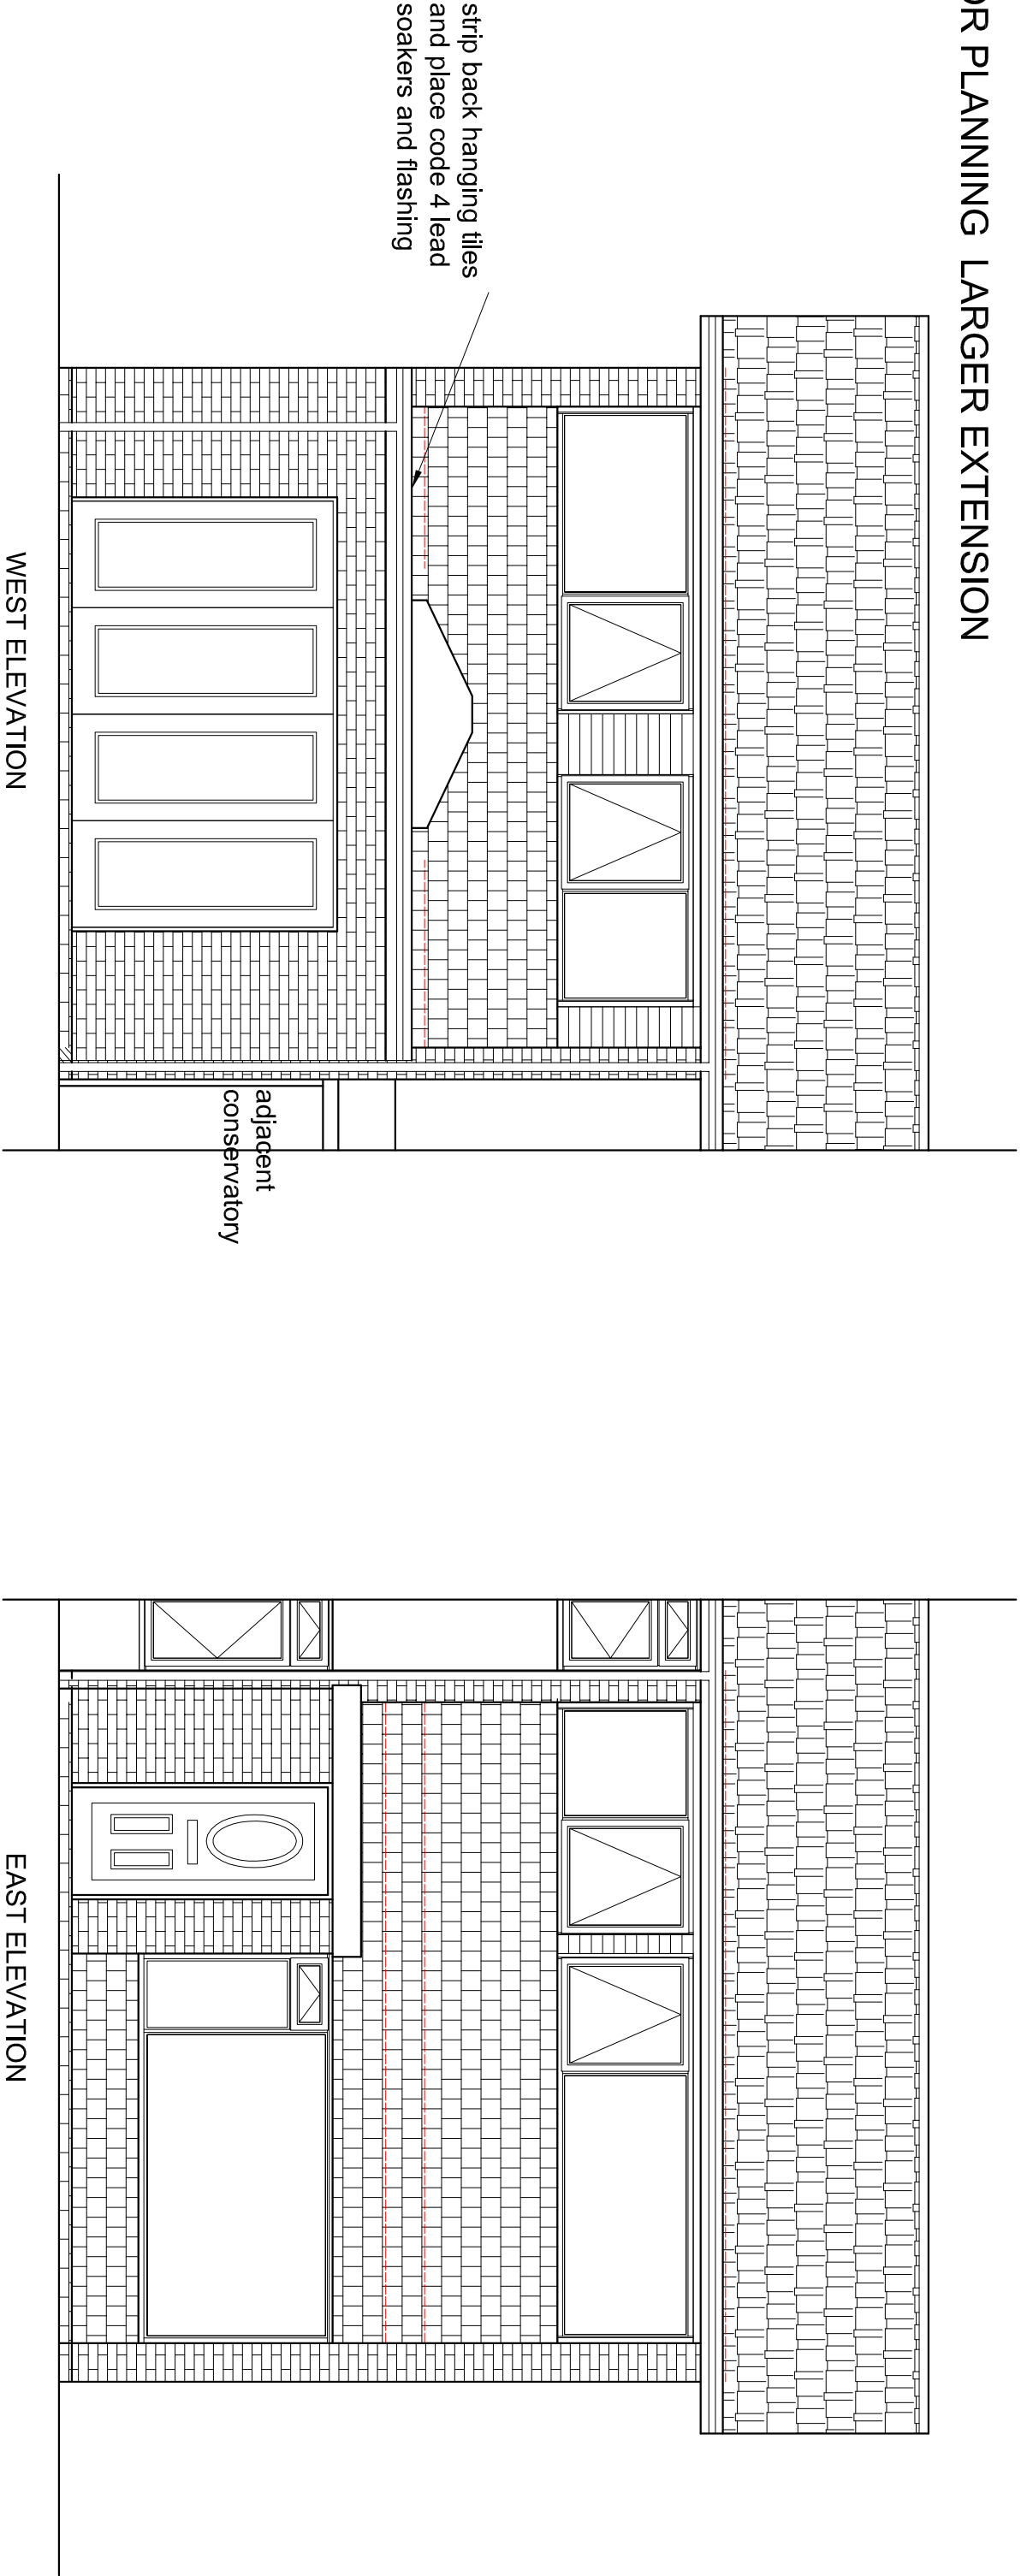

Revision		Date	
Client	Mr. and Mrs. R. Holmes		
Project	21, Edwen Close, Bognor PO21 3PH		
Title	Single storey rear extension (Proposed Elevations)		
Building Advisor Ltd 			
11, Dale View Hove Sussex BN3 9LA TEL/FAX 01273 774887 Mobile 07767 481463 E-mail kelly@kellyadvisors.co.uk			
Scales	Date	Drawn	
1:50	Mar 2021	KEL	
Project No.	Paper Size	Draw No.	
	A2	004	
			