
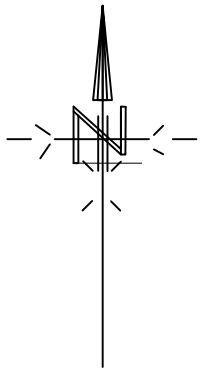
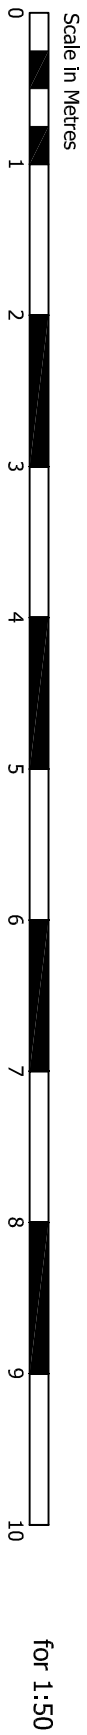
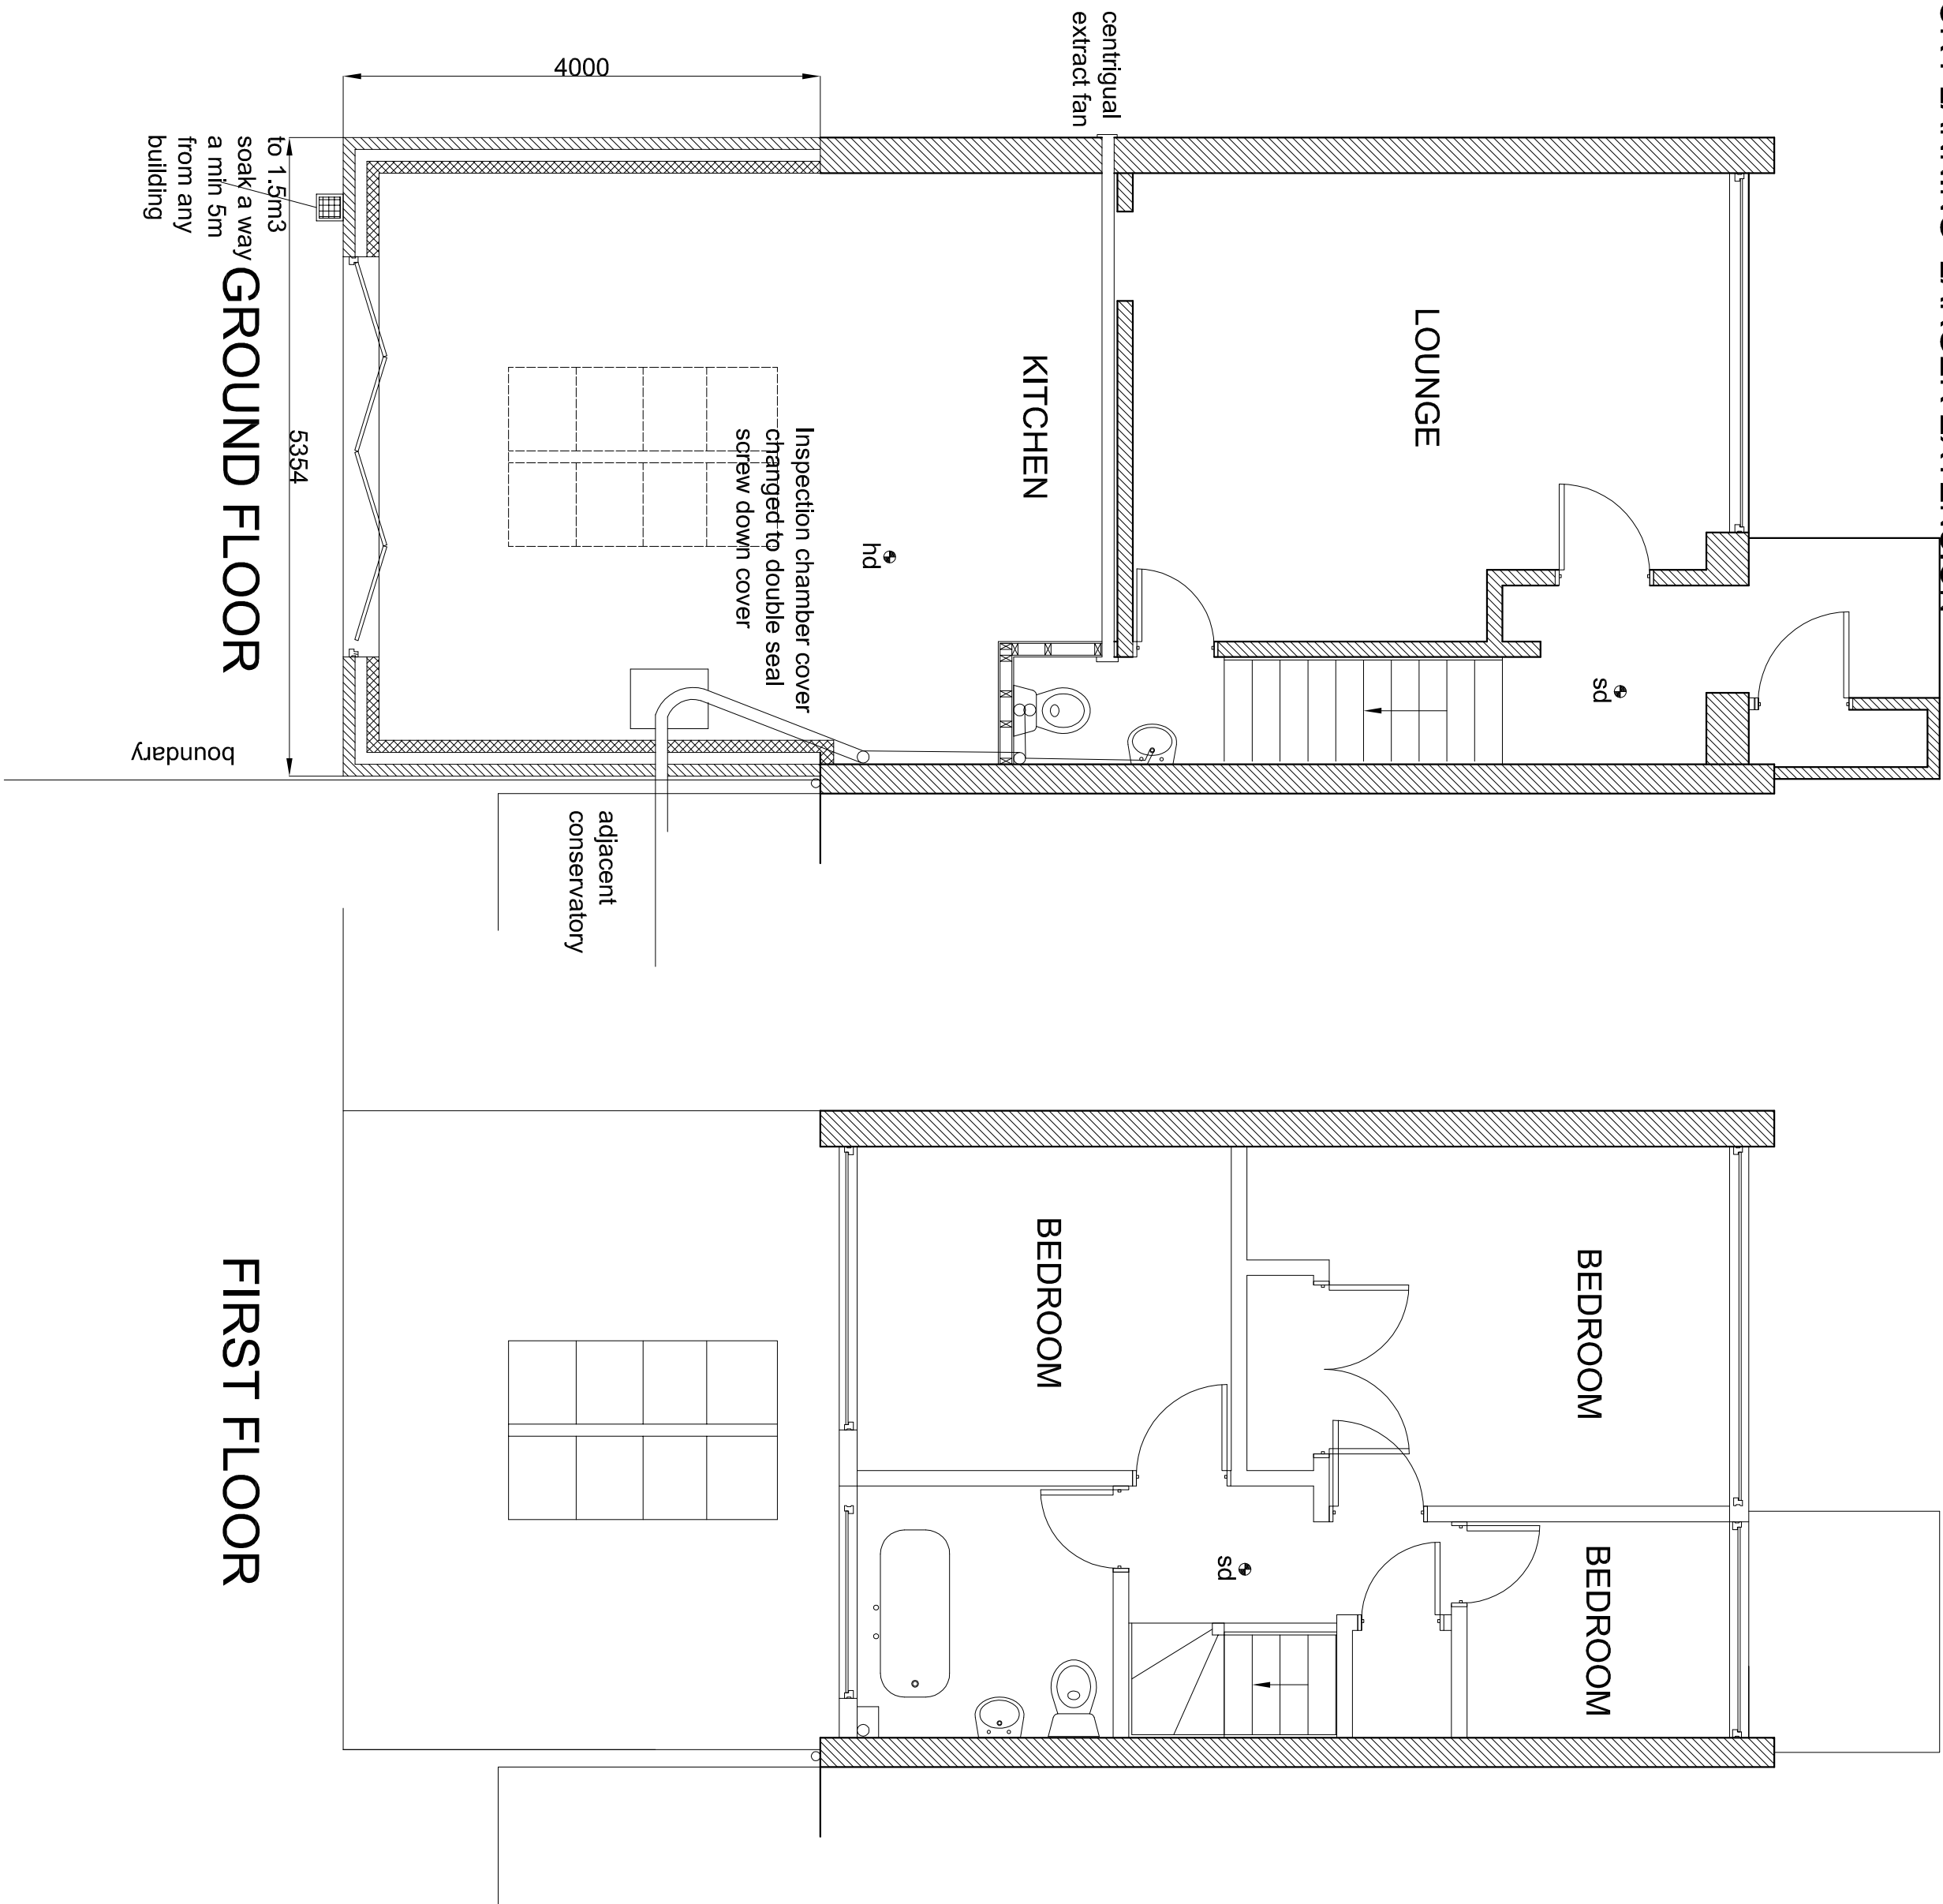


FOR PLANNING LARGER EXTENSION

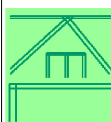

Revision		Date			
Client	Mr. and Mrs. R. Holmes				
Project	21, Edwen Close, Bognor PO21 3PH				
Title	Single storey rear extension Proposed Layout)				
 Building Advisor Ltd 					
11 Doble View Hove Sussex BN3 9LA					
TEL/FAX 01273 774867 Mobile 07767 481463 E-mail kate@building.co.uk					
Scales	Date	Drawn			
1:50	Mar 2021	KEL			
Project No.	Page Size	Draw No.			
003	A2	003			
					