


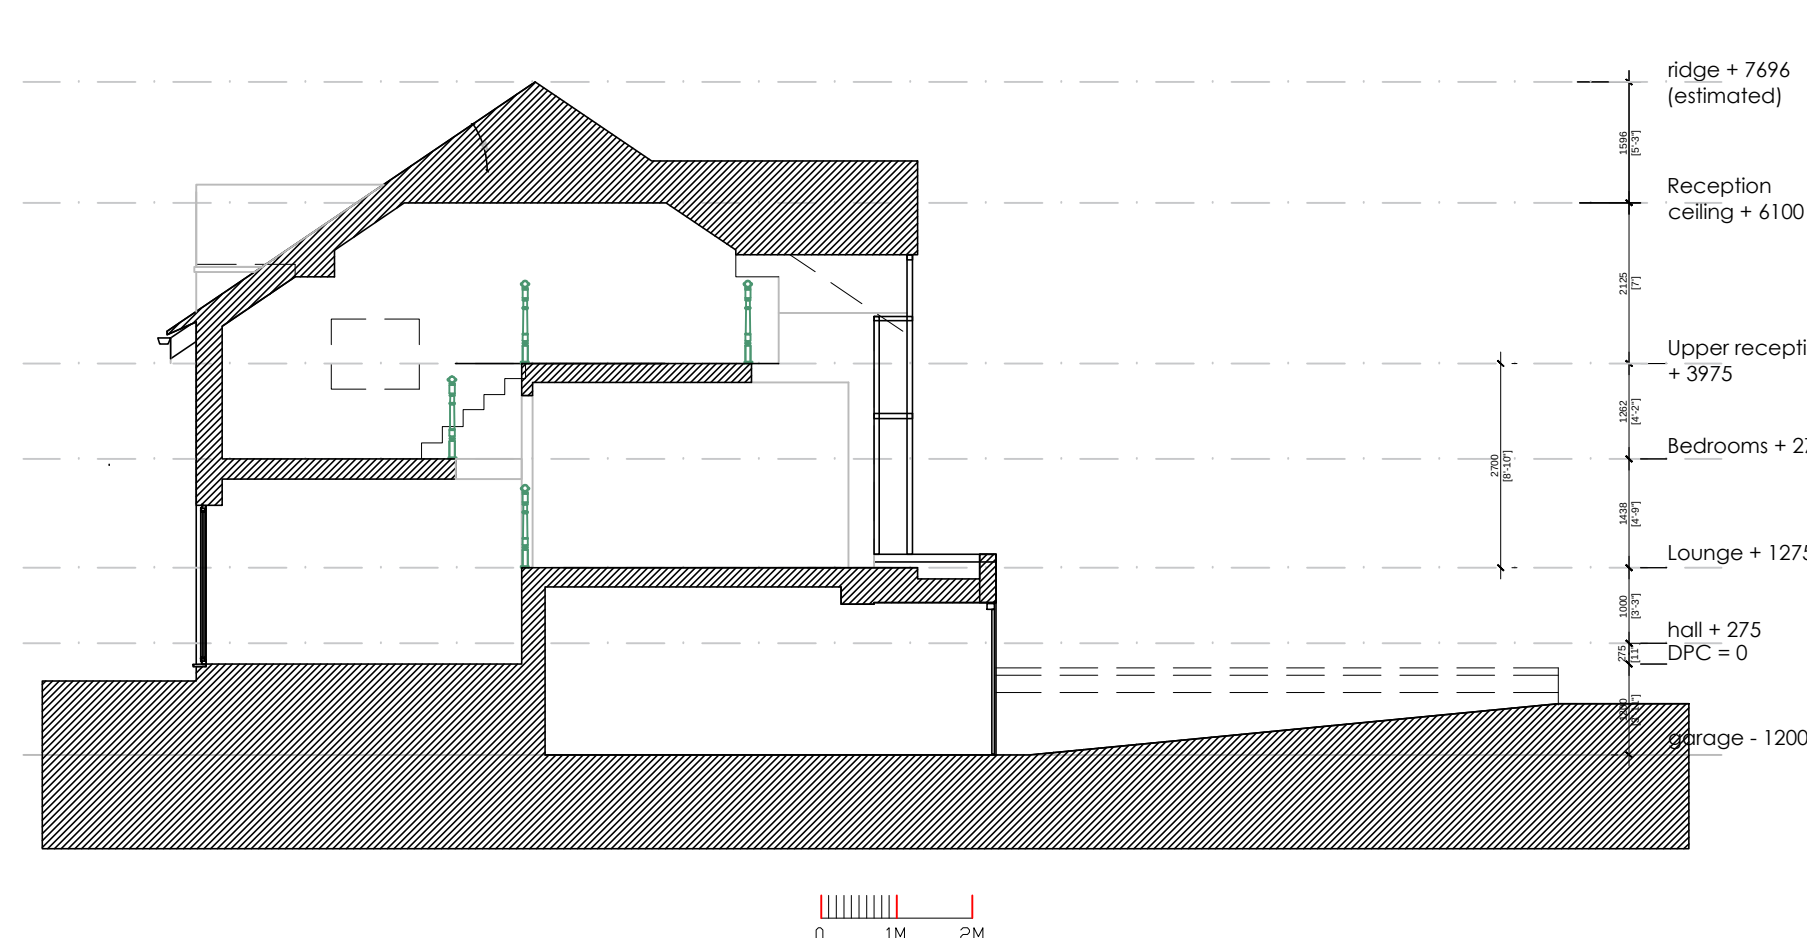
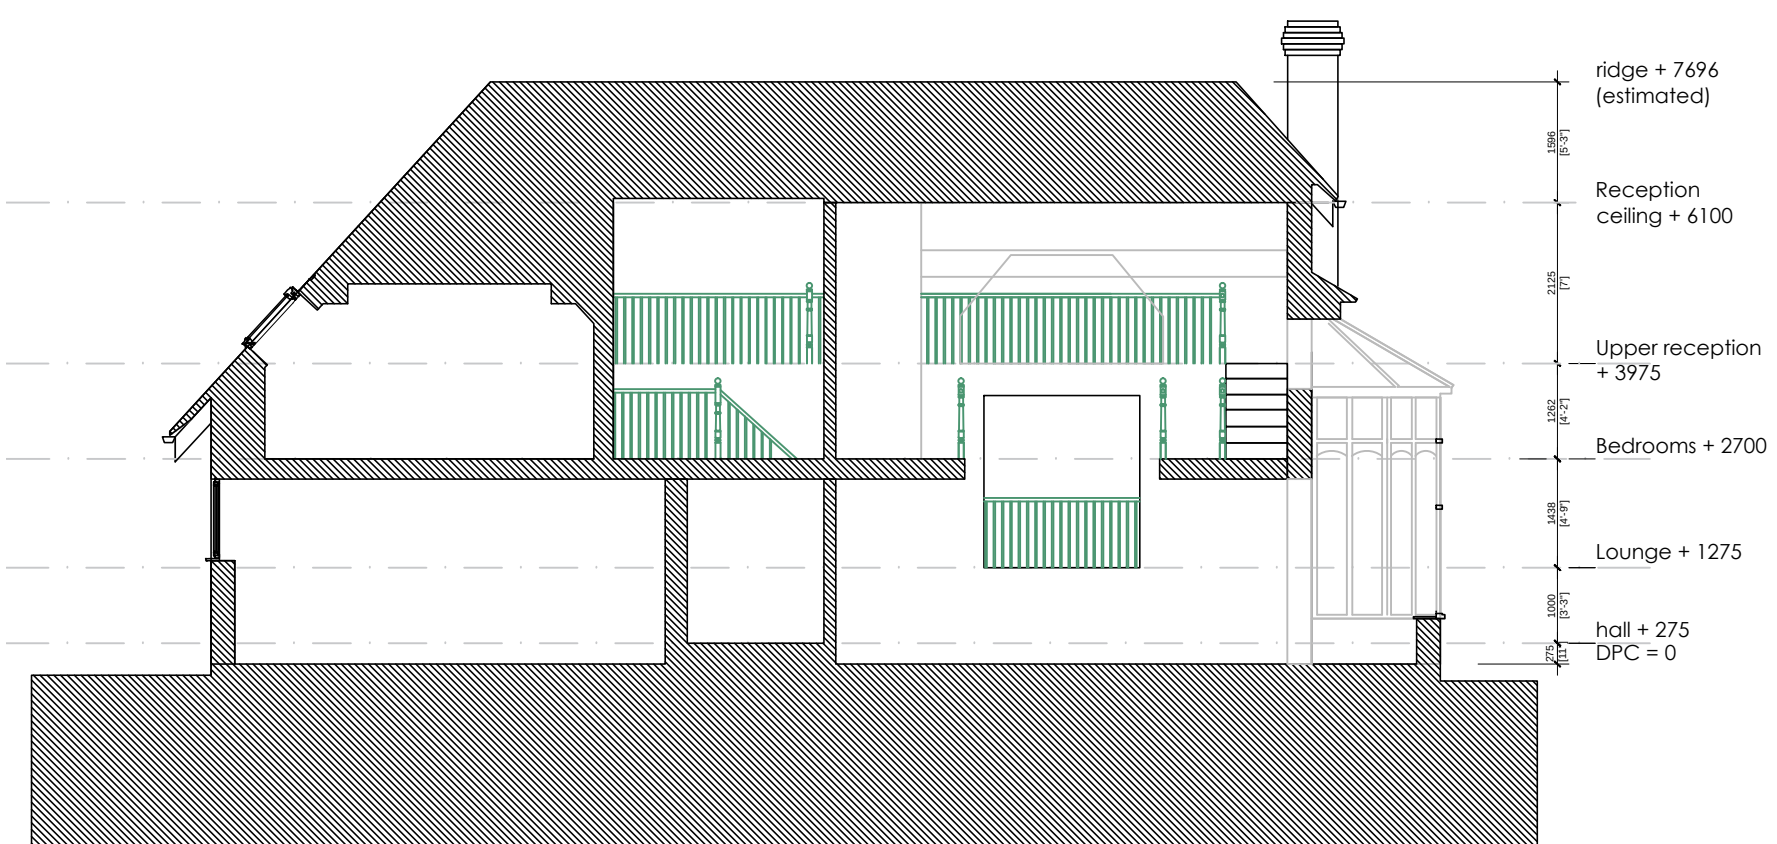
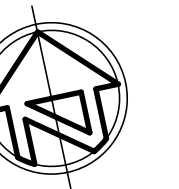
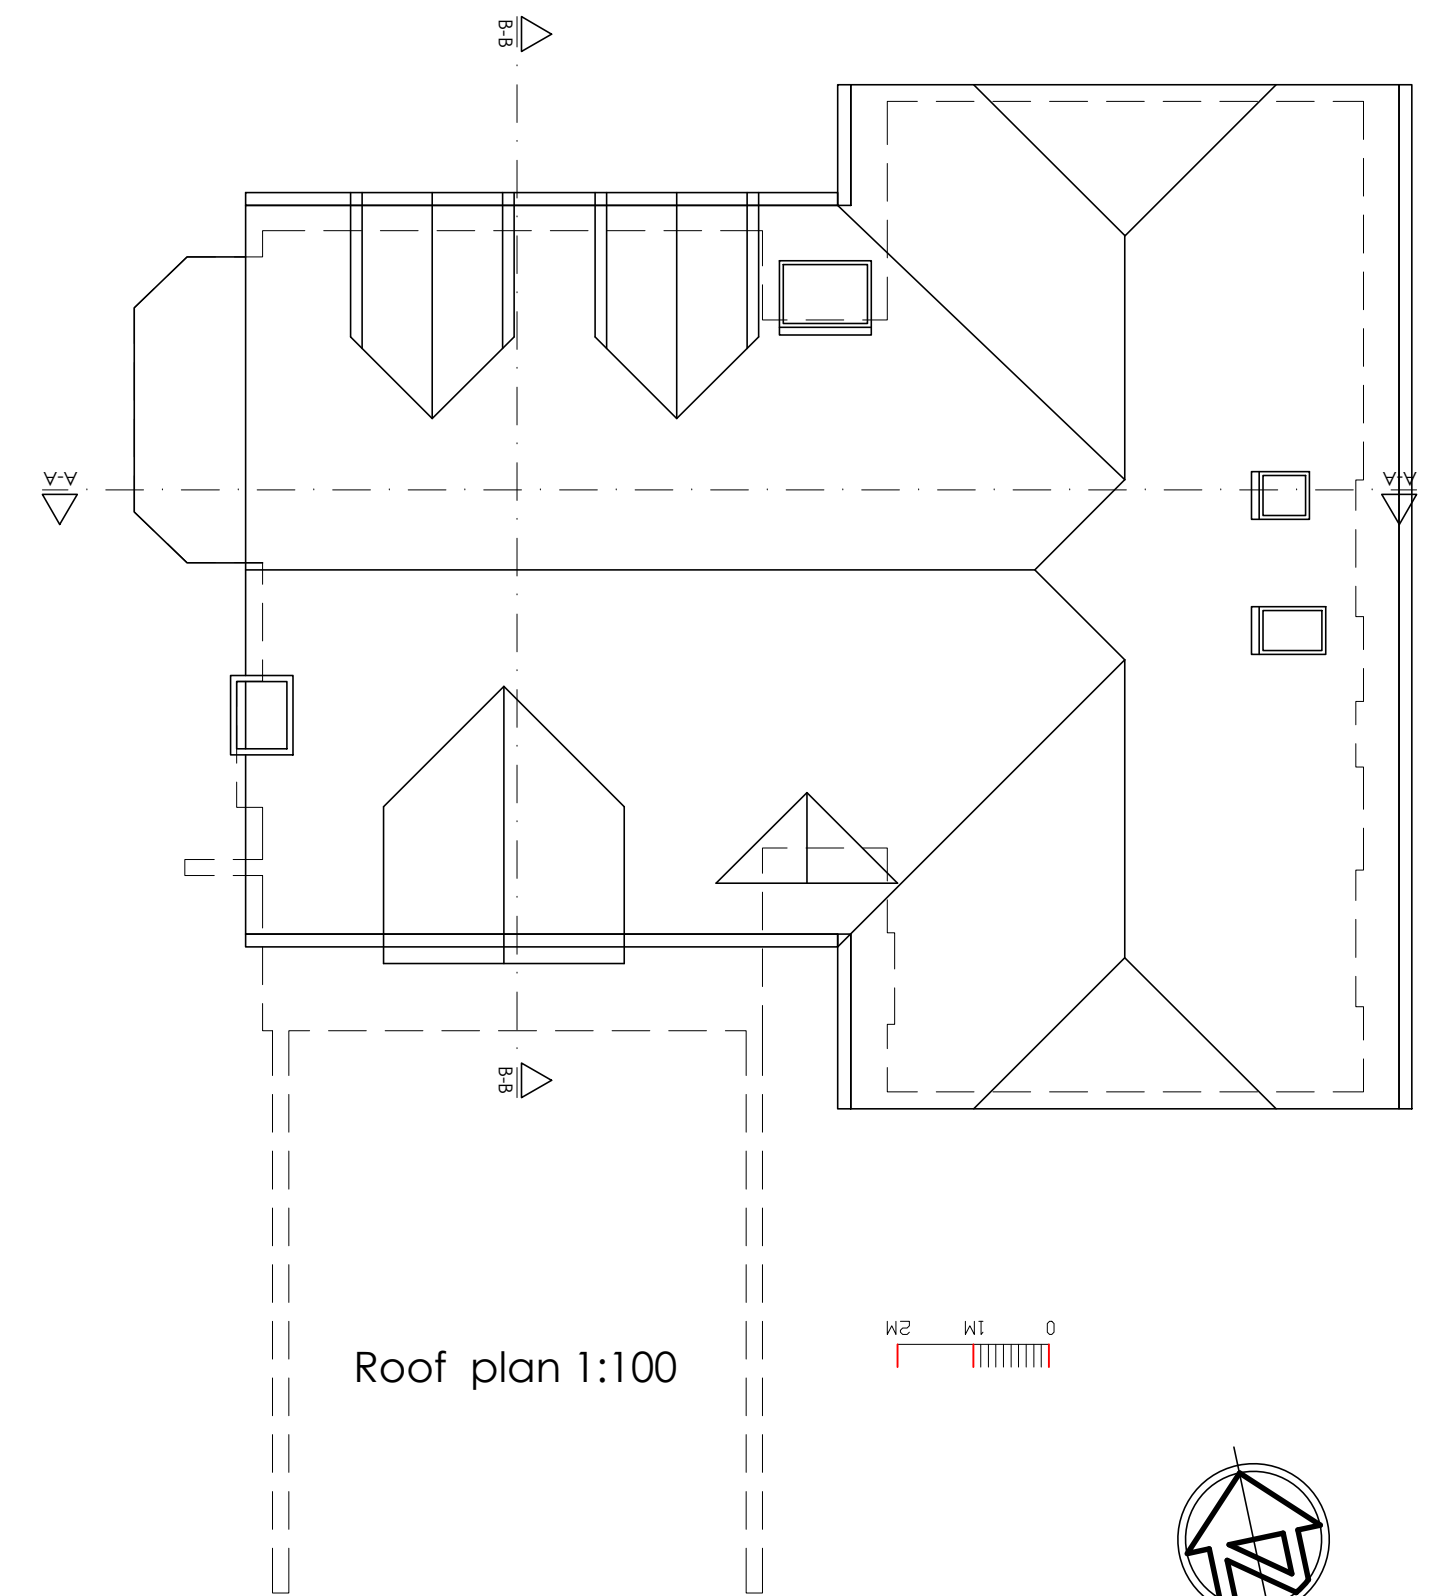
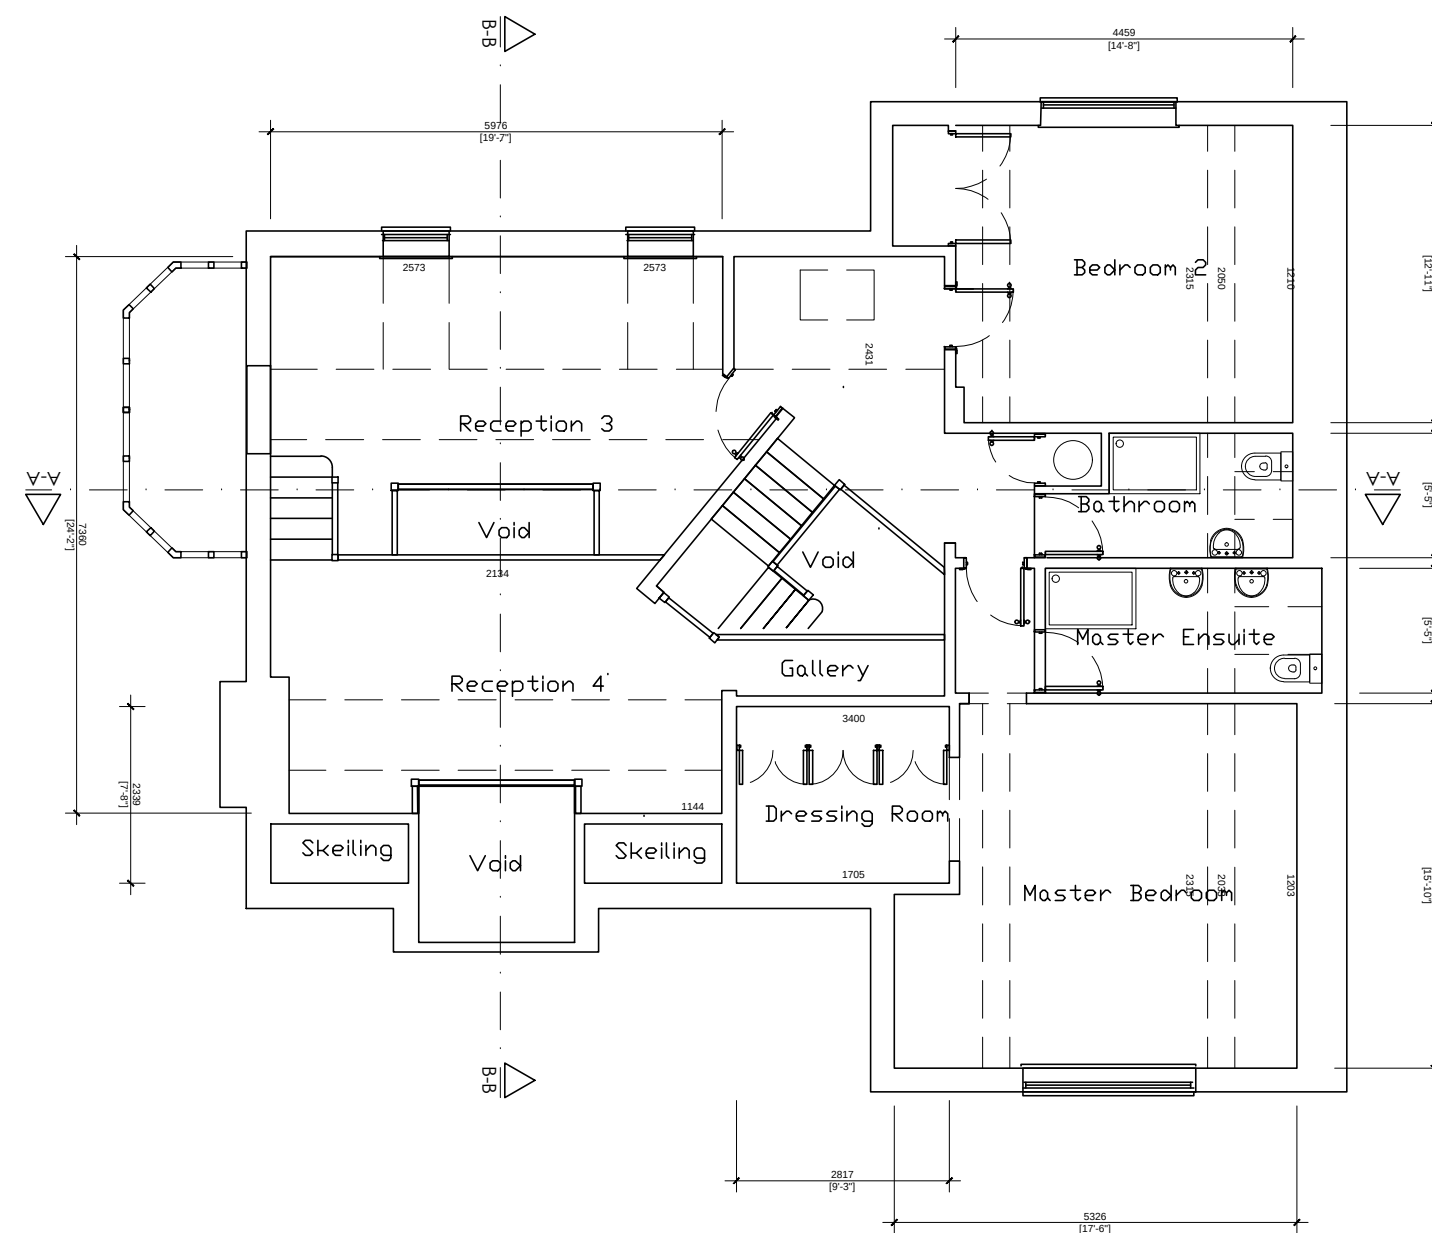


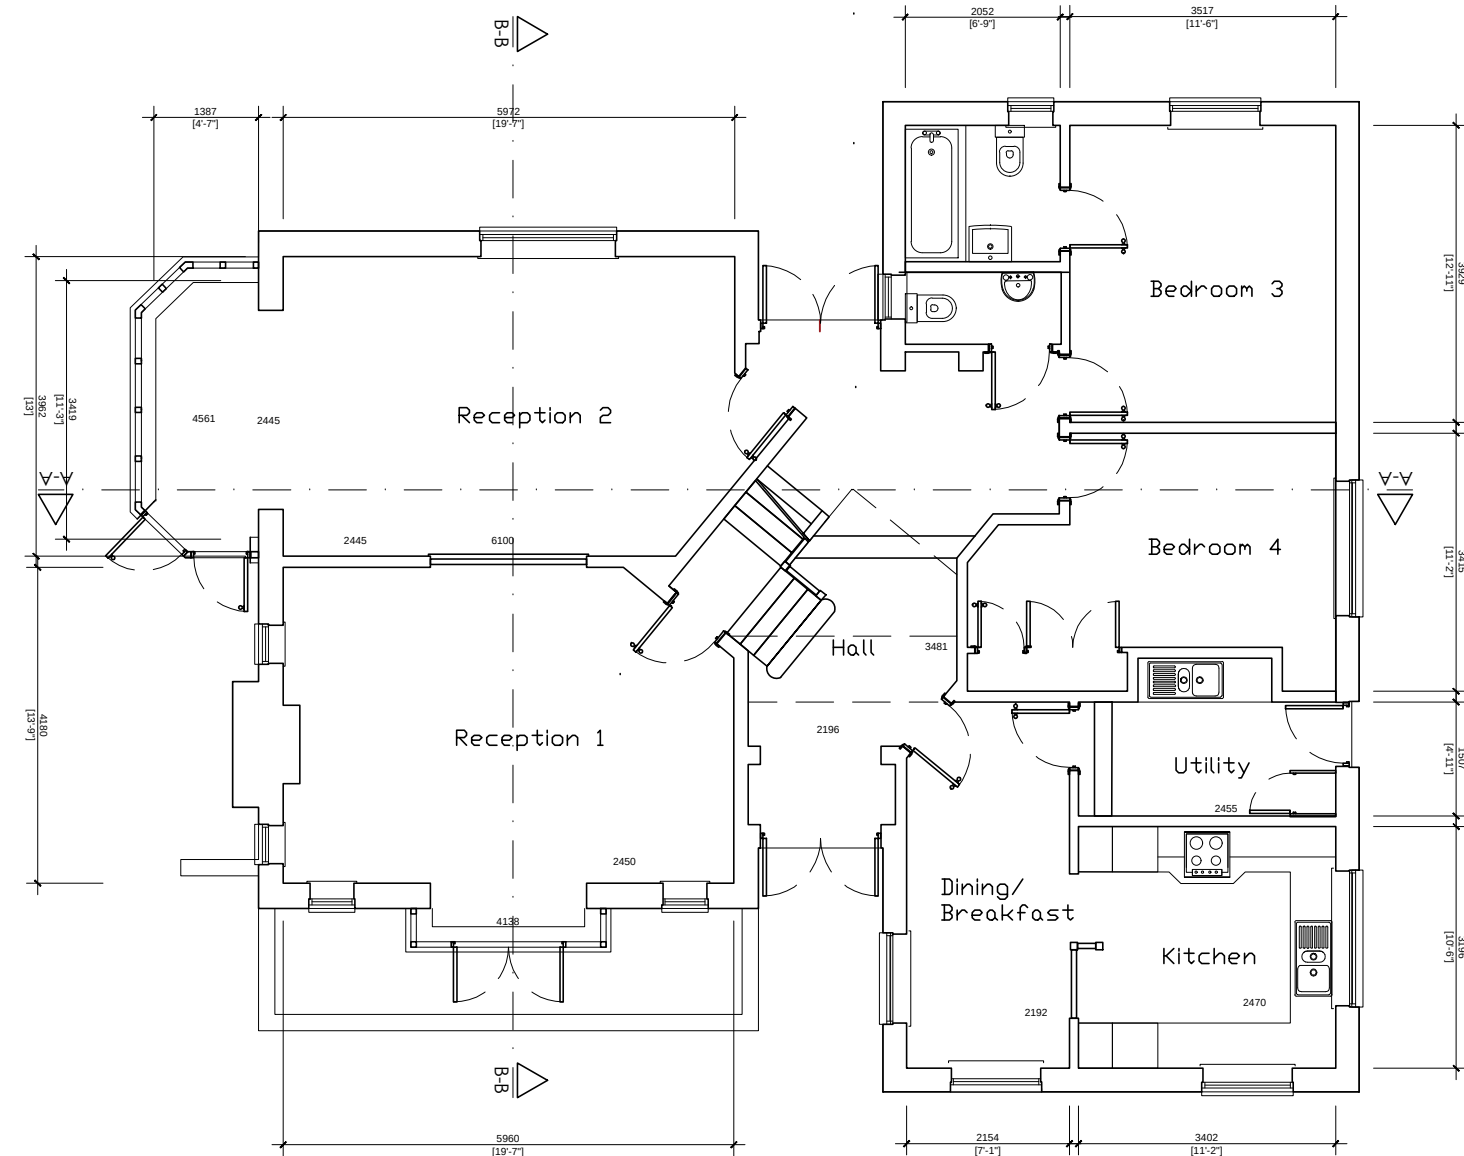

00 | Householder planning | 15.03.22

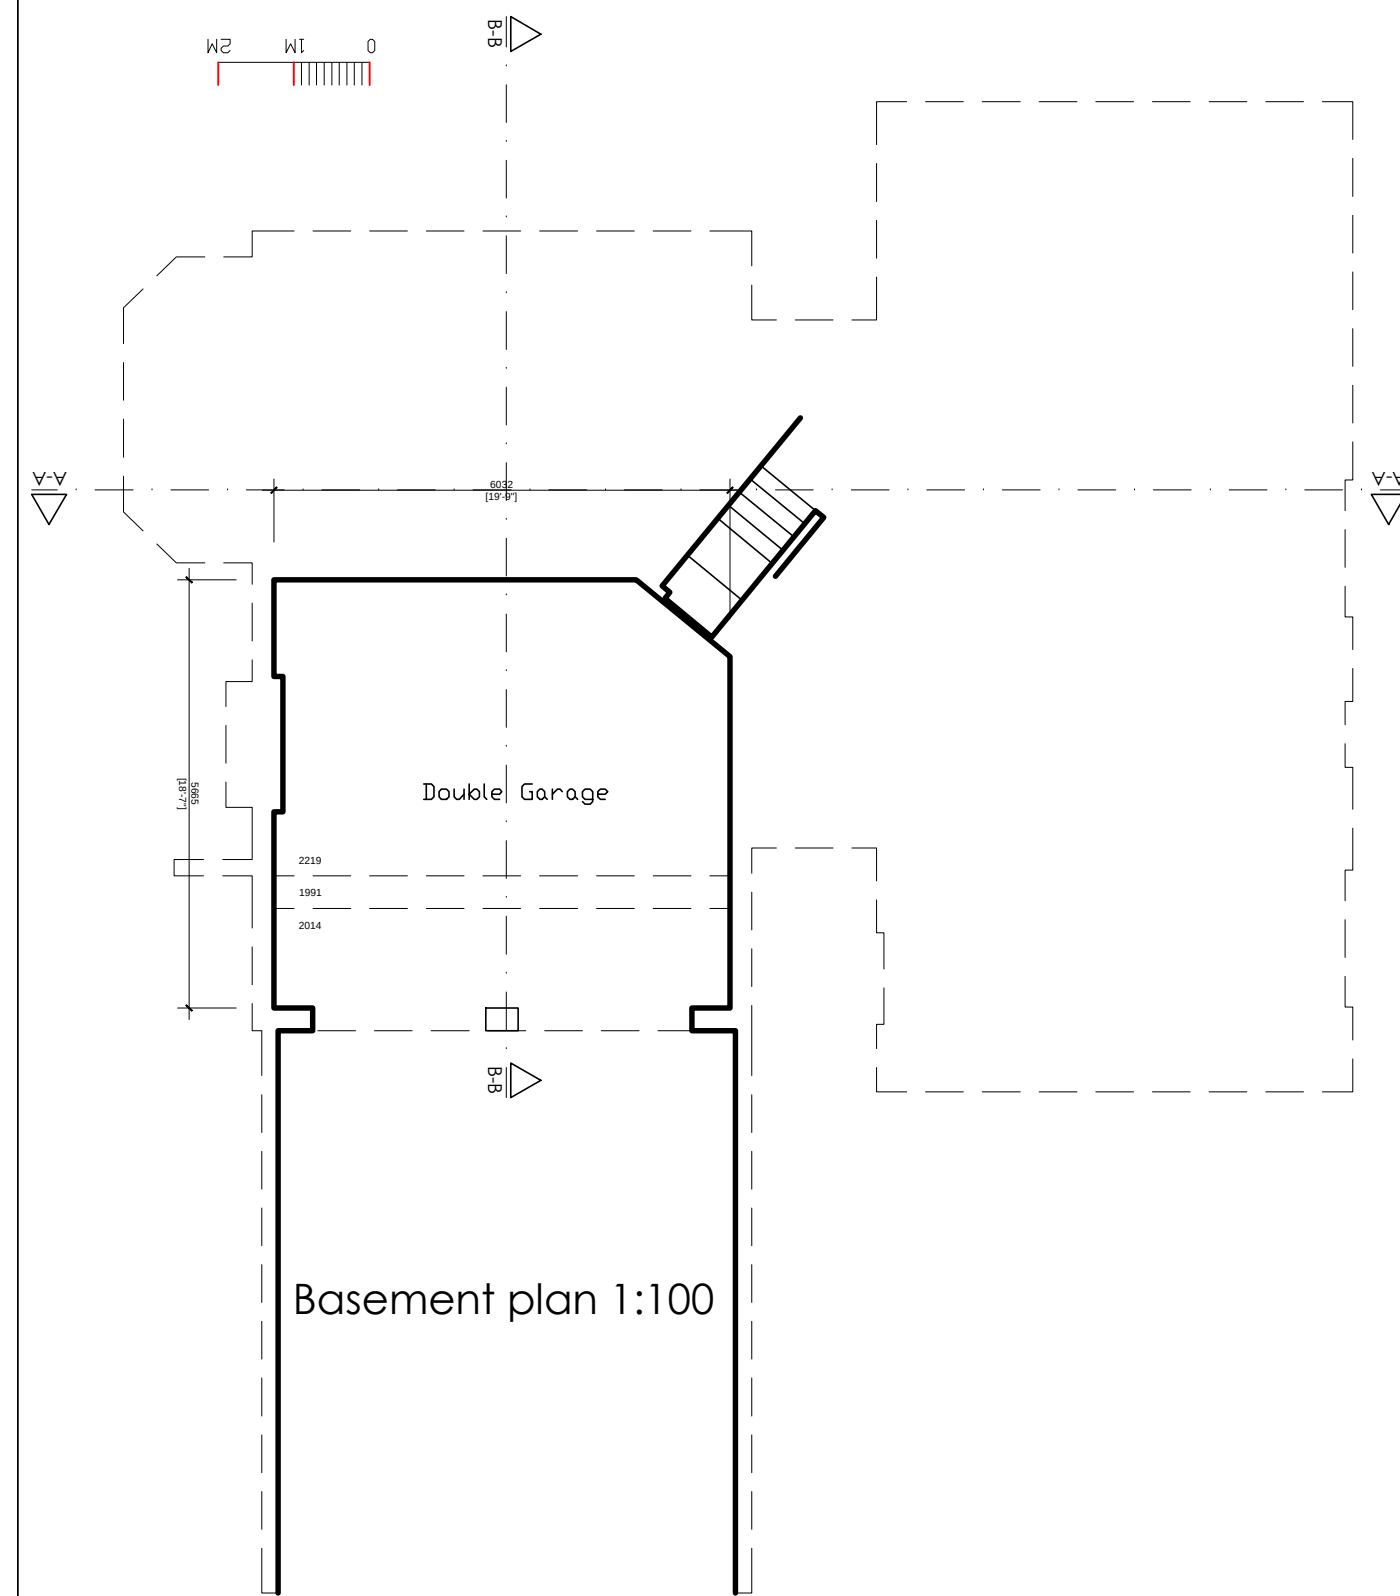

Pope Stevens Architecture Ltd.
Crossways | 2 Beech Avenue
Chichester | West Sussex | PO19 3DR
Telephone: 01243 782 796
Email: pope.stevens@btinternet.com

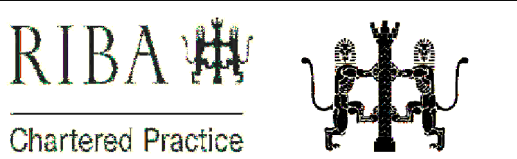

Project
Summerfield House
Summer Lane
Pagham

Drawing
Existing Plans, sections and elevations

Date Feb 2022	Drawn by DMac	Scale 1:100 @ A1
Drawing No. DPA-01	Revision 00	