


south


1 : 100

west [springfield]

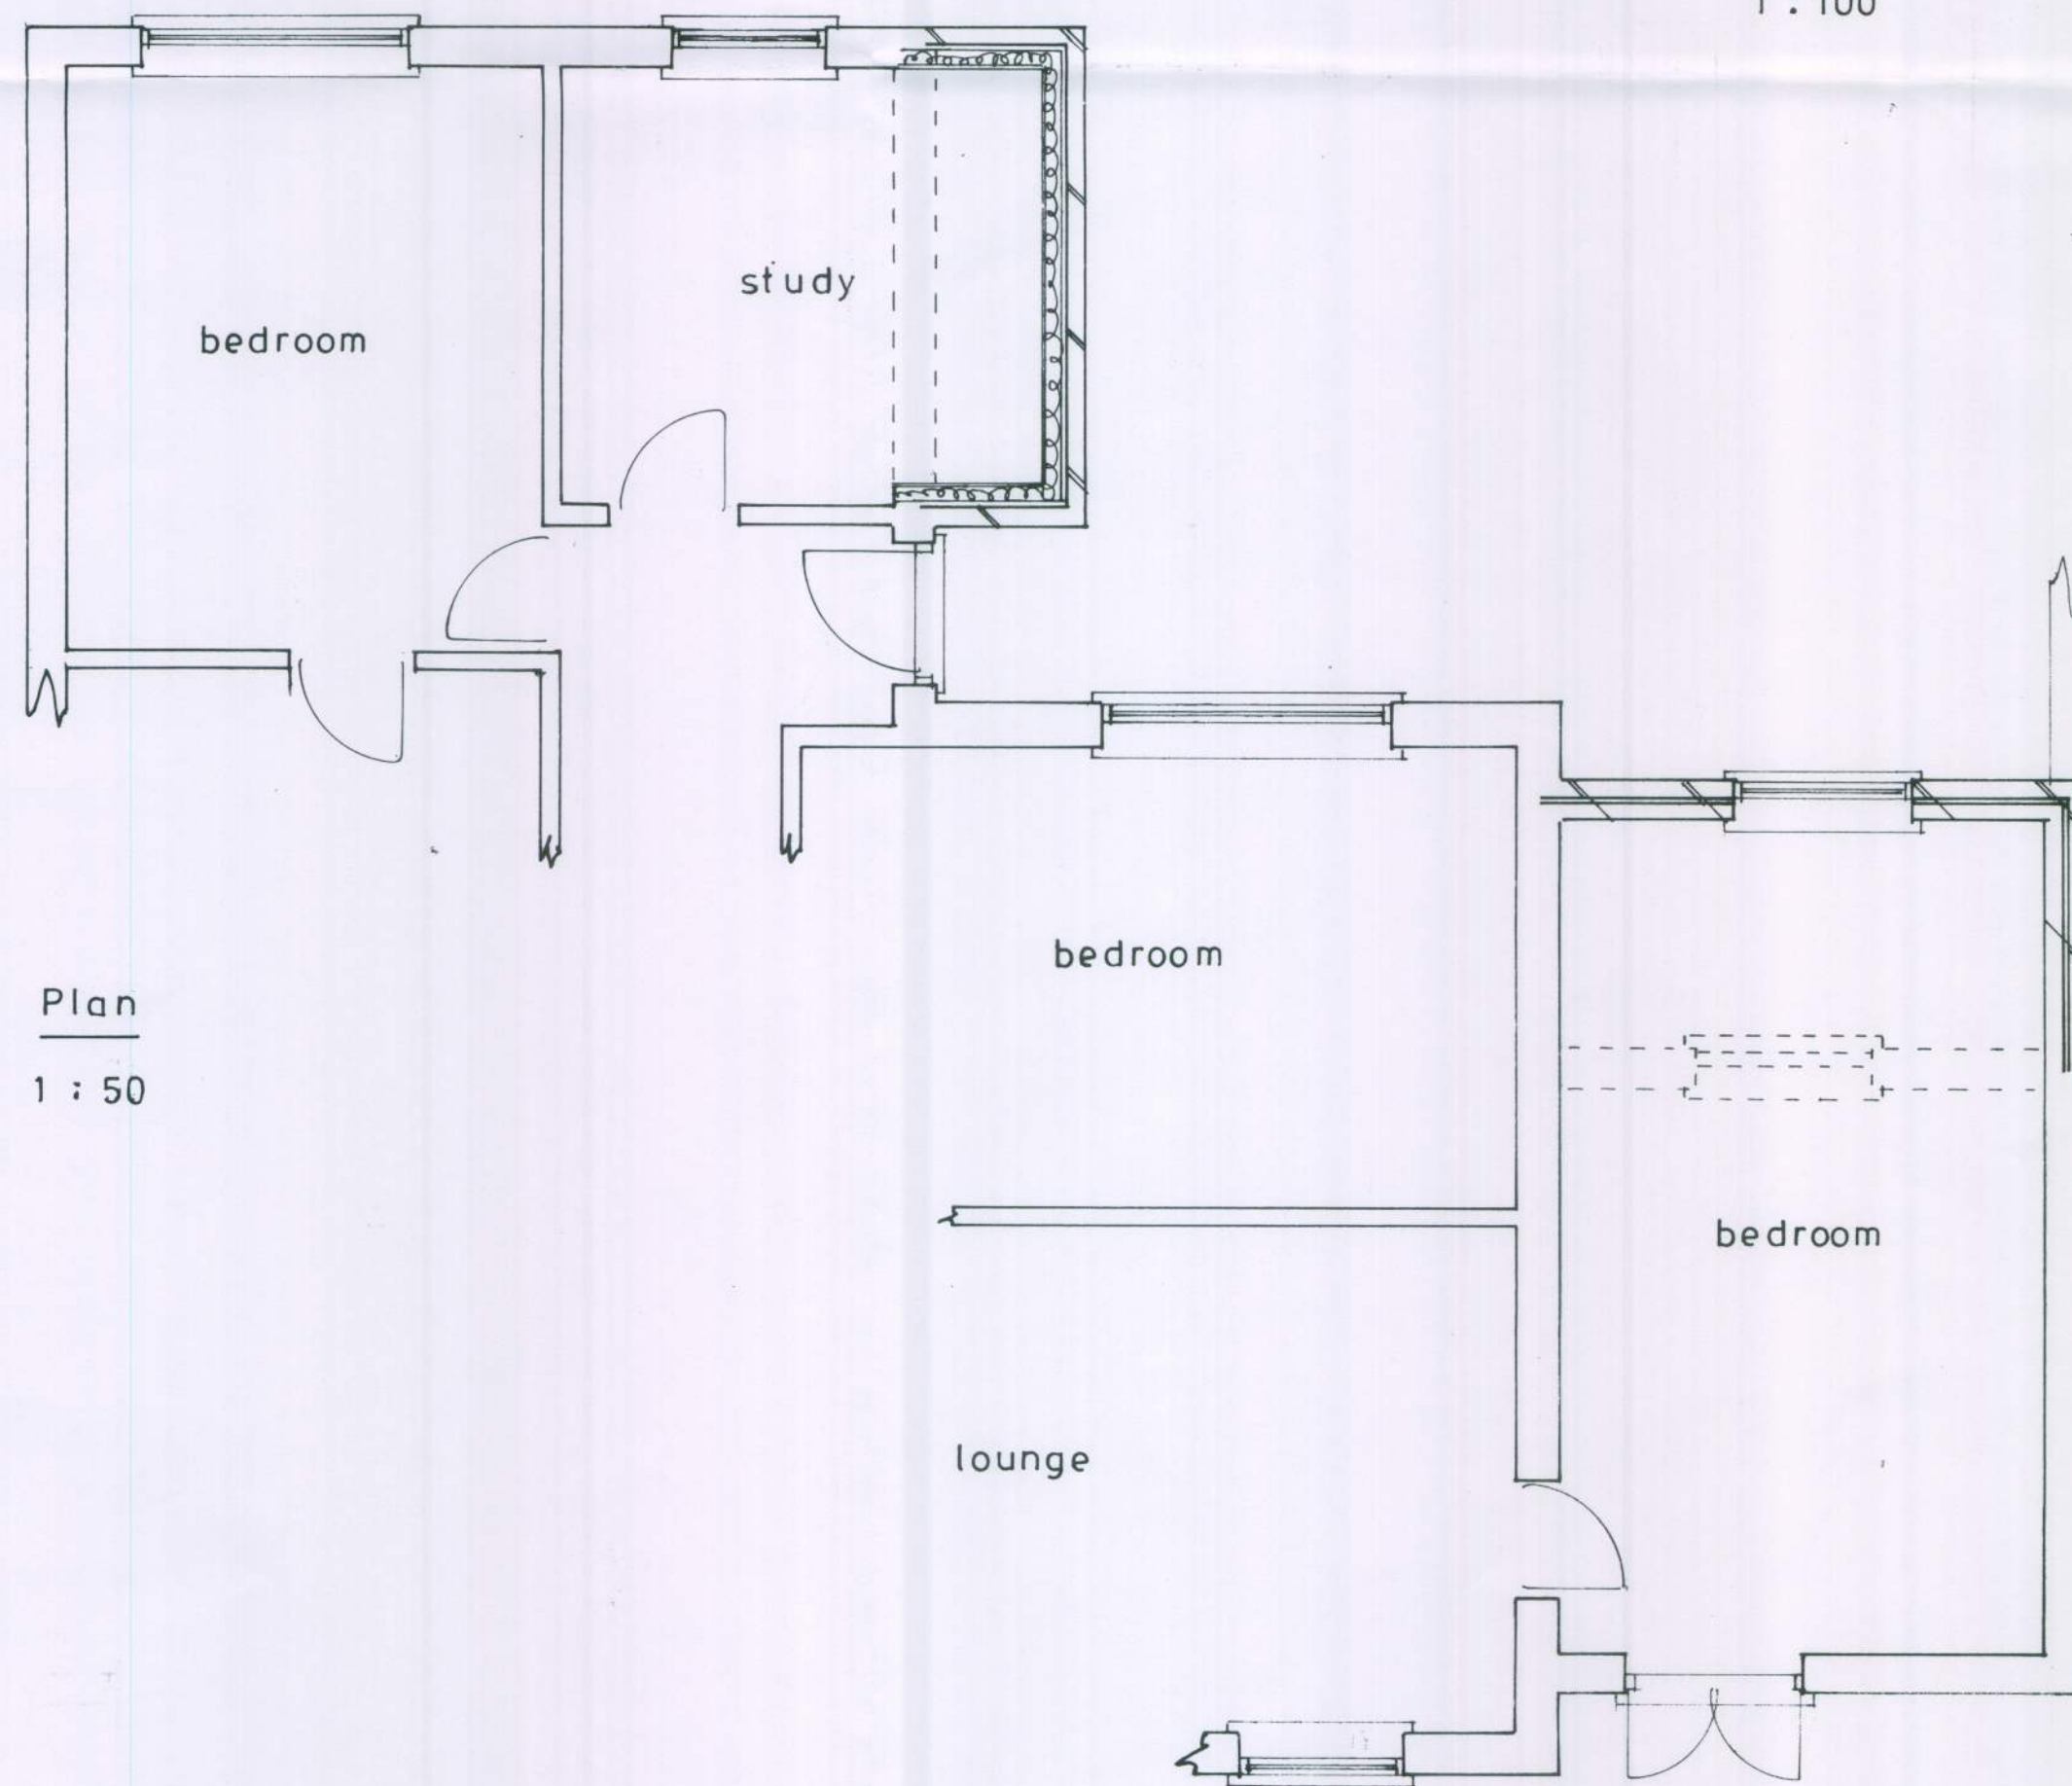


Plan

1 : 50

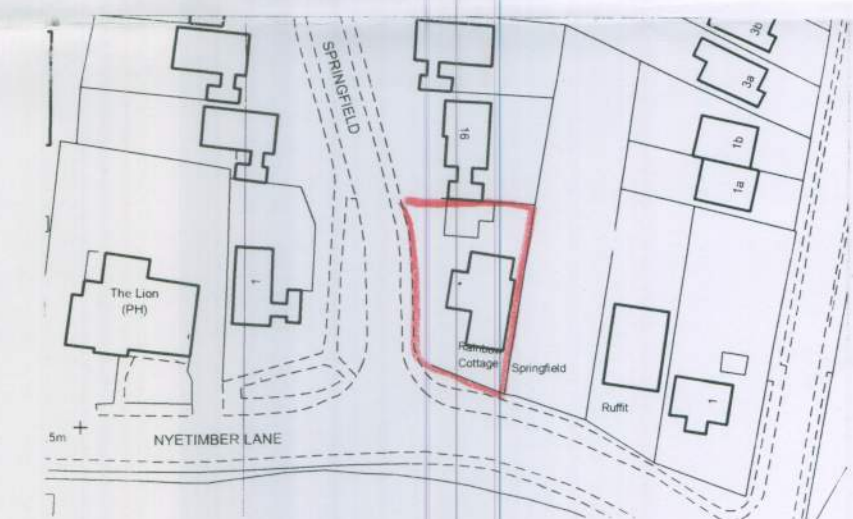

location plan

1 : 1250

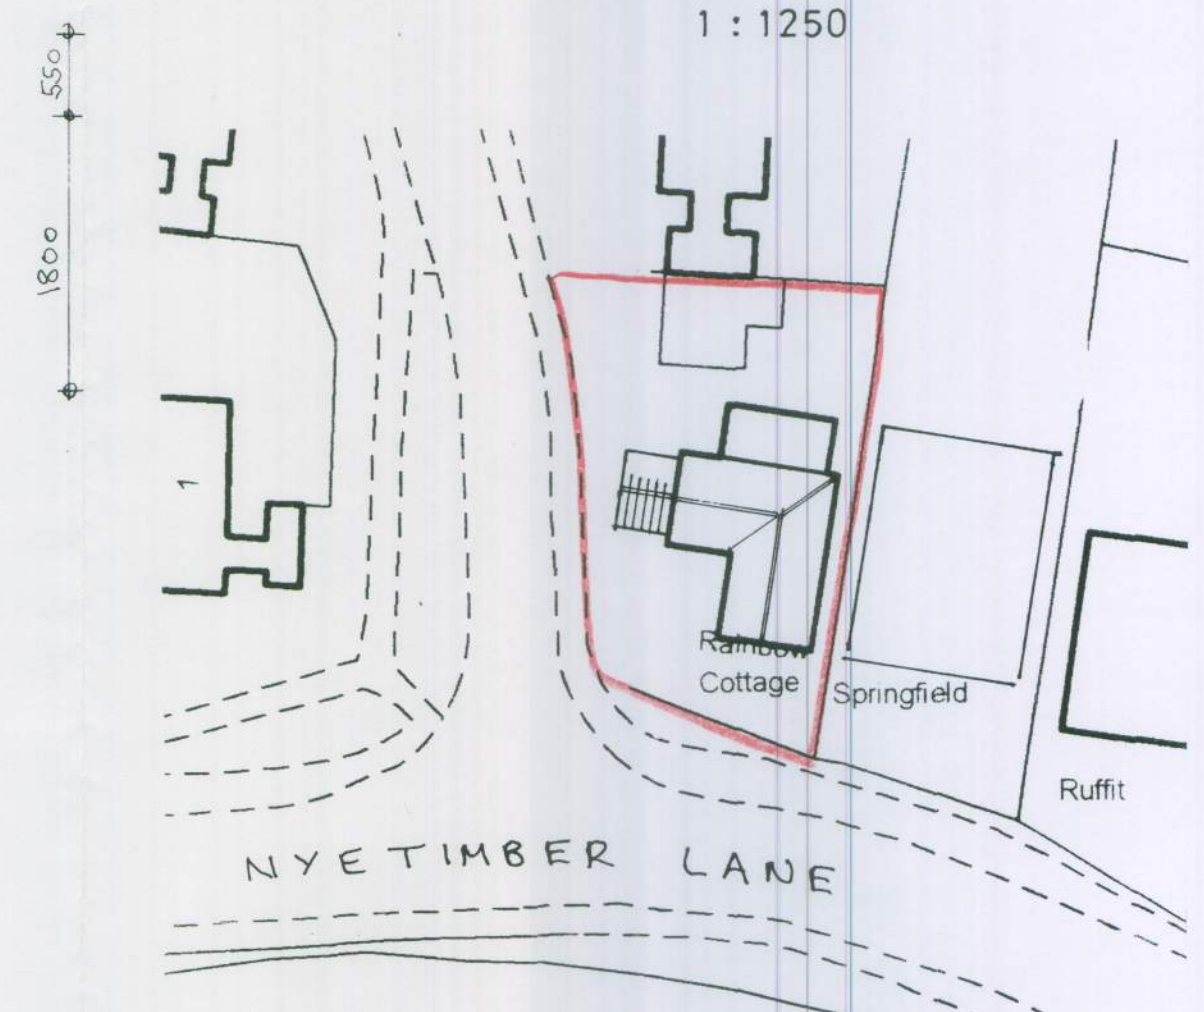

site plan

1 : 500

sheet 1 of 2

PROPOSED SINGLE STOREY EXTENSIONS AT 'RAINBOW COTTAGE', NYETIMBER LANE, PAGHAM

Bryan Butcher
Rainbow Cottage
Nyetimber Lane
Bognor Regis PO21 3JX
01243 266871
07973 233442
bryan.butcher@btinternet.com
www.bryanbutcher.com