
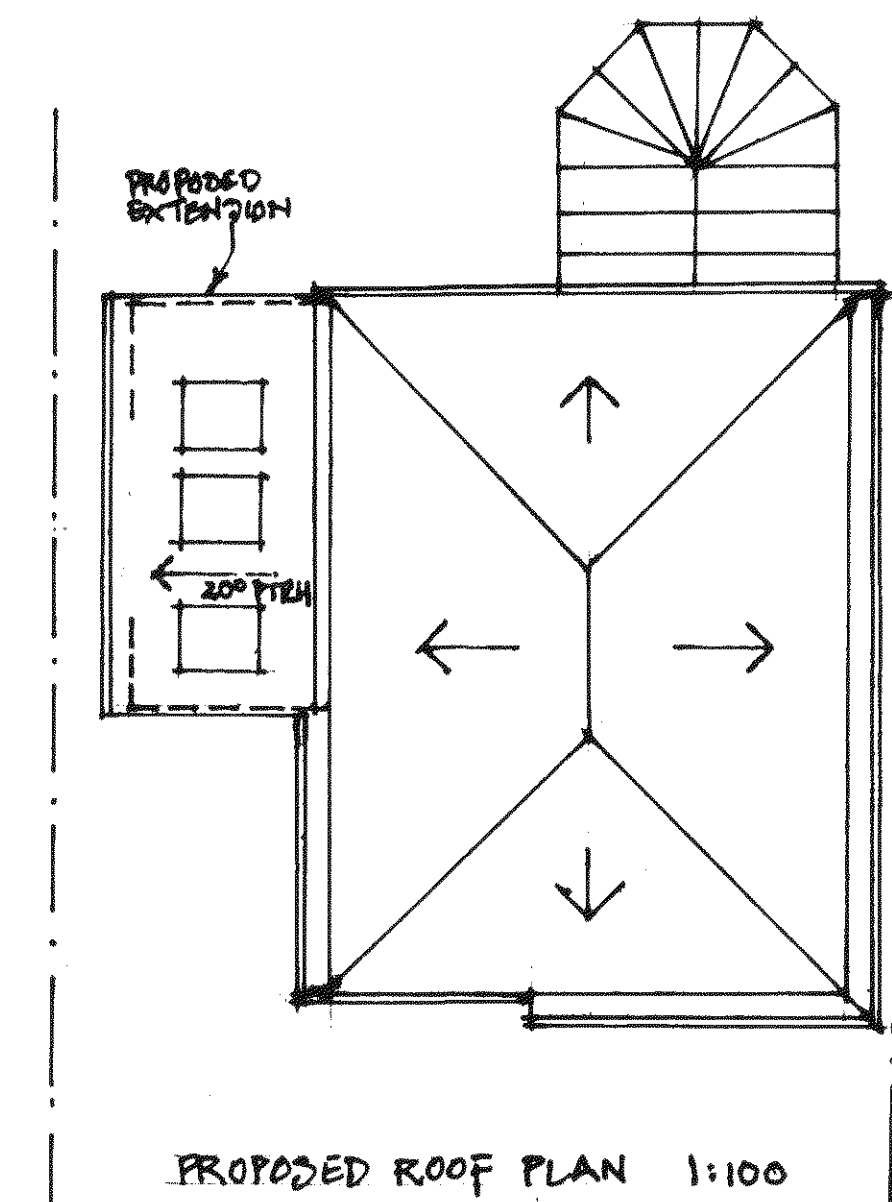
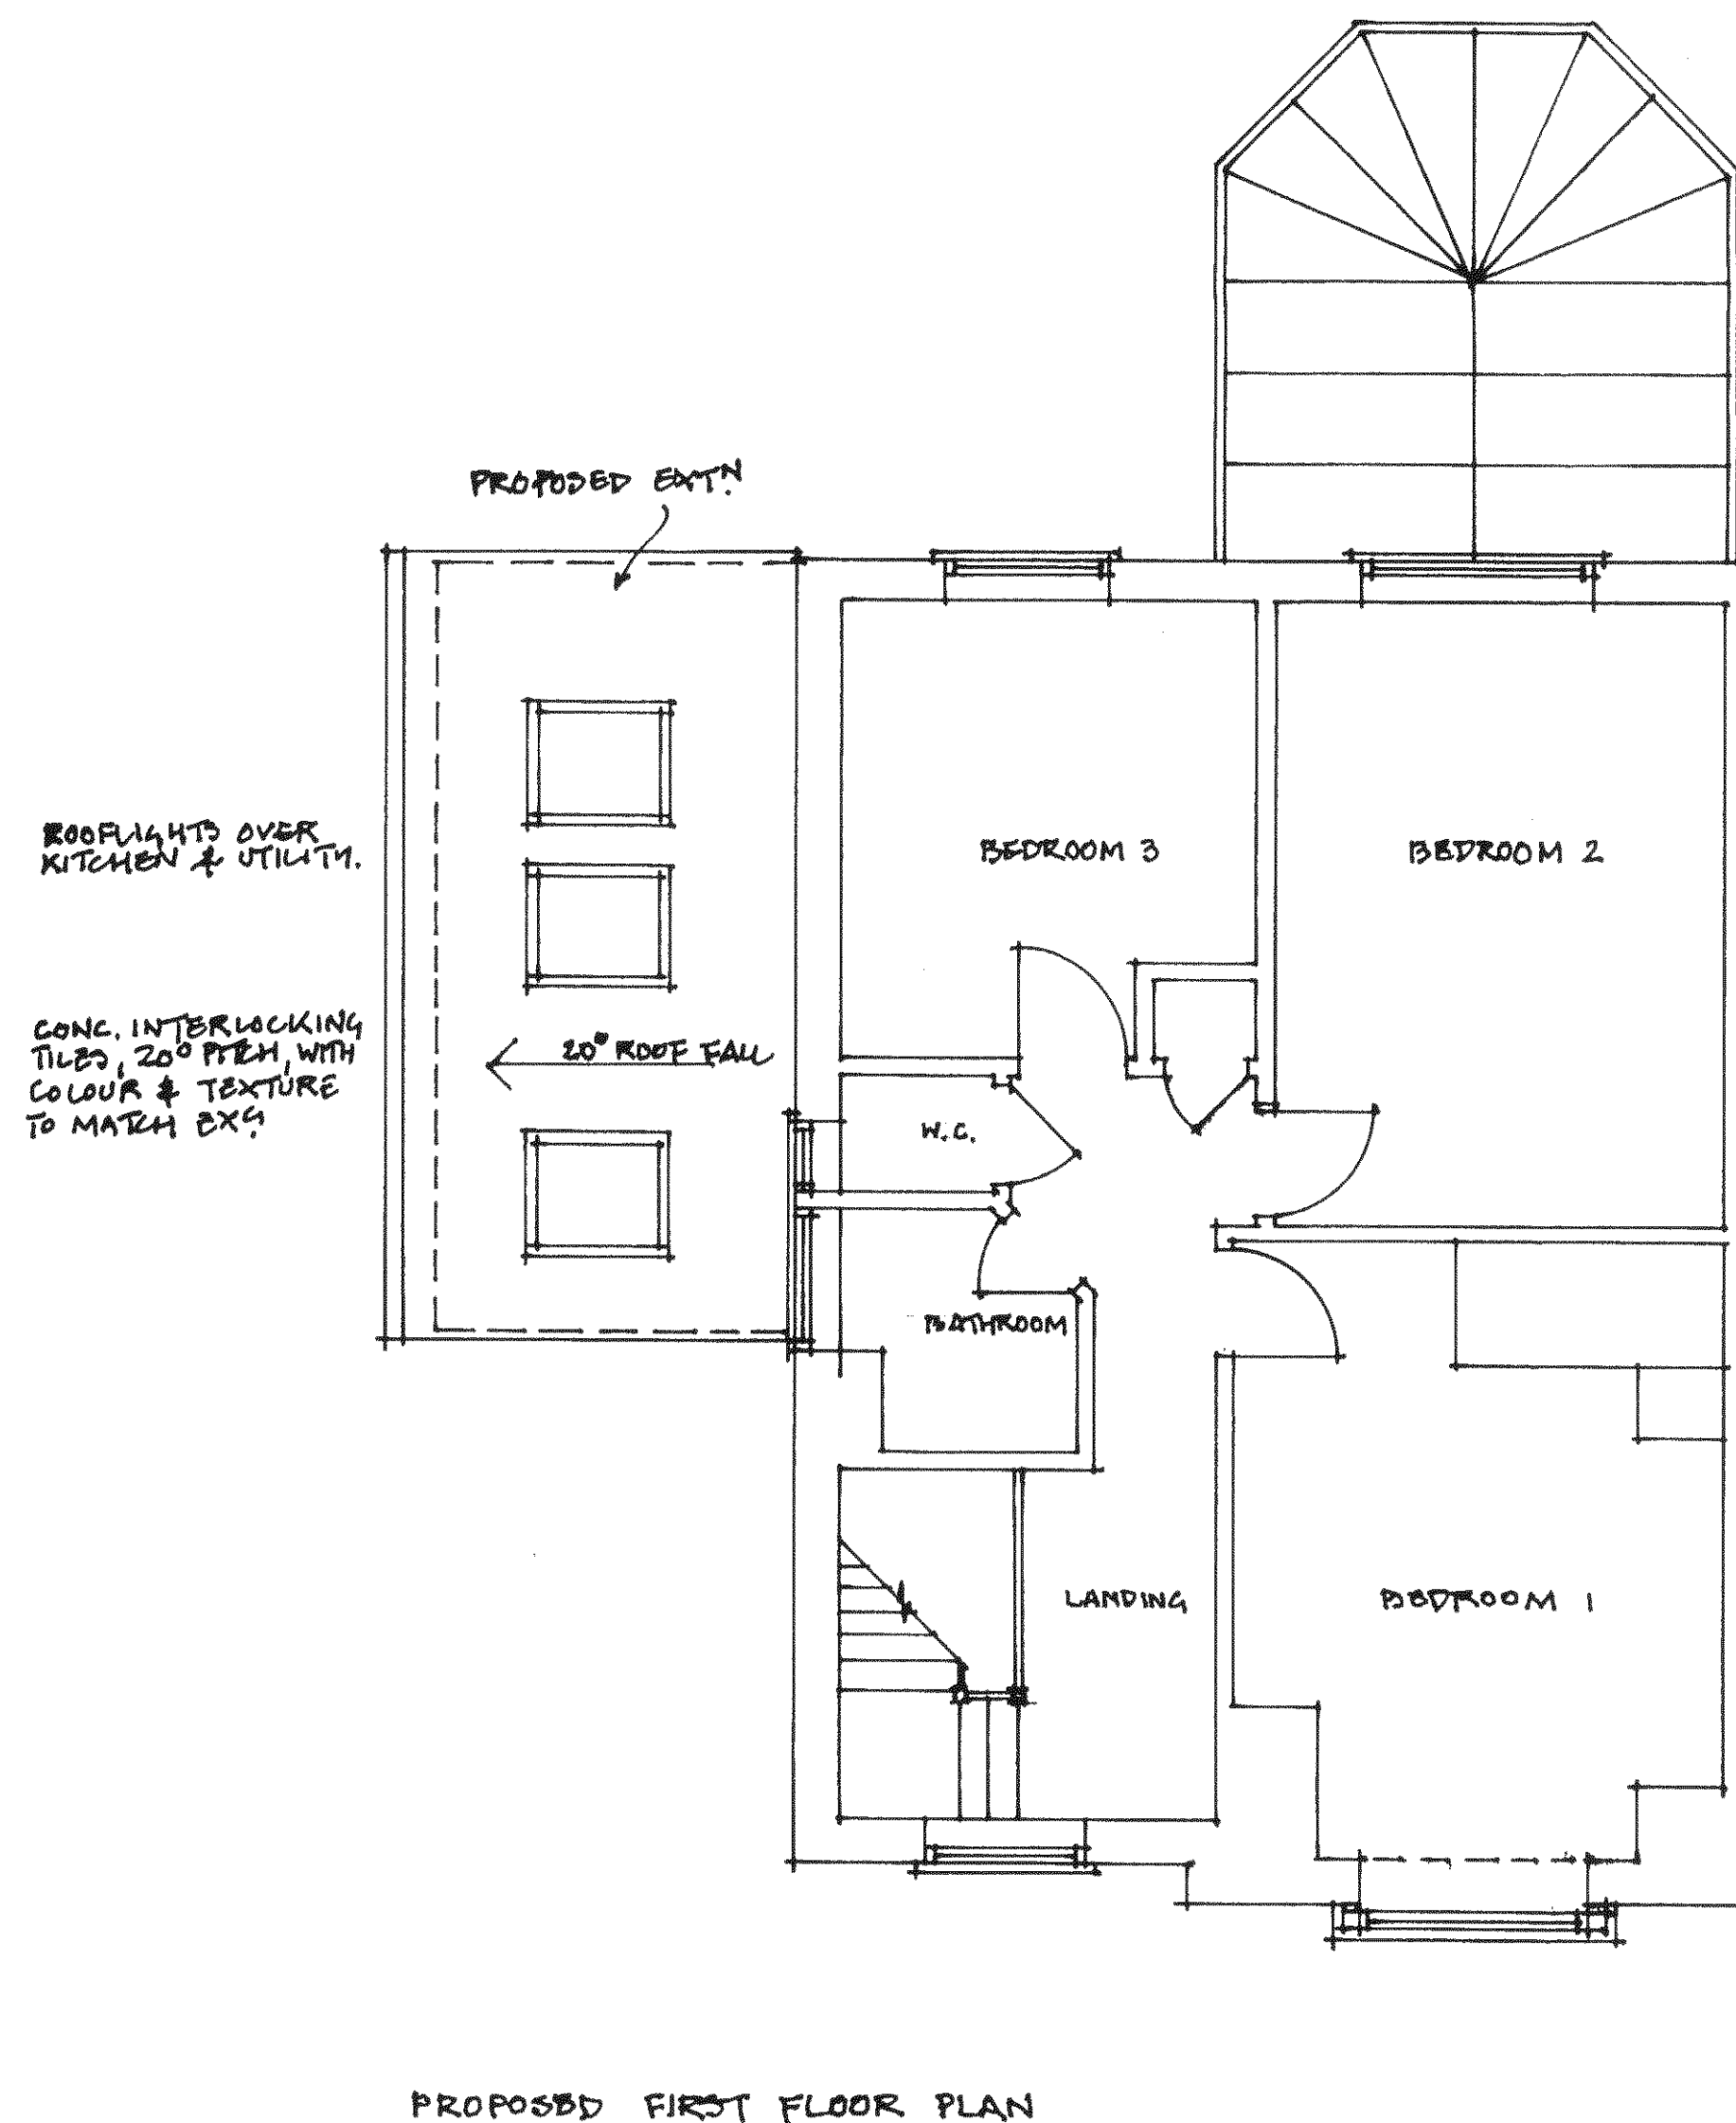
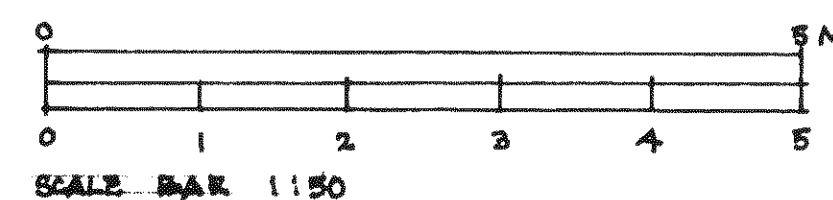
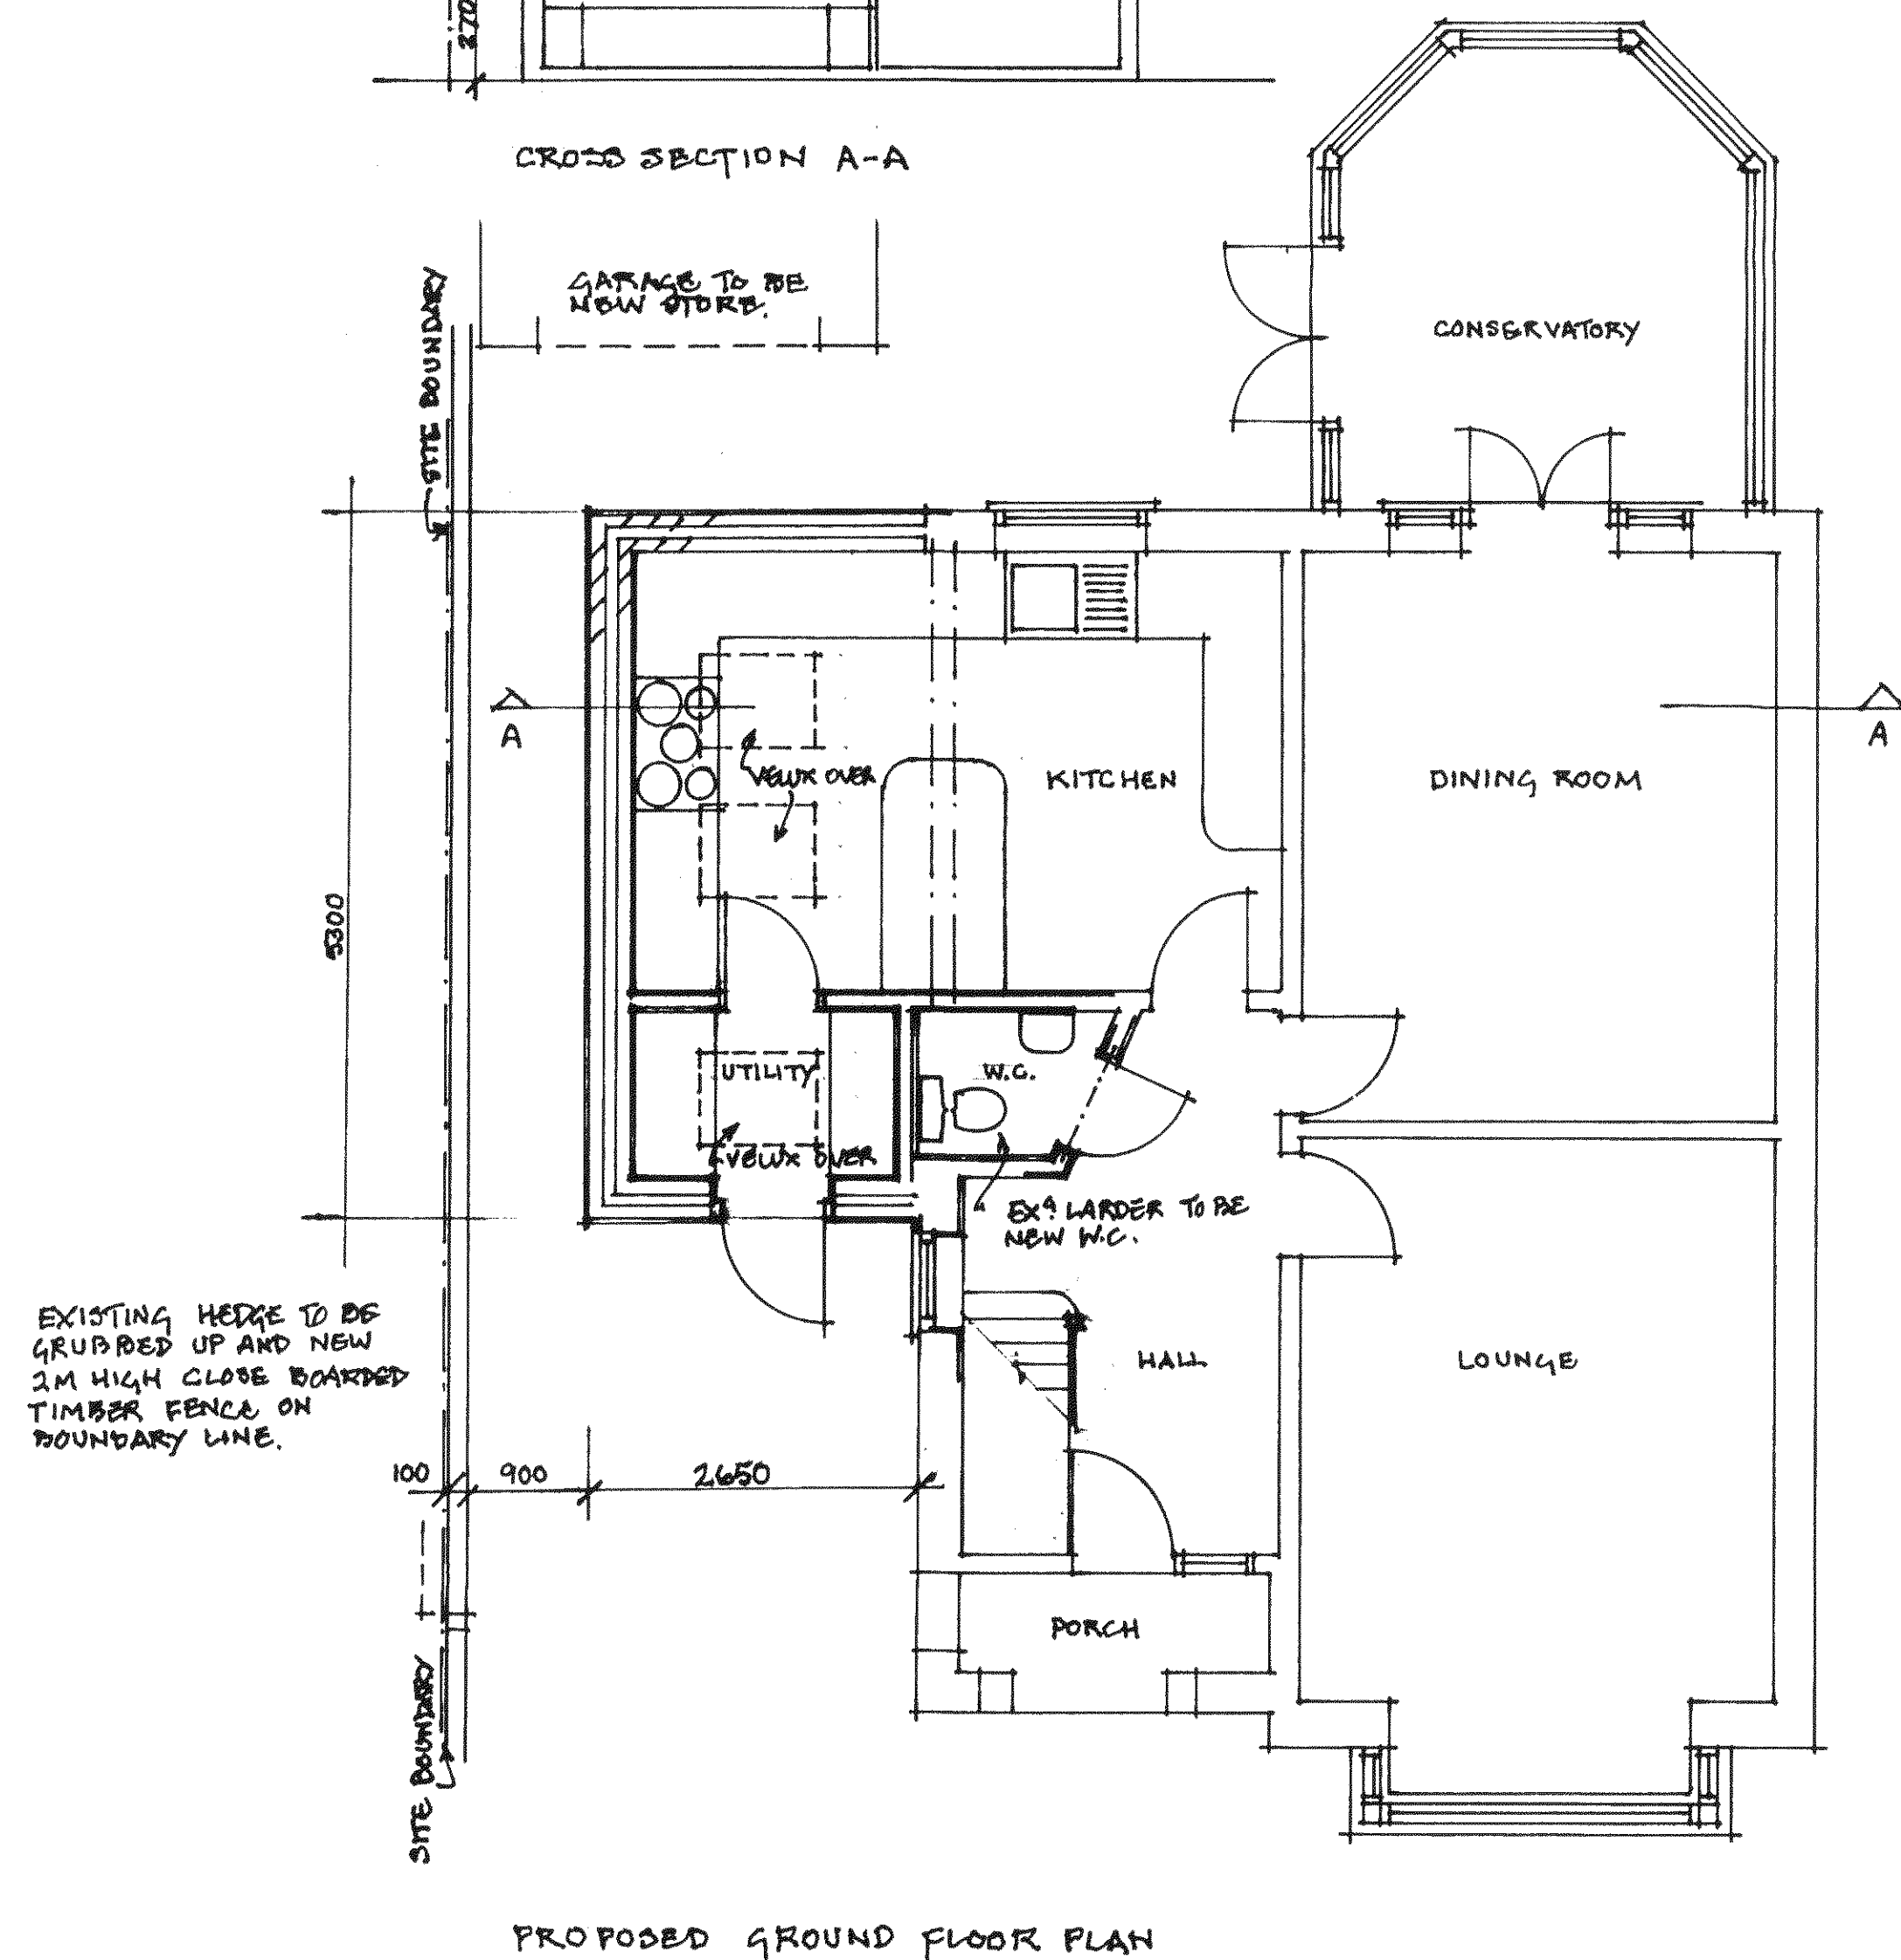
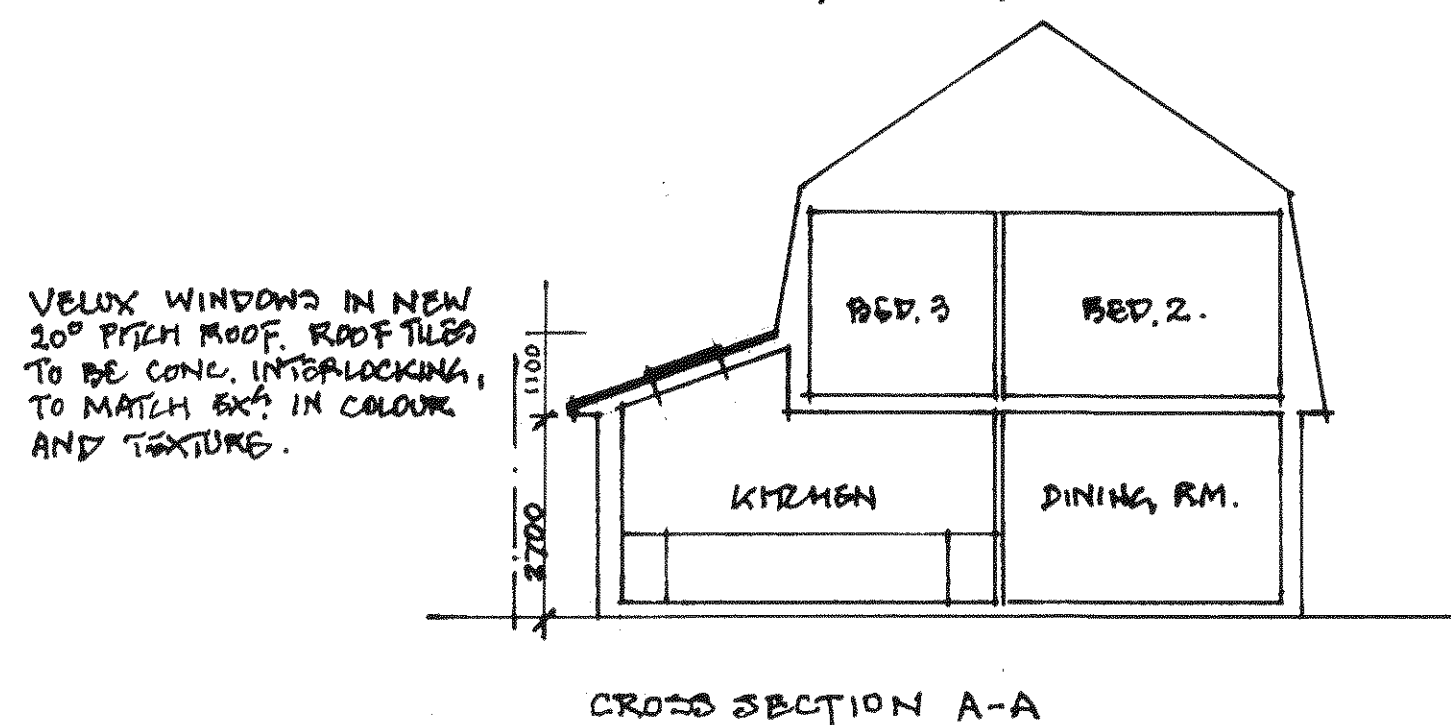


MATERIALS

WALLS: RENDER ON 300 MM WIDE CAVITY CONSTRUCTION, WITH 100 MM LIGHTWEIGHT CELCON D.S.A. CONC. PLACKWORK, 100 MM. CAVITY, 100 MM. DENSE CONC. OUTER LEAF.

ROOF: CONC. INTERLOCKING TILES ON BATTENS ON BREATHABLE ROOF MEMBRANE WITH INSULATING BOARD BETWEEN & UNDER RAFTERS. PLASTERED & SKIM TO CEILING & WALLS.

DOOR: WHITE UPVC TO MATCH EX'S WITH LAMINATED LOWE GLASS, DOUBLE GLAZED.

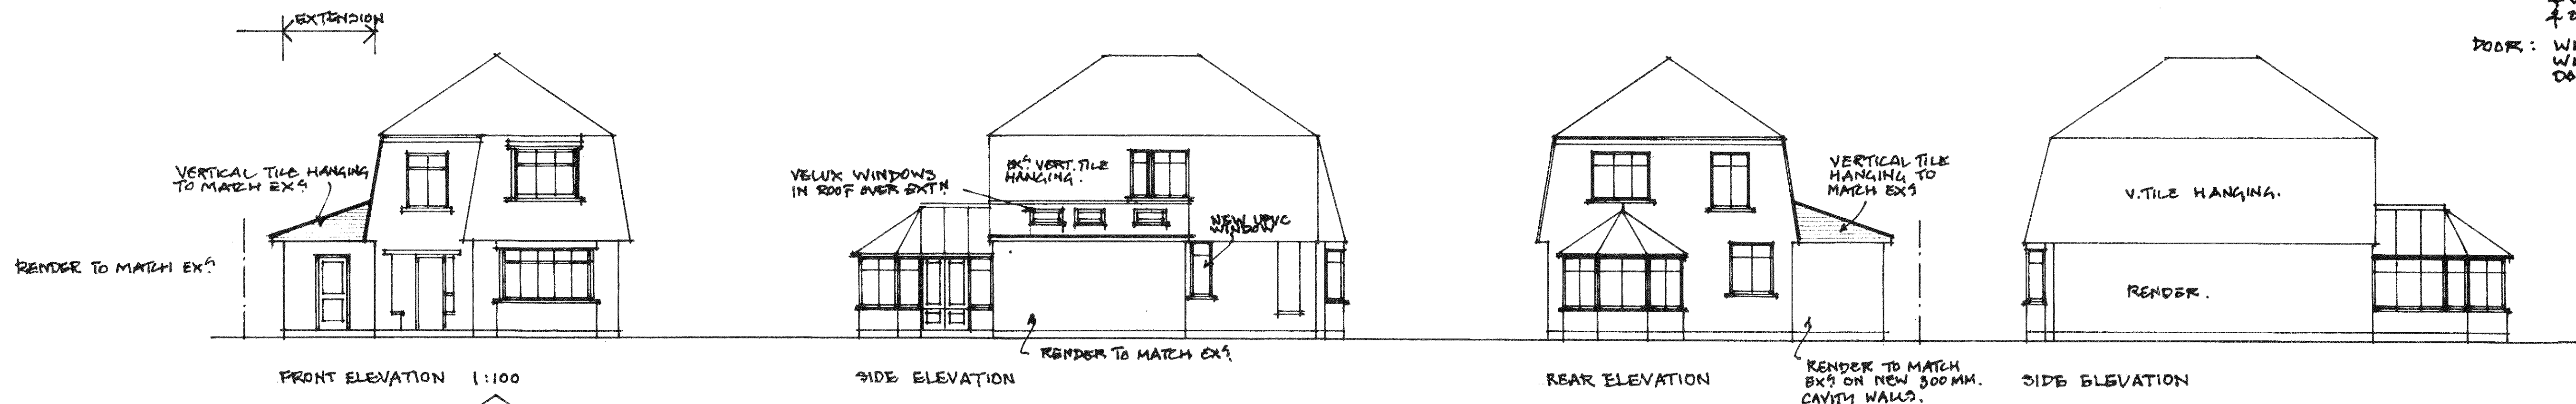

CLIENT: ERIC & MARY MARSHALL	
PROJECT: PROPOSED EXTENSION TO 104 PAGHAM ROAD, PAGHAM, BOGNOR REGIS PO 21 4NN	
DRAWING: PLANS, ELEVATIONS AS PROPOSED	
ADRIAN Usher ARCHITECTURAL CONSULTANT.	55 SEA LANE PAGHAM W SUSSEX PO 21 4UW 07711 615 136
DATE: DEC. 2014 SCALE: 1:50 & 1:100 DRAWN: AU.	P182/02