
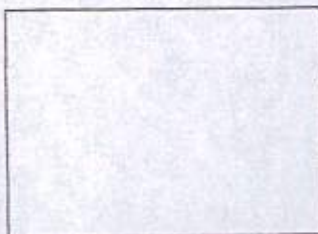


104 Pagham Road

P/3/15/HH

Location Plan

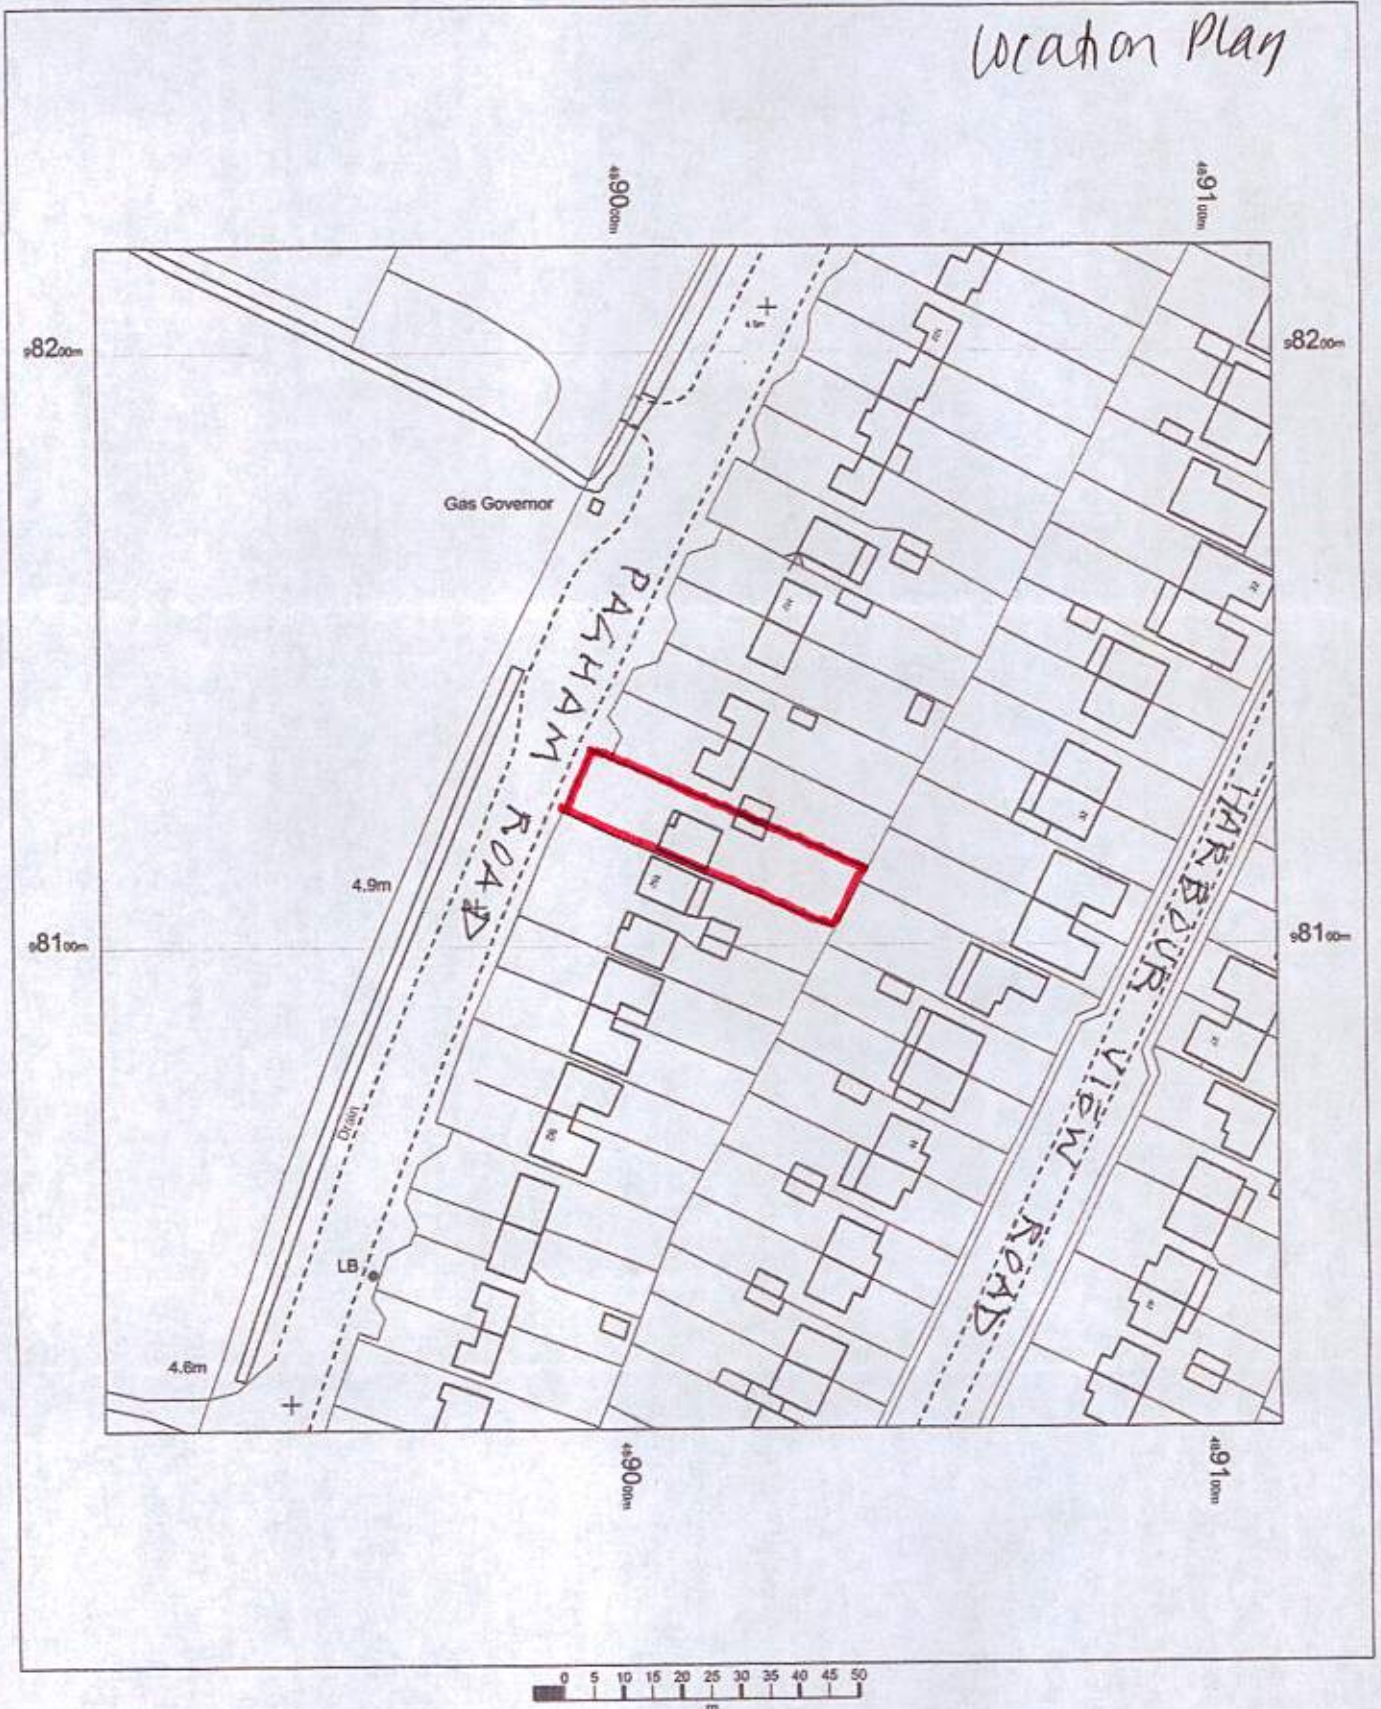

OS MasterMap 1250/2500/10000 scale
15 December 2014, ID: BLJT-00386004
www.planningapplicationmaps.co.uk

1:1250 scale print at A4, Centre: 489012 E, 98118 N

©Crown Copyright Ordnance Survey, Licence no.
100051661

