
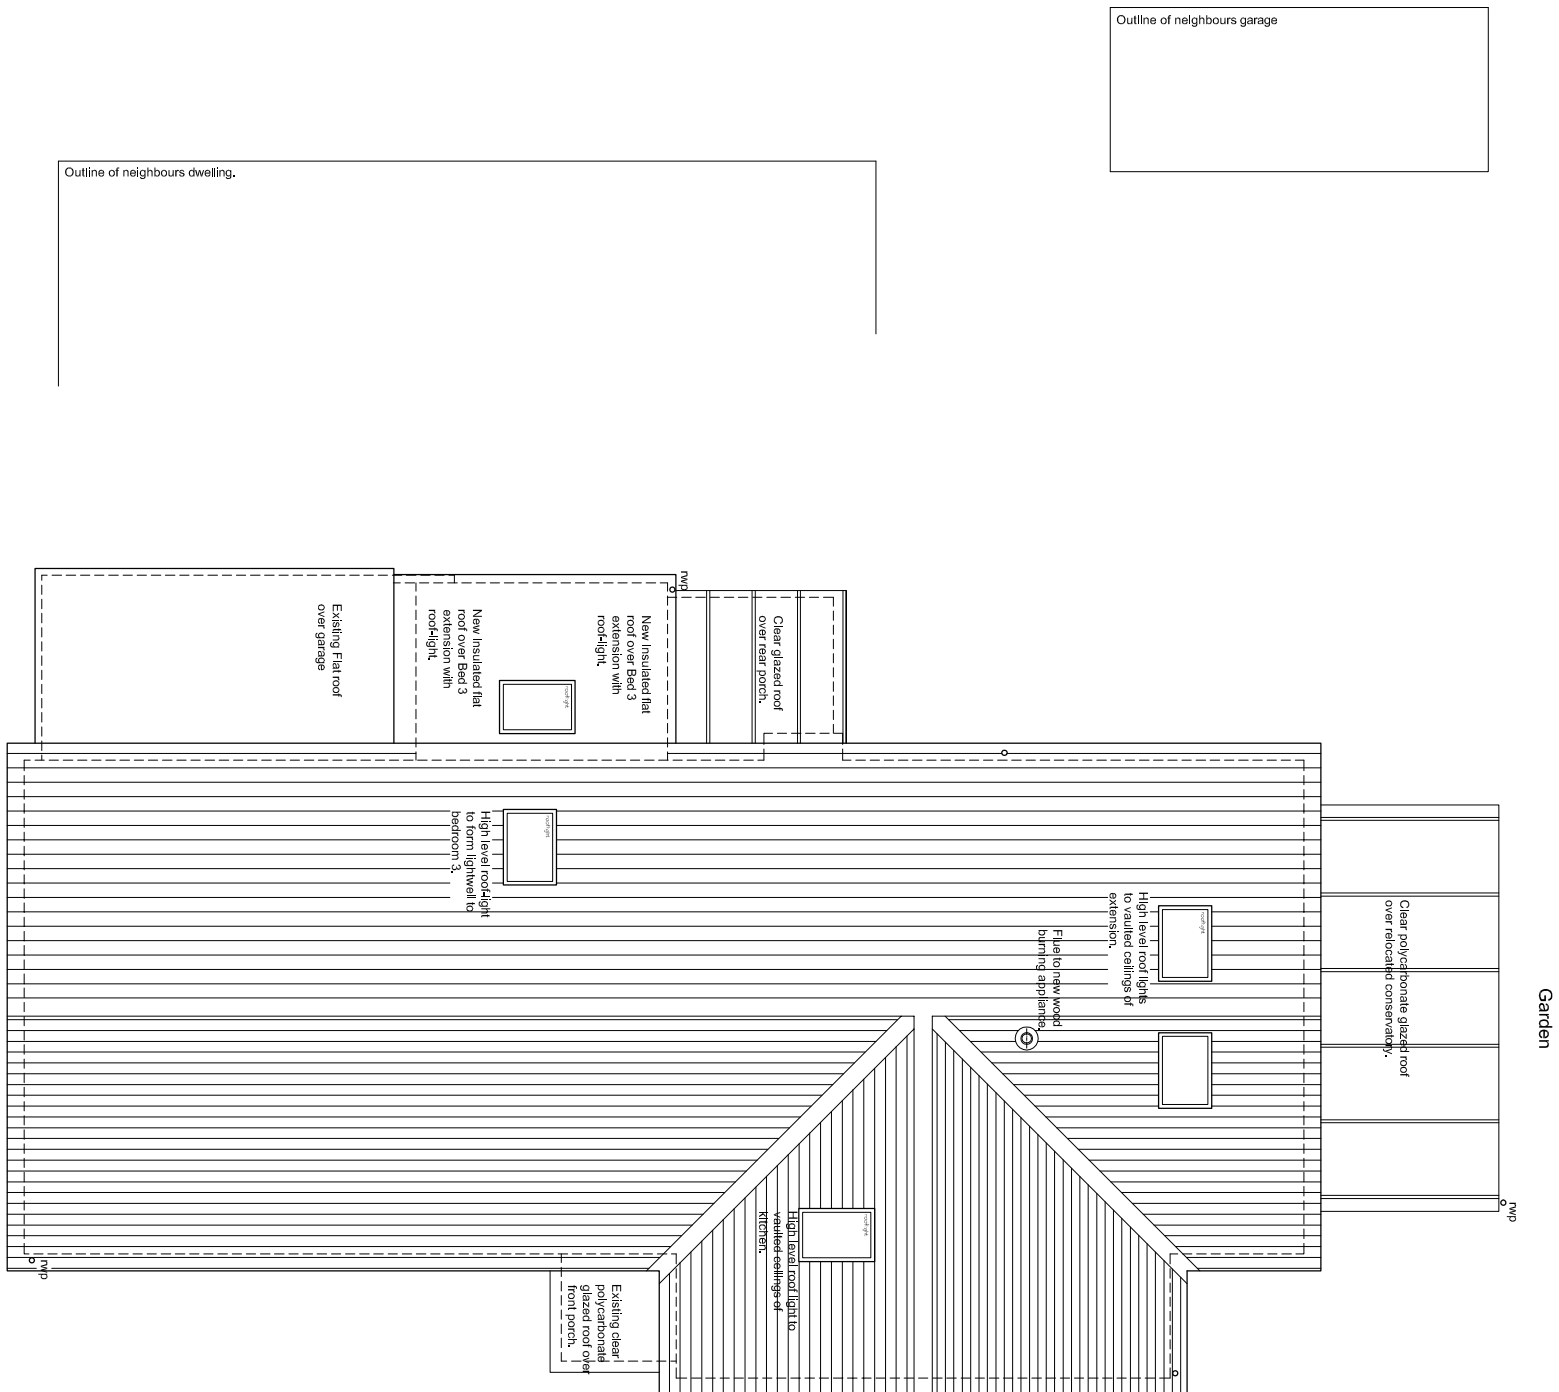


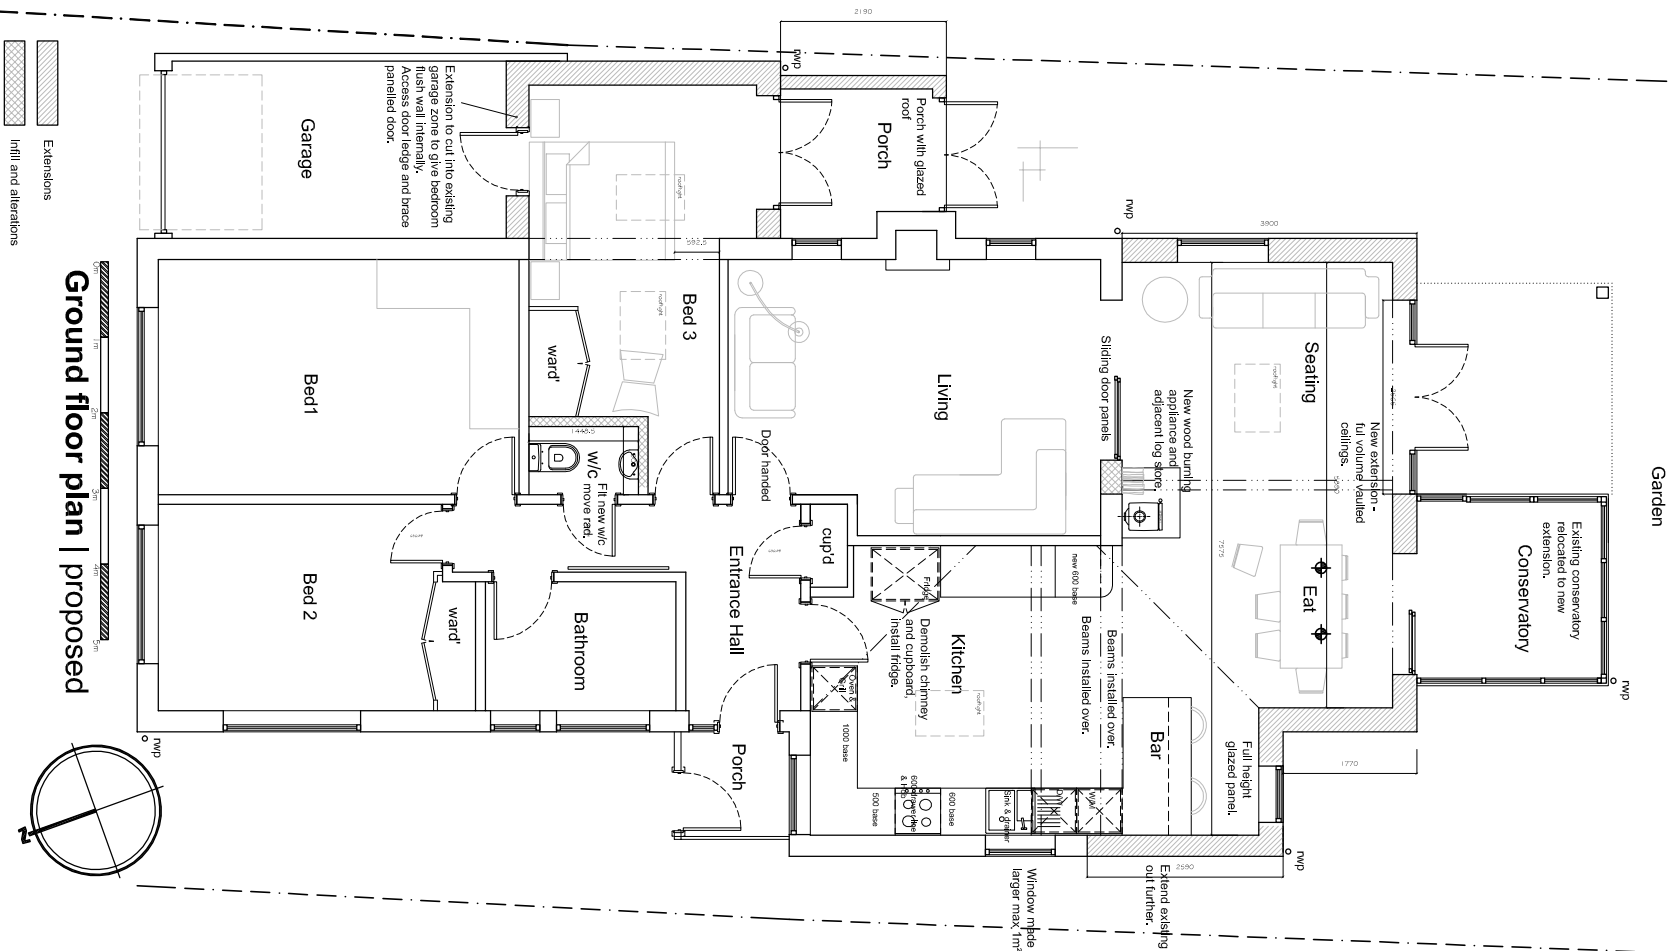

PROPOSED PLANS

CL0UD9		DESIGN		STUDIO	
(M): 07792 37302 (E) nui.design.co@gmail.com (W) cloud9designstudio.co.uk					
Proposed Extensions		Proposed Plans			
64 St. Thomas Drive, Pajham		Drawing No: C901.32/05			
Boghor Meigs		Scale 1:100 @ A3			
West Sussex, PO21 4JA		Date December 2017			
Client Mrs Maureen O'Leary		Drawn By Ruairi			