



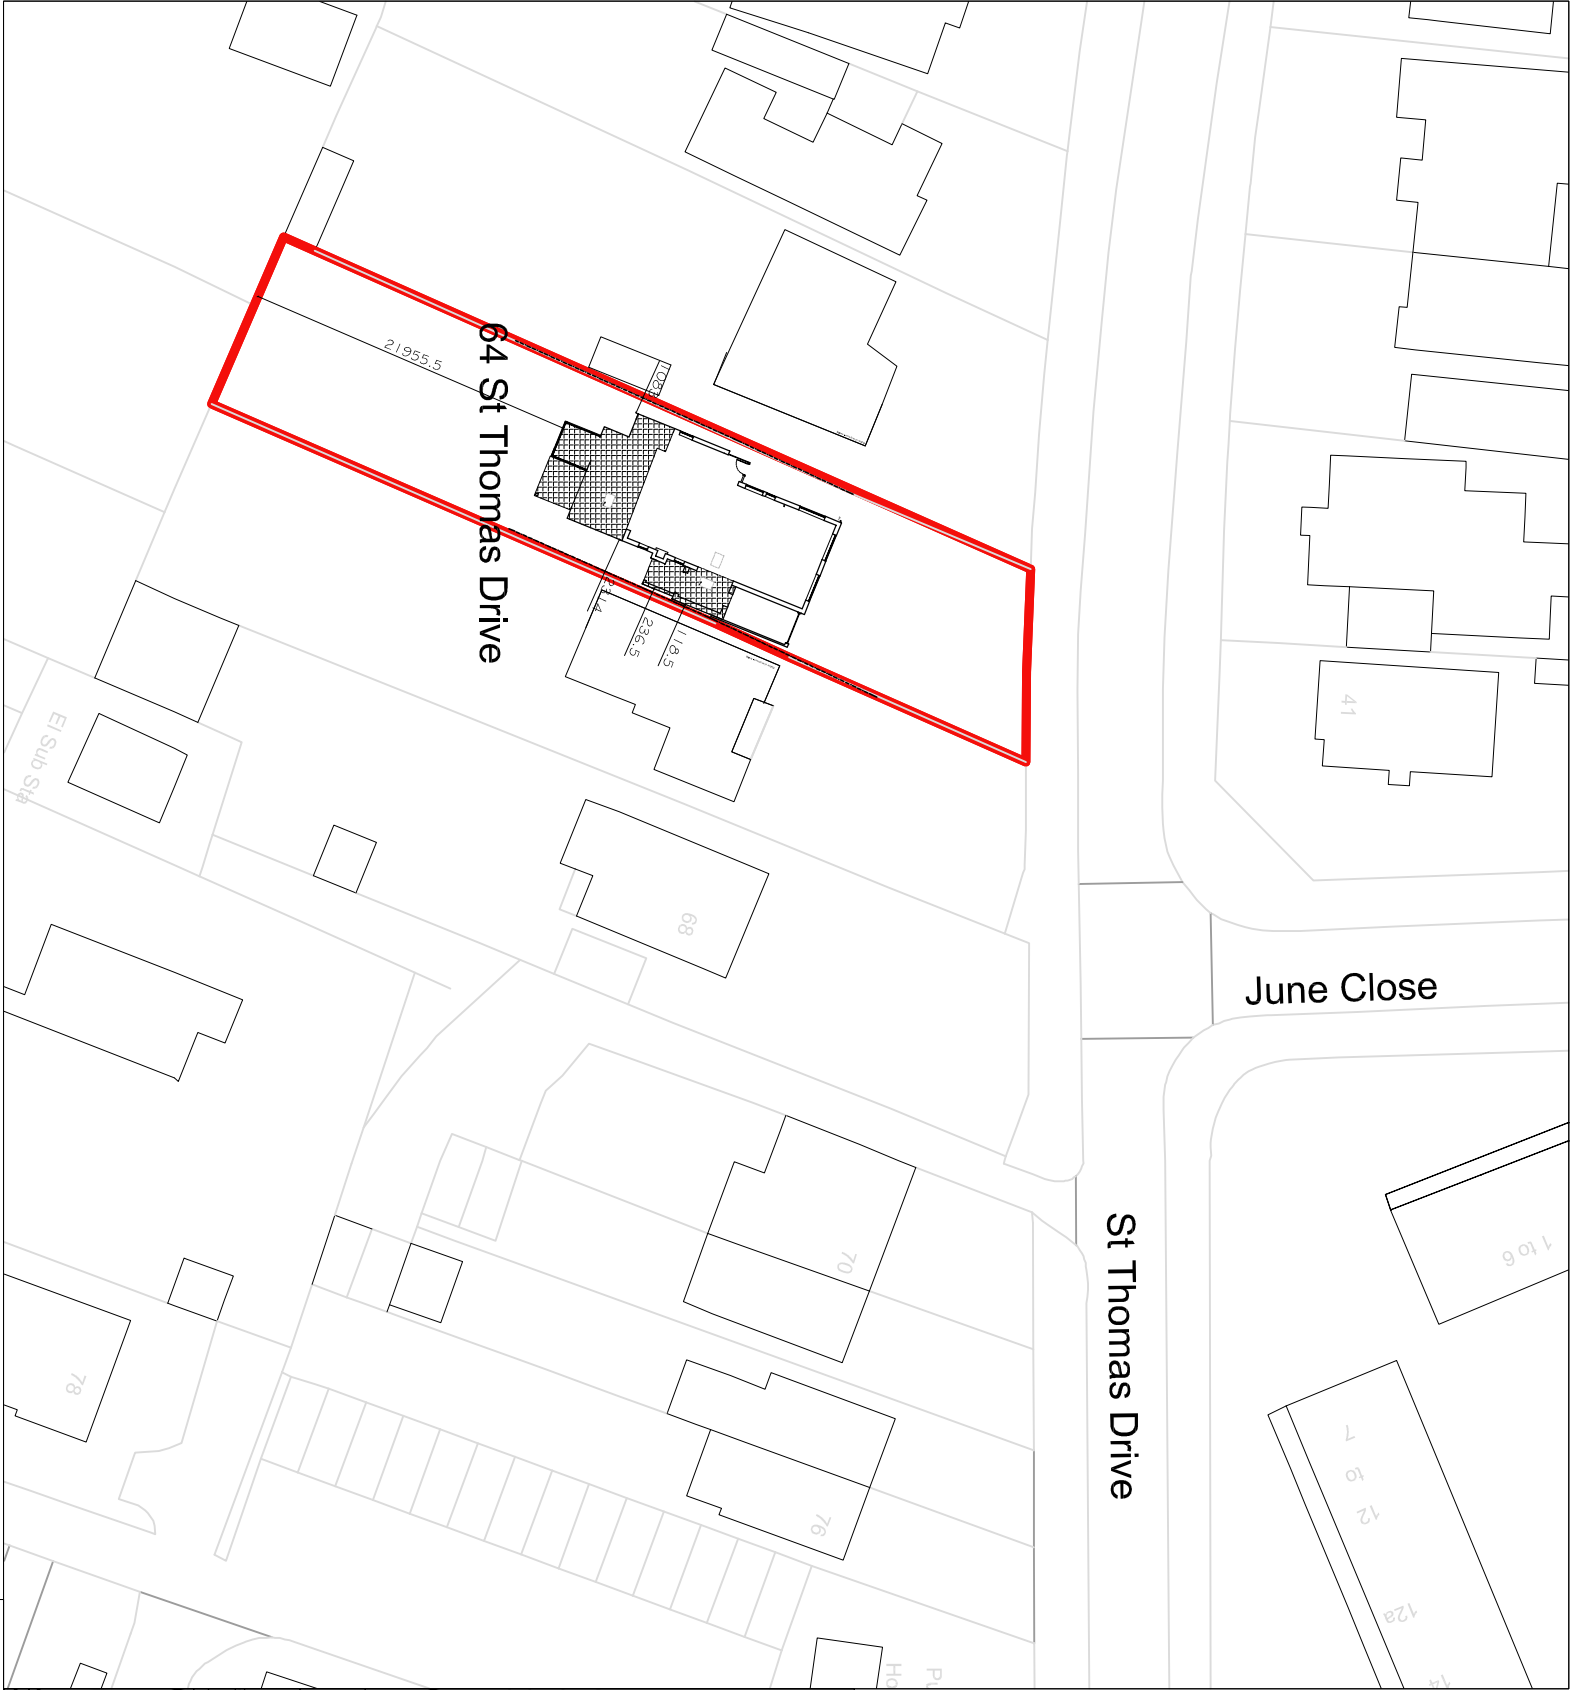

block plan 1:500 @ A3

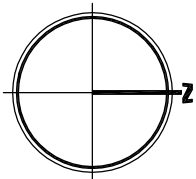

location plan 1:1250 @ A3



PRE-APPLICATION DRAWING

CLOUD9 DESIGN STUDIO

(M): 07792 379302 (E) nudi.design.co@gmail.com (W) cloud9designstudio.co.uk

Project/Address: Extensions
64 St Thomas Drive, Pagham
Bognor Regis
West Sussex, PO21 4UA

Drawing: Location & Block Plan
Drawing Number: C9/013/00
Scale: 1:1250 & 1:500 @ A3
Date: December 2017

Client: Mrs Maureen O'Leary
Drawn By: Rudi

Note: these drawings are prepared for planning purposes only, do not scale for any other purpose.

LOCATION & BLOCK PLAN