



ROOF

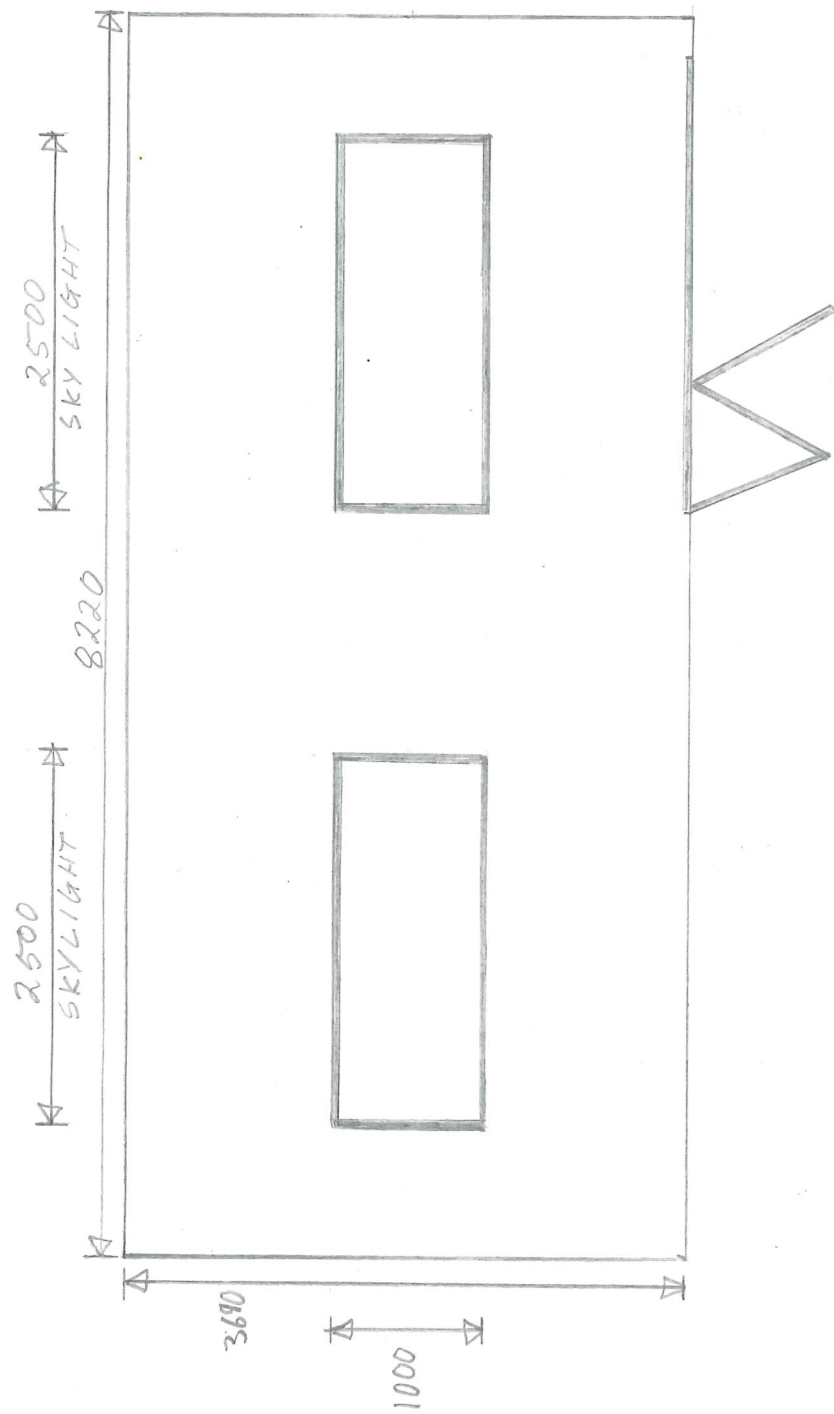

SIDE ELEVATION (EAST)

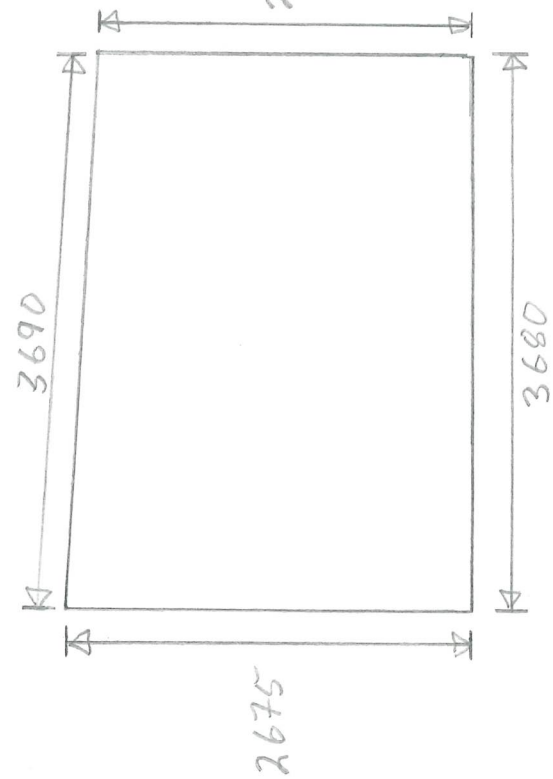

SIDE ELEVATION (WEST)

