



NOTES:
Dimensions to be checked on site before commencing work. any discrepancies shall be reported to Curtis Leeves Technical Ltd. immediately.
Do not scale from these drawings except for planning purposes.
Use figured dimensions only.
Where applicable this drawing is to be read in conjunction with other consultants' drawings.
This drawing is the copyright of Curtis Leeves Technical Ltd. and may not be copied, altered or reproduced in any way, or passed to a third party, without written authority.

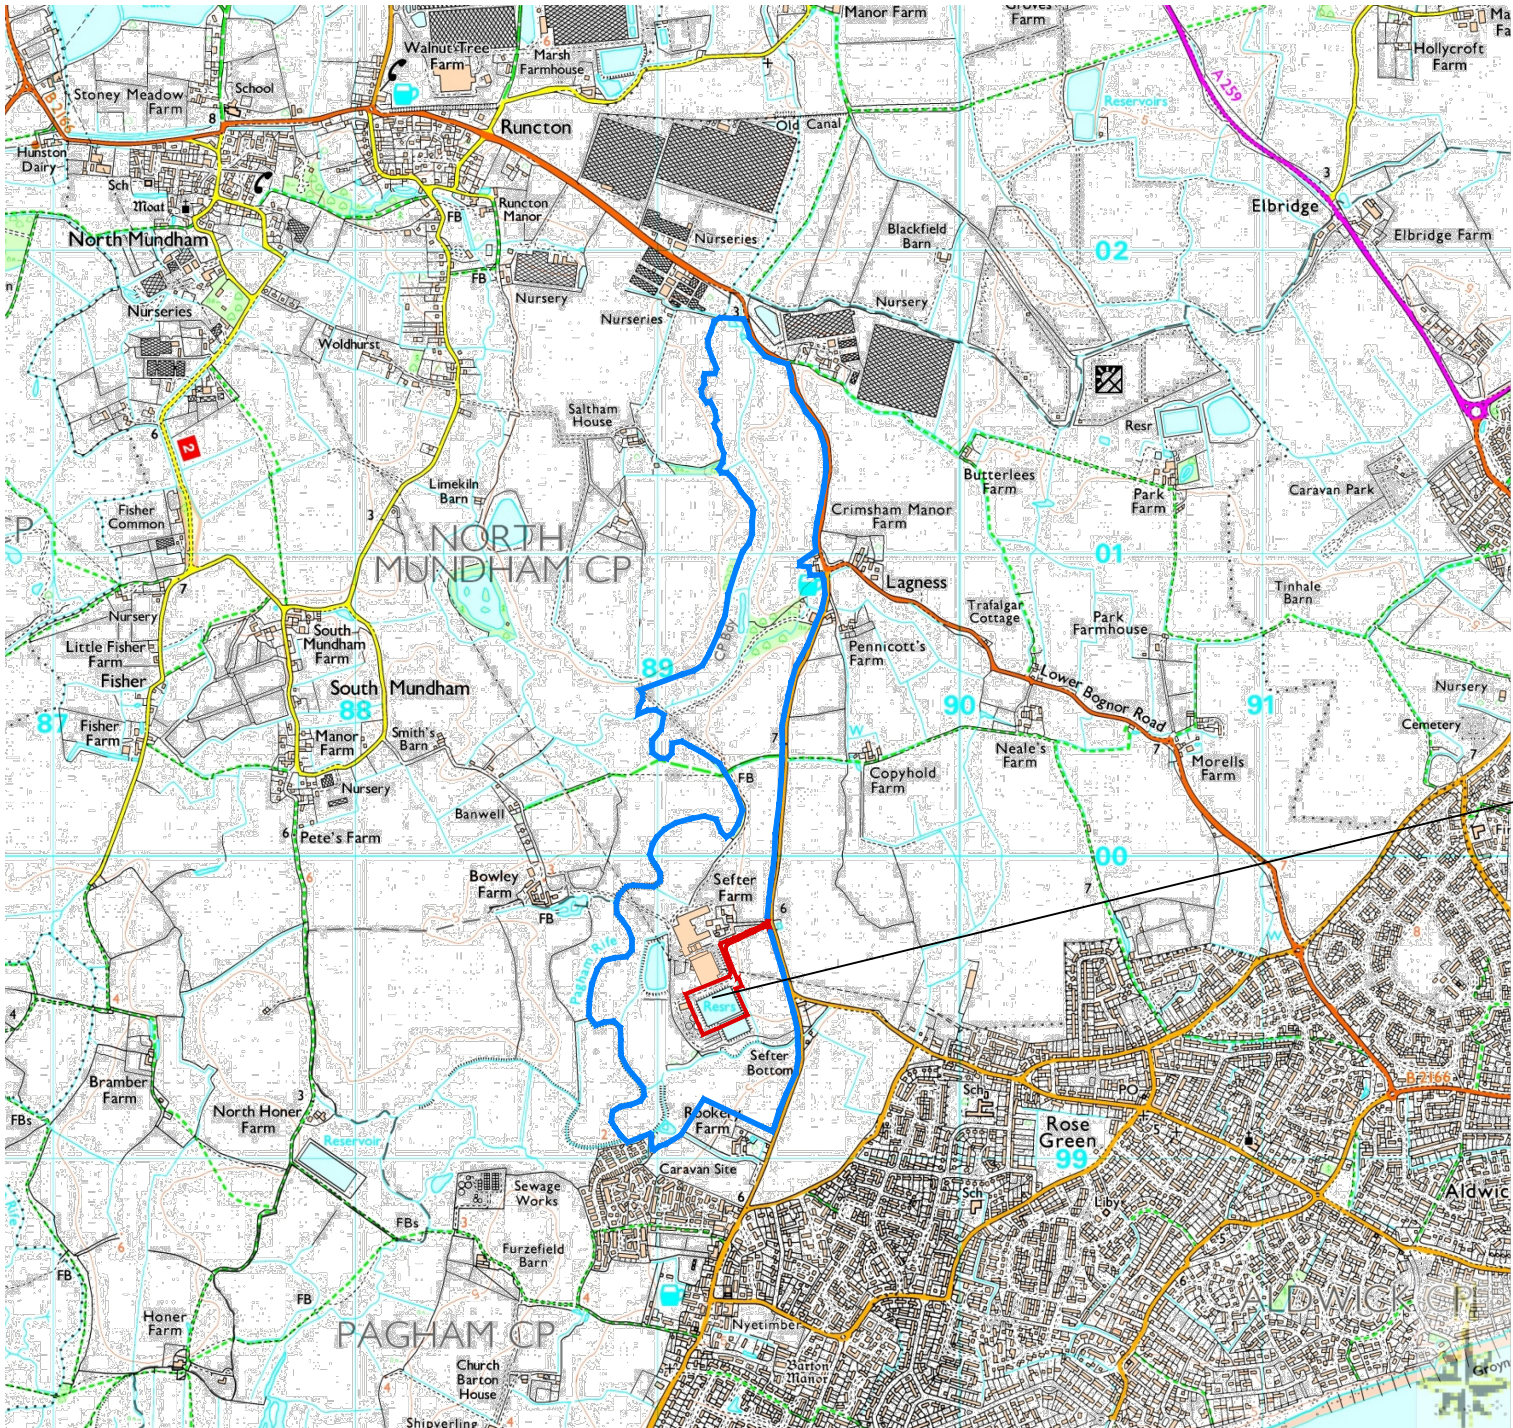

02	Issued for comment.	25.03.25
01	Issued for comment.	10.01.25

rev	description	date
status		
PLANNING		

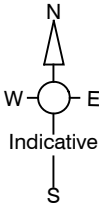

CURTIS LEEVES TECHNICAL LTD
01243 378070 | mail@cltechnical.co.uk

client			
BARFOOTS OF BOTLEY			
project			
Sefton South Extension Sefton Farm Pagham			
title			
Estate Plan			
date	scale @ A3	drawn	chkd
Jan 2025	1:25000	GBC	GBC
project no.	drawing no.	rev	
2429	P002	02	

Estate Plan

© Crown Copyright and database rights 2025 OS 100047474.