
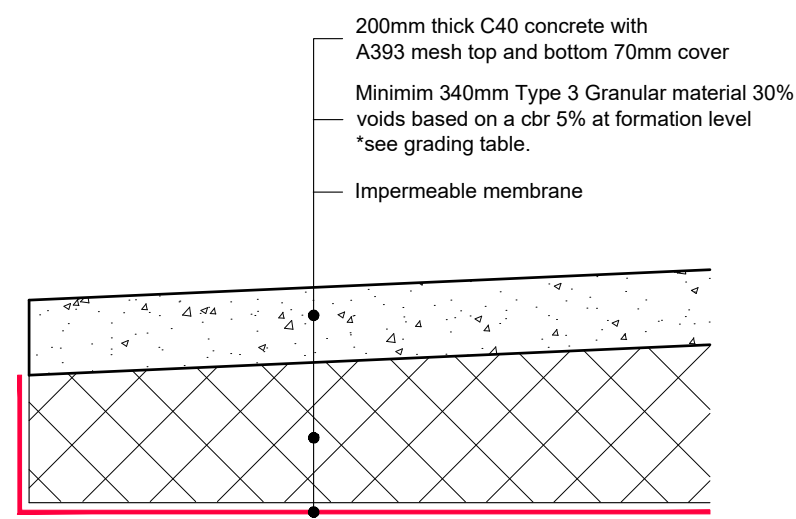
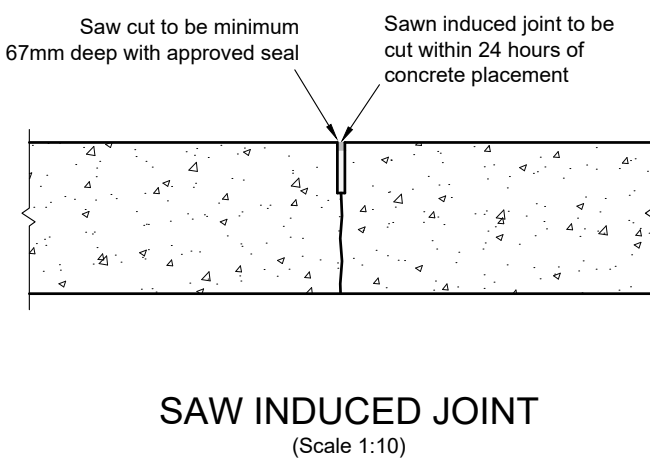
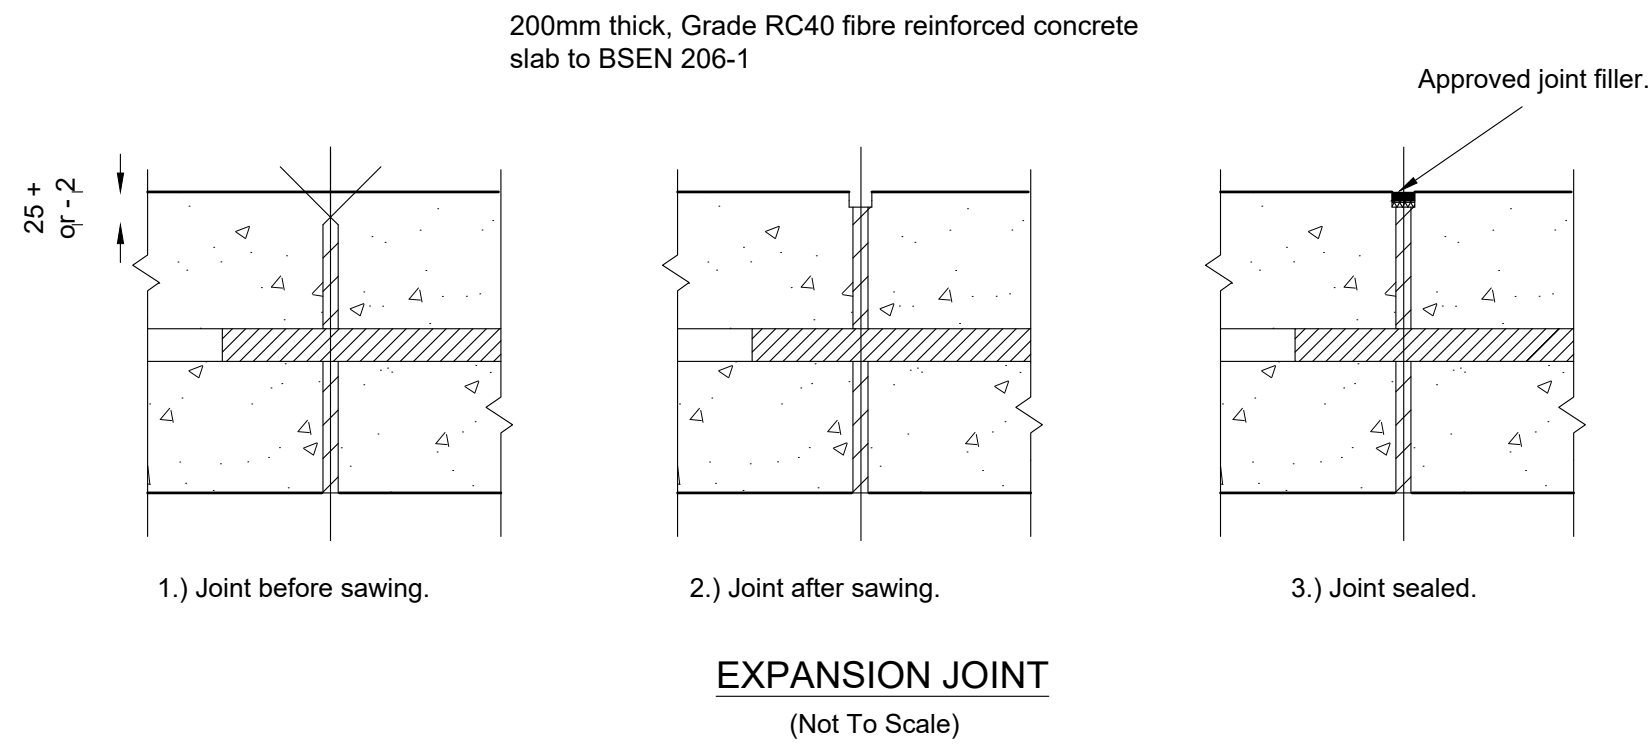
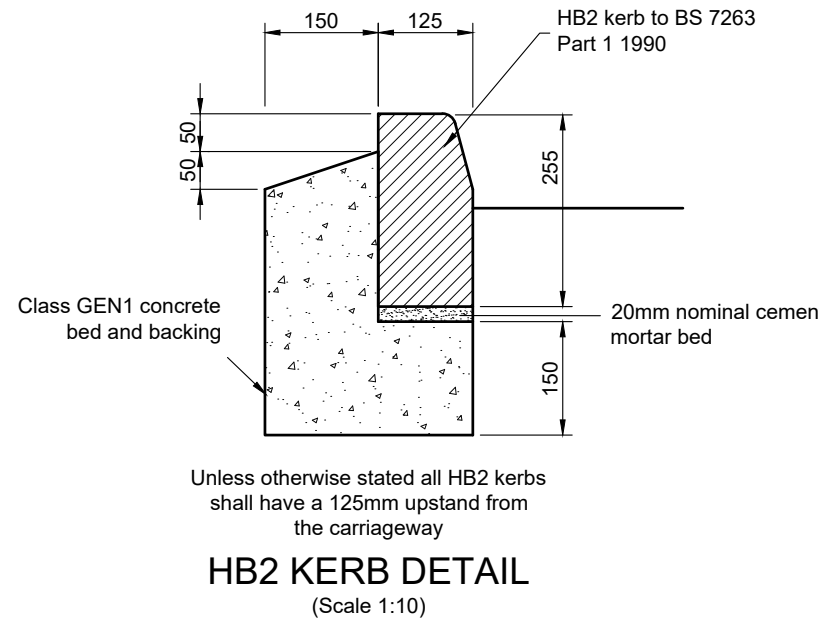
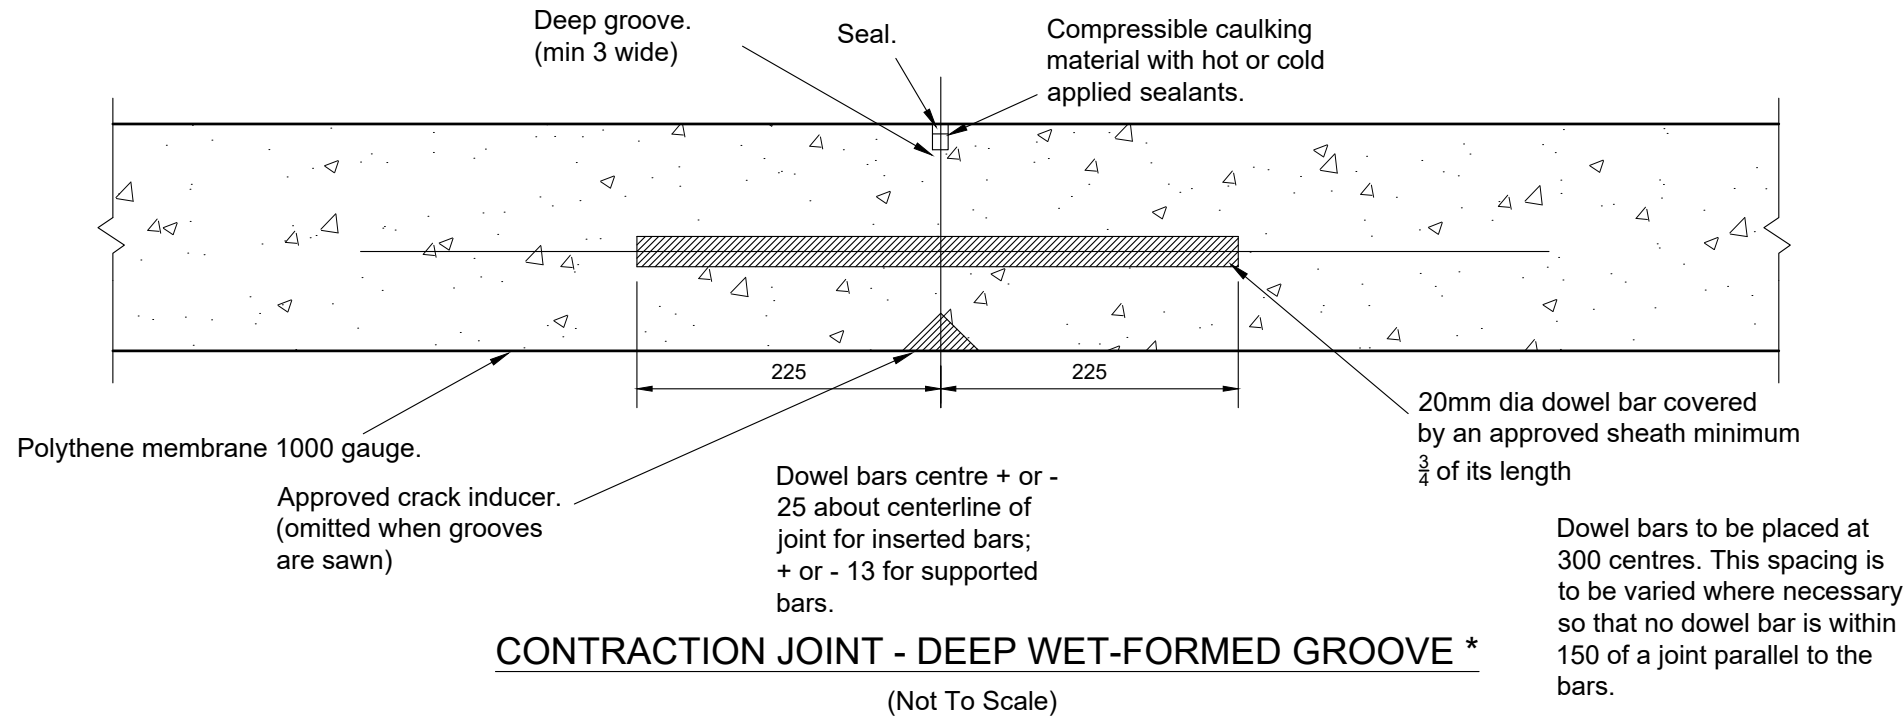


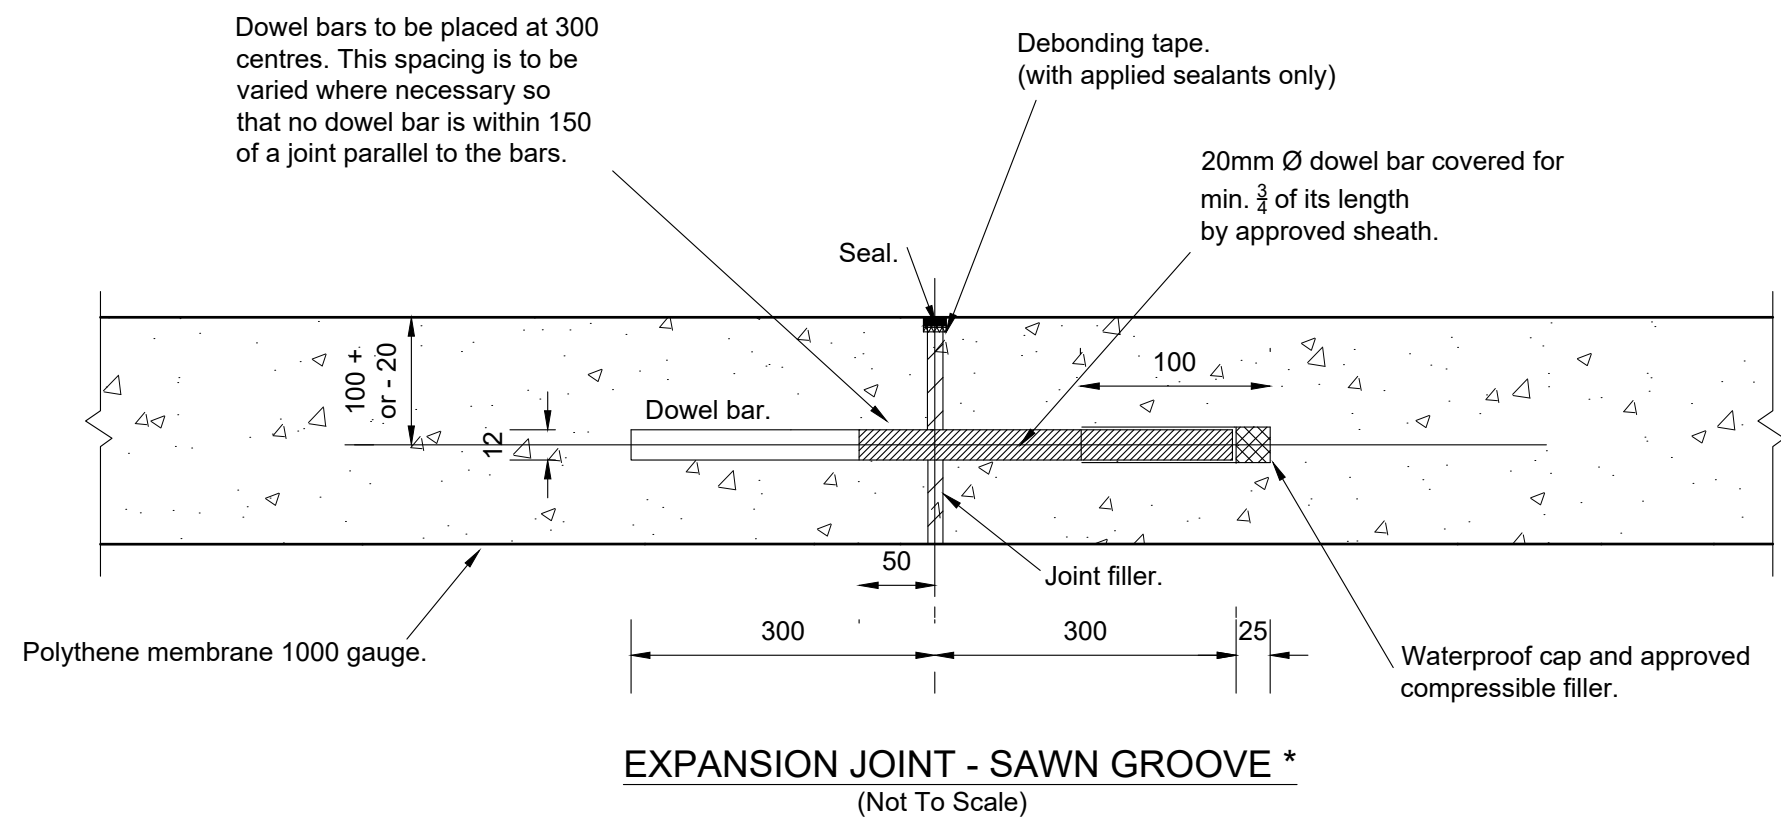

Grading of Sub-base stone

| SIEVE SIZE | % PASSING |
|------------|-----------|
| 100mm      | 100       |
| 63mm       | 90-100    |
| 37.5mm     | 60-80     |
| 20mm       | 15-30     |
| 10mm       | 0-5       |

GENERAL NOTES:

- All dimensions to be checked on site. All details and dimensions relating to sub-Contractors work must be checked and agreed between the sub-Contractor or supplier and the general Contractor.
- This drawing is to be read in conjunction with all relevant Architect's and Engineer's drawings and specification.
- The main Contractor is responsible for ensuring the stability of the structure whilst the works are in progress.
- Any information given regarding existing underground services is given in good faith after consultation with the relevant authority. No liability is accepted by the Consultant and the main Contractor is responsible for obtaining and checking all information and taking due care and attention whilst undertaking the works.

| REV | DATE | INT | DESCRIPTION | CHK |
|-----|------|-----|-------------|-----|
|-----|------|-----|-------------|-----|

Issue Status **FOR APPROVAL**

**The Civil Engineering Practice**  
11 Tungsten Building  
George Street  
Fishergate  
Sussex  
BN41 1RA  
01273 424424  
reception@civil.co.uk  
www.civil.co.uk

|           |                                         |             |      |
|-----------|-----------------------------------------|-------------|------|
| CLIENT    | Barfoots Of Botley                      |             |      |
| PROJECT   | Setter Farm Extension                   |             |      |
| TITLE     | Construction Details - Surface Finishes |             |      |
| DRAWN     | DATE                                    | PROJECT NO. |      |
| A Davies  | March 2025                              | 23995       |      |
| ENGINEER  | CHECKED                                 | DRG. NO.    | REV. |
| S Doughty | SPD                                     | 501         | -    |
| SCALE     | As Shown @ A1                           |             |      |

