


NOTES:
1. DO NOT SCALE FROM THIS DRAWING
2. THESE DRAWINGS ARE FOR PLANNING PURPOSES ONLY
3. ALL DRAWINGS SHOULD BE CHECKED BY A
CONTRACTOR OR RIBA QUALIFIED
ARCHITECT BEFORE CONSTRUCTION BEGINS

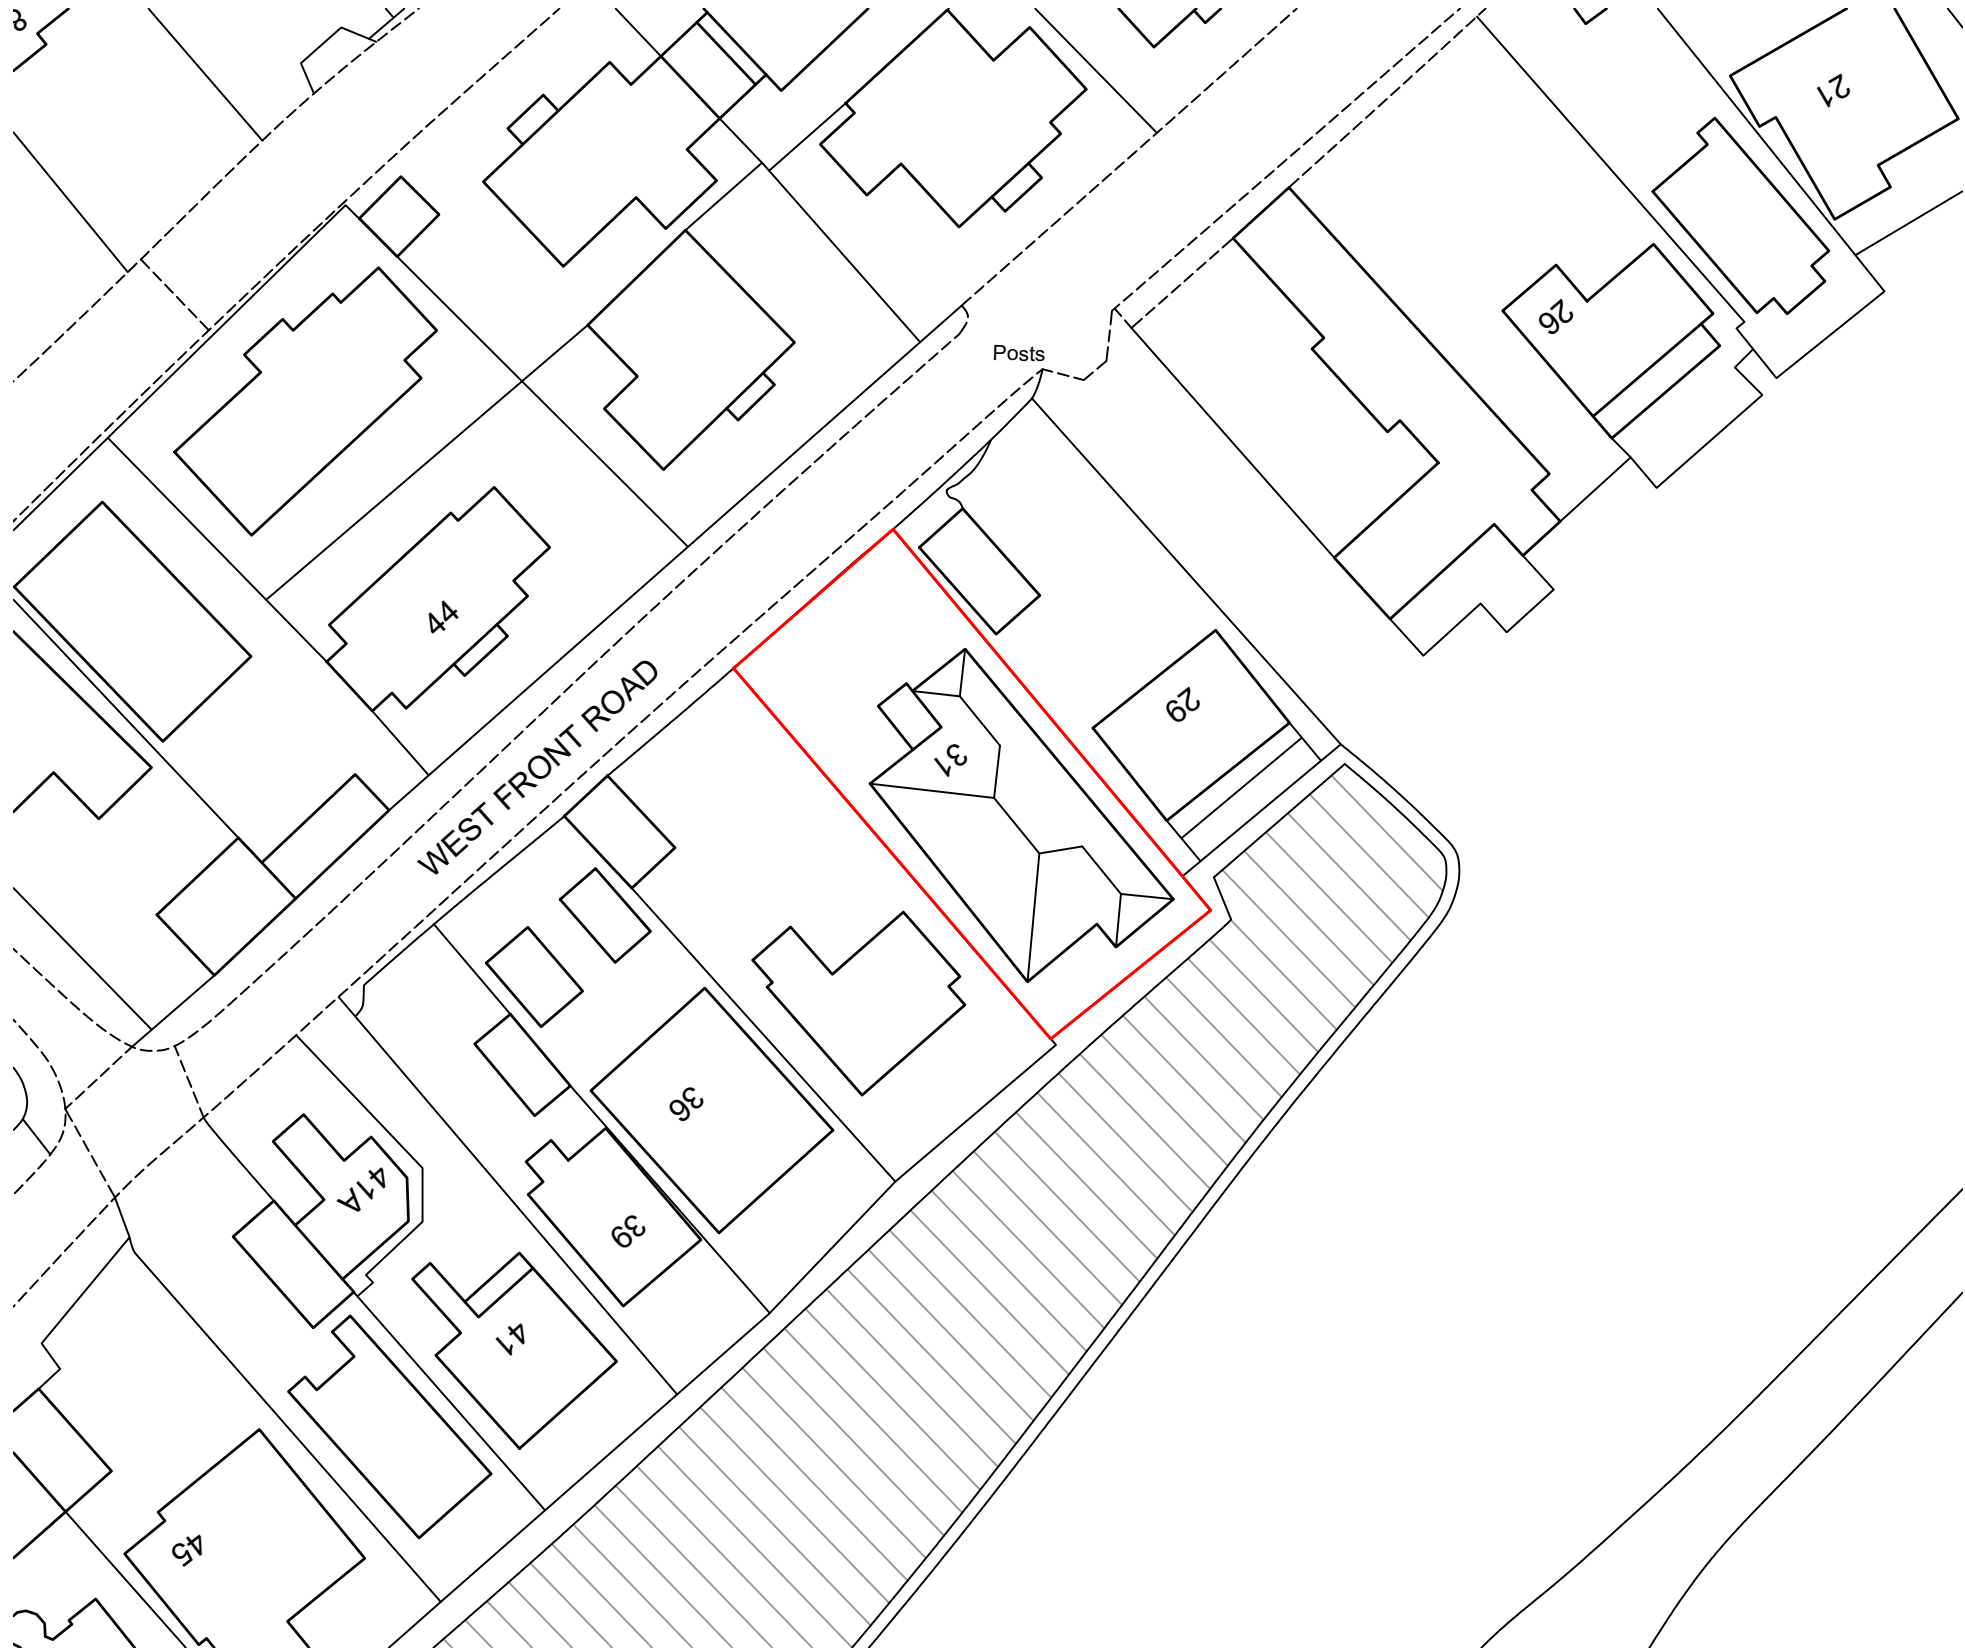

002 BLOCK PLAN - AS EXISTING
Scale: 1:500

 B.Newton Architecture B.Newton Architecture Chichester, West Sussex T: +44 788 609 1177 E: bnewtonarchitecture@gmail.com	Project Title & Address 31 West Front Road Pagham, Bognor Regis West Sussex, PO21 4SZ - for Mr & Mrs Stout		
	Drawing Title Block Plan as Existing		
	Scale 1:500@A3	Creation Date Nov 2020	Status PLAN
	Project No. 110	Drawing No. 002	Revision /

ARUN DISTRICT COUNCIL P/41/21/M/A