
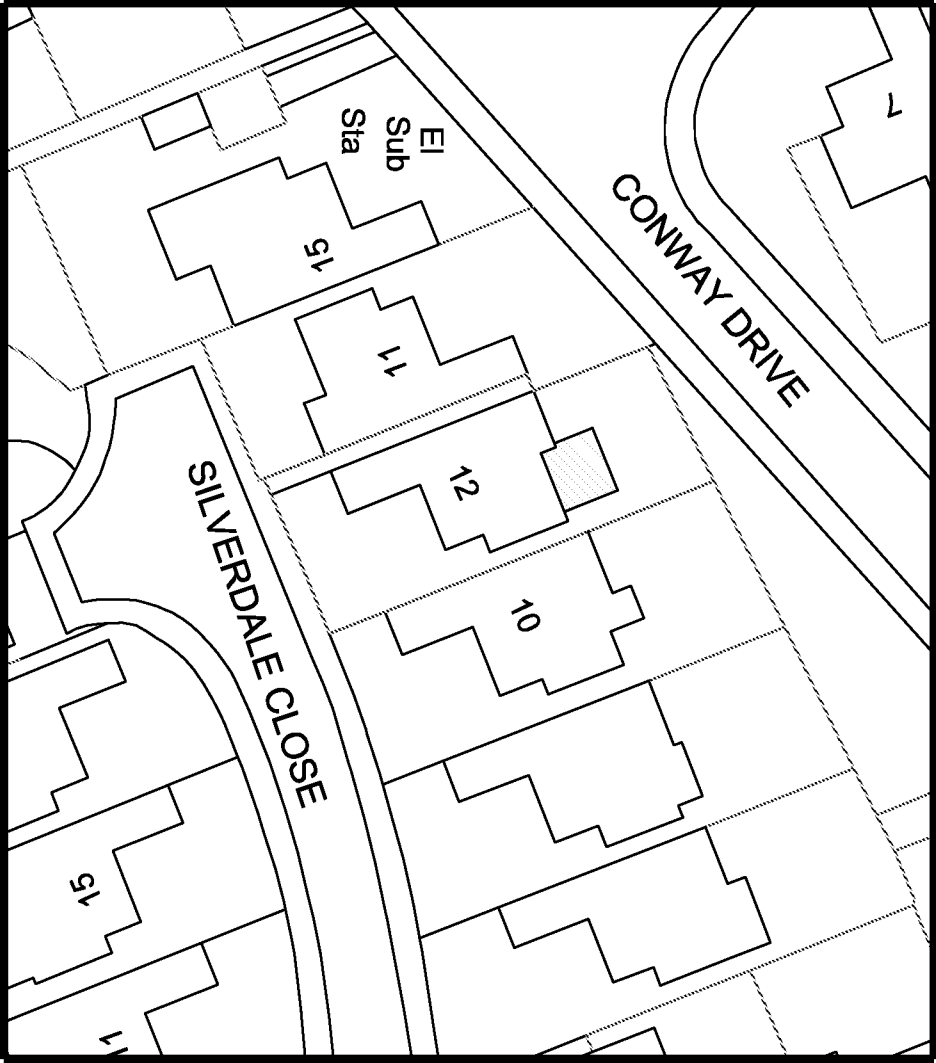
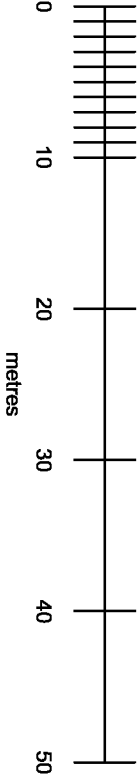


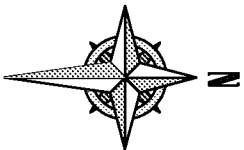

Your Home Plans Ltd
The Rafters, Aldwick Road, Bognor
Regis, West Sussex, PO21 3RN
01243 950581
june@yourhomeplans.co.uk

12 Silverdale Close
Pagham
West Sussex
PO21 4XF

Block Plan

Project Number:	12SIL-19
Date:	19th April 2019
Drawn By:	Your Home Plans Ltd
Checked By:	JEG

Drawing No:
B01

Scale: 1:500 A3