
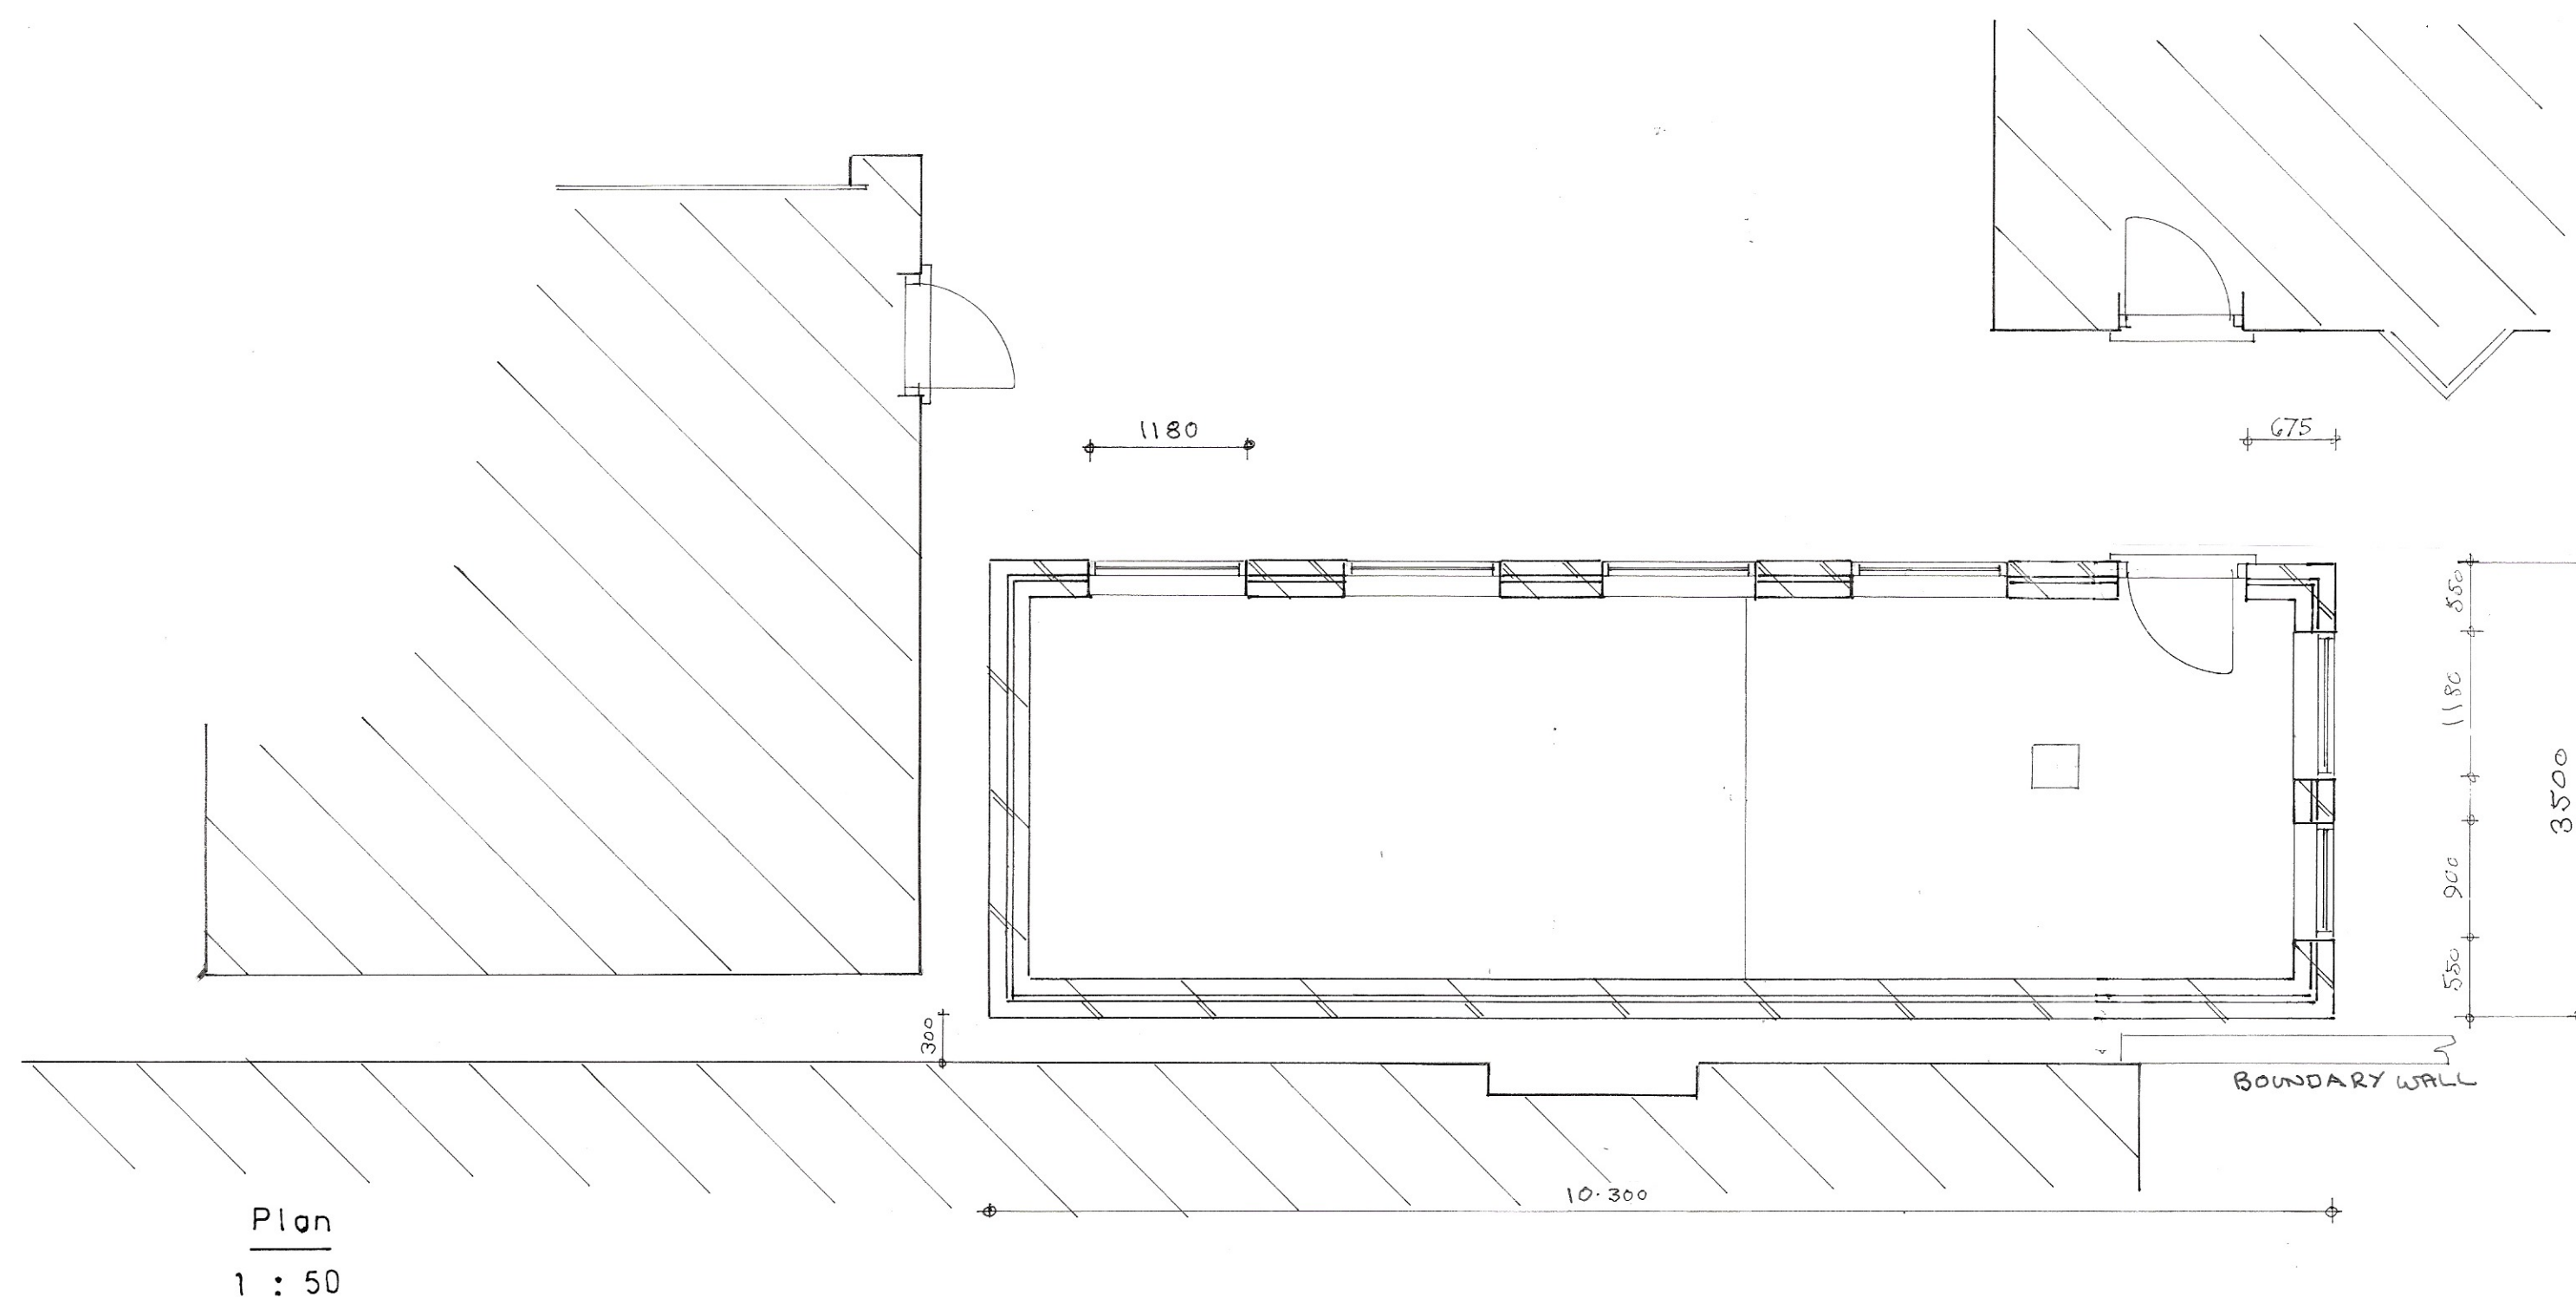


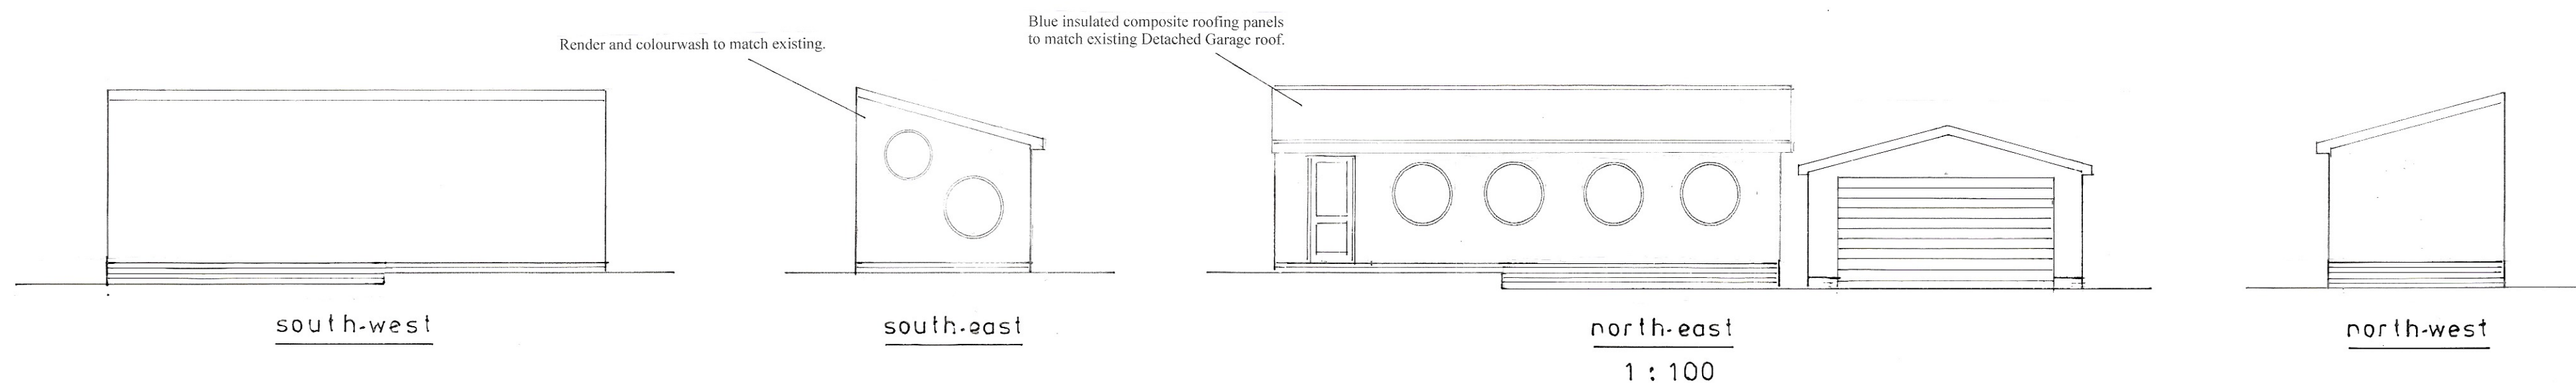

Proposed

PROPOSED DETACHED OUTBUILDING AT 3, WEST FRONT ROAD, PAGHAM
FOR MR. I. TAYLOR.

sheet 2 of 2

Bryan Butcher
Rainbow Cottage
Nyetimber Lane
Bognor Regis PO21 3JX
01243 266871
07973 233442
bryan.butcher@btinternet.com
www.bryanbutcher.com