



01
22

Northern Access from Hook Lane
Section A-A At Implementation

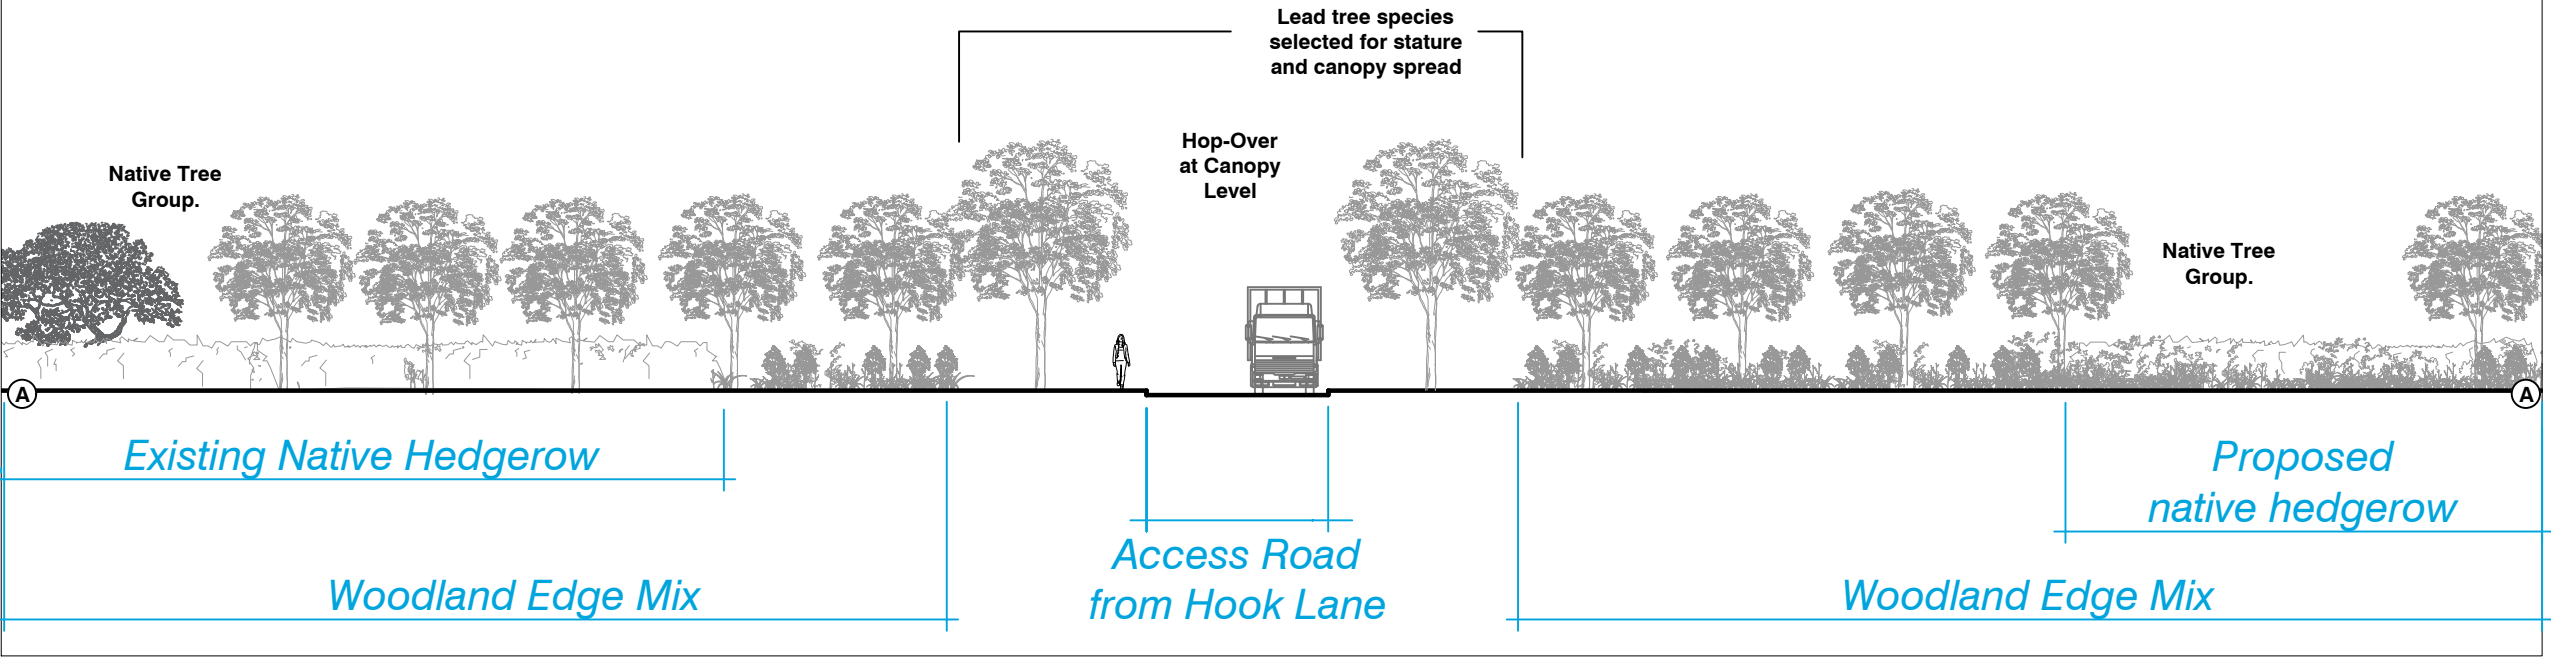


02
22

Northern Access from Hook Lane
Section A-A At 15 Years

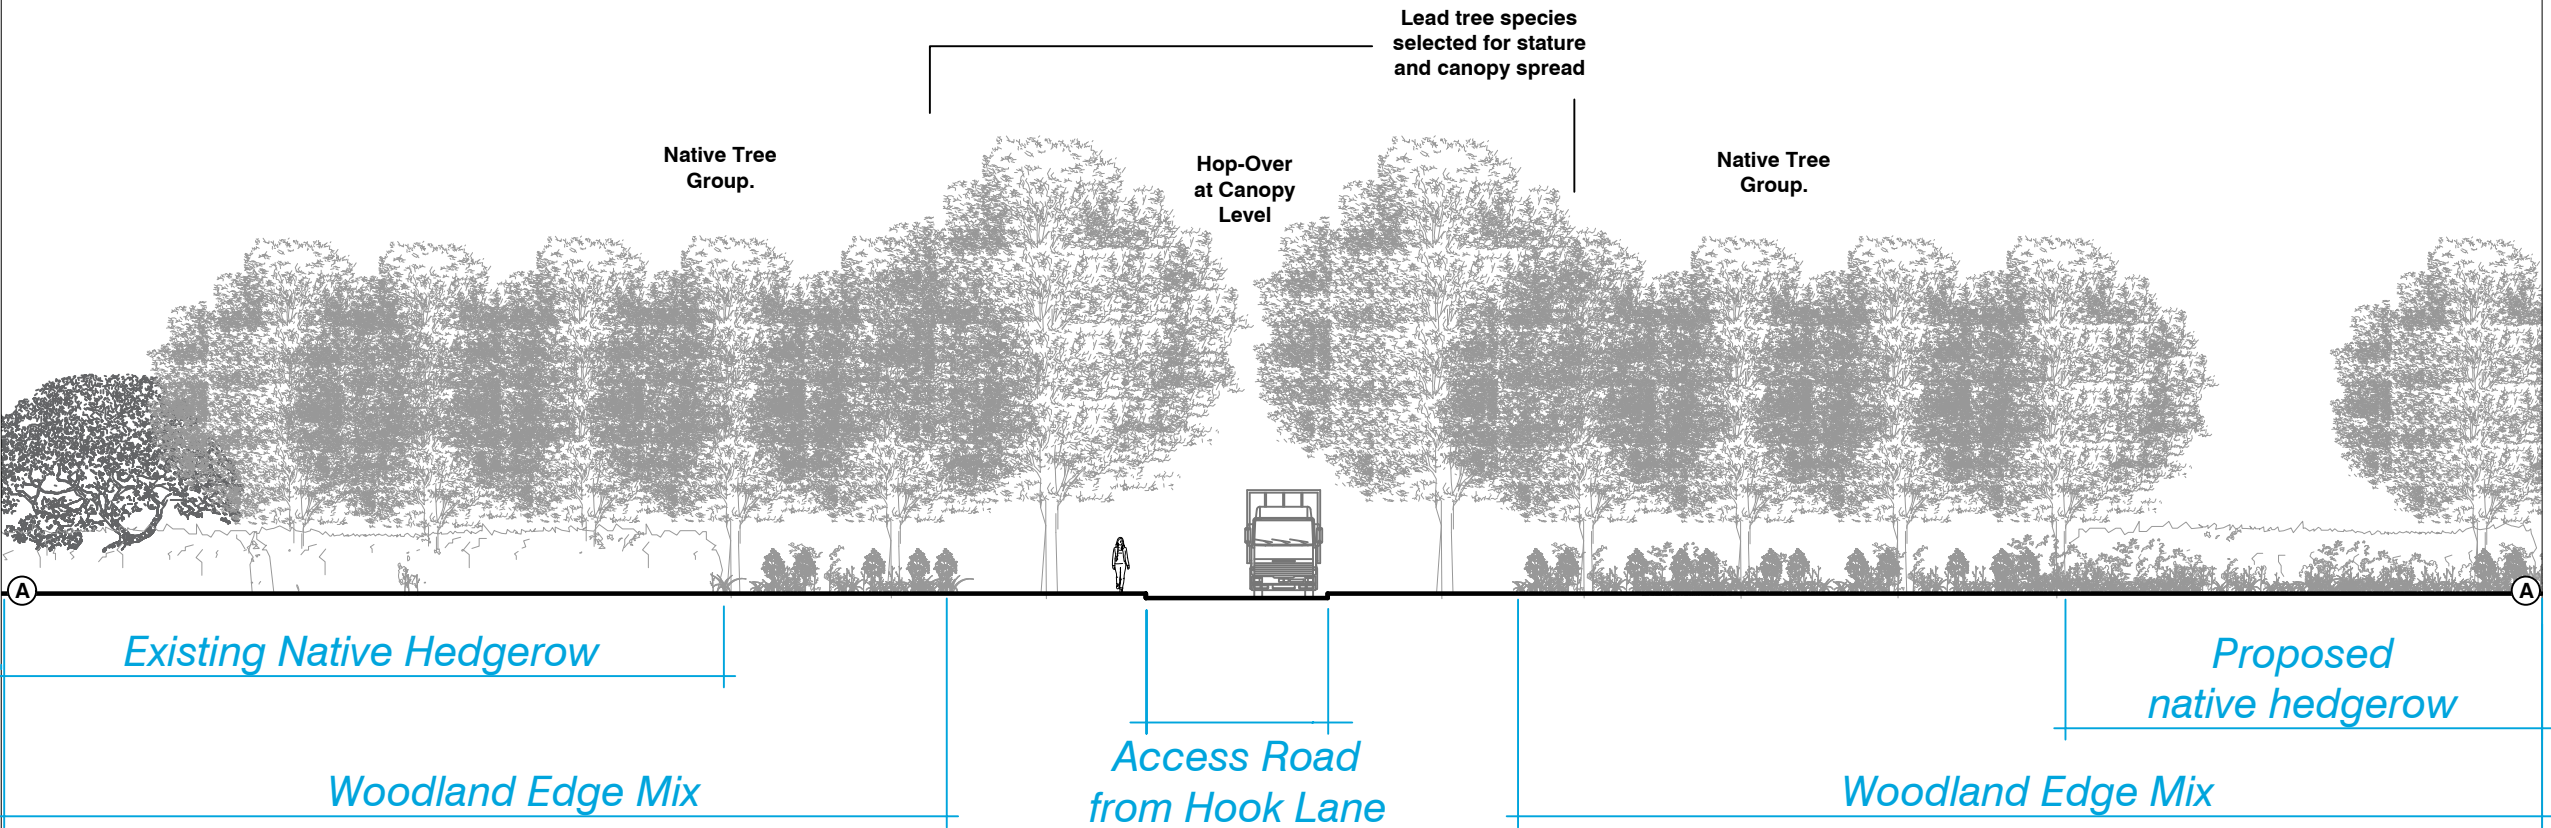

NOTES

1. For planning purposes only. All dimensions and levels to be verified on site. Do not scale this drawing. All discrepancies to be clarified with Landscape Architect. This drawing is for planning purposes only.
2. This drawing is the property of Urban Wilderness Ltd and is issued on the condition it is not reproduced, retained or disclosed to any unauthorised person, either wholly or in part without written consent of Urban Wilderness Ltd.
3. This information is based on Thrive dwg no. HALL200505.SL.01 and Brookbanks dwg no. 10461-DR-001
4. Only information relevant to this drawing is shown below; please see UW drawings package 167-RM-[01-17] for all other reserved matters information.

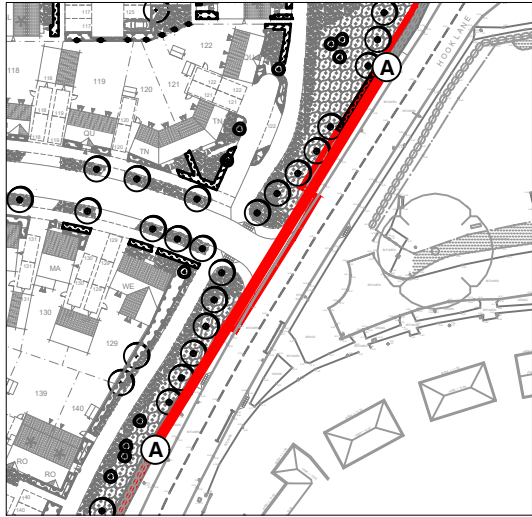

rev details date



7 Saw Mill Yard, Water Lane, Holbeck, Leeds LS11 5WH
www.urbanwilderness.co.uk
design@urbanwilderness.co.uk
0113 4720300
registered in Scotland SC371979

client
Hallam Land Management Ltd

project
Hook Lane
Pagham

drawing title
Northern Access
Hop Over Sections

drawing status
FOR PLANNING

drawn by
CJY

checked by
NJE

date
18 Feb 22

scale
1:250

paper size
A3

job/dwg no.
167-RM-22

rev.
-