



01
23

South Access from Pagham Road
Section A-A At Implementation

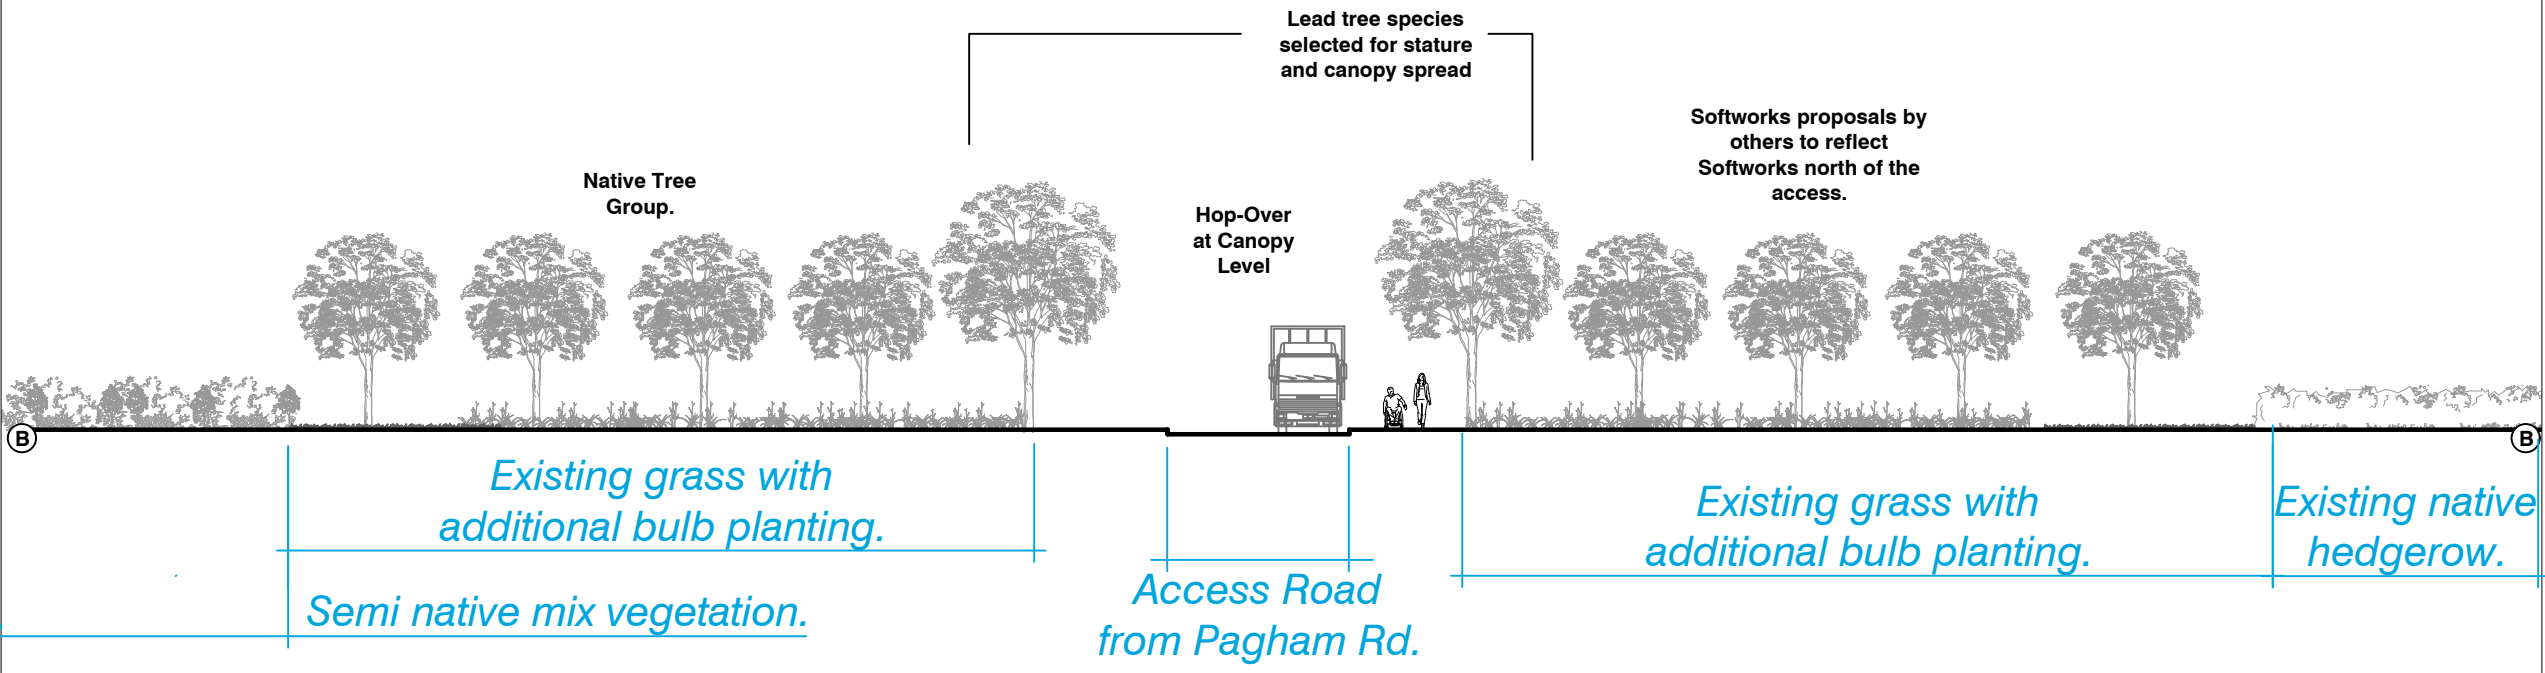


NOTES

1. For planning purposes only. All dimensions and levels to be verified on site. Do not scale this drawing. All discrepancies to be clarified with Landscape Architect. This drawing is for planning purposes only.
2. This drawing is the property of Urban Wilderness Ltd and is issued on the condition it is not reproduced, retained or disclosed to any unauthorised person, either wholly or in part without written consent of Urban Wilderness Ltd.
3. This information is based on Thrive dwg no. HALL200505.SL.01 and Brookbanks dwg no. 10461-DR-001
4. Only information relevant to this drawing is shown below; please see UW drawings package 167-RM-[01-17] for all other reserved matters information.

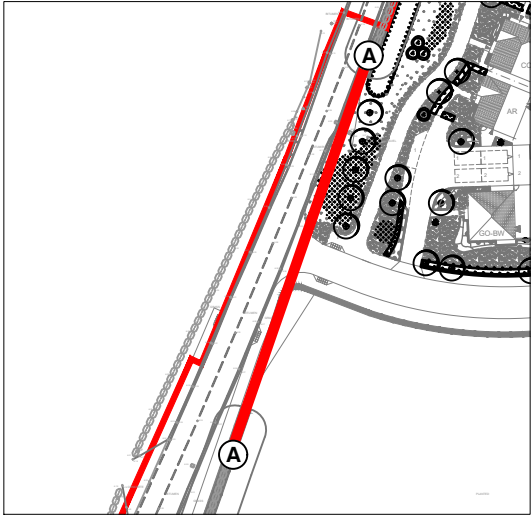

02
23

South Access from Pagham Road
Section A-A At 15 Years

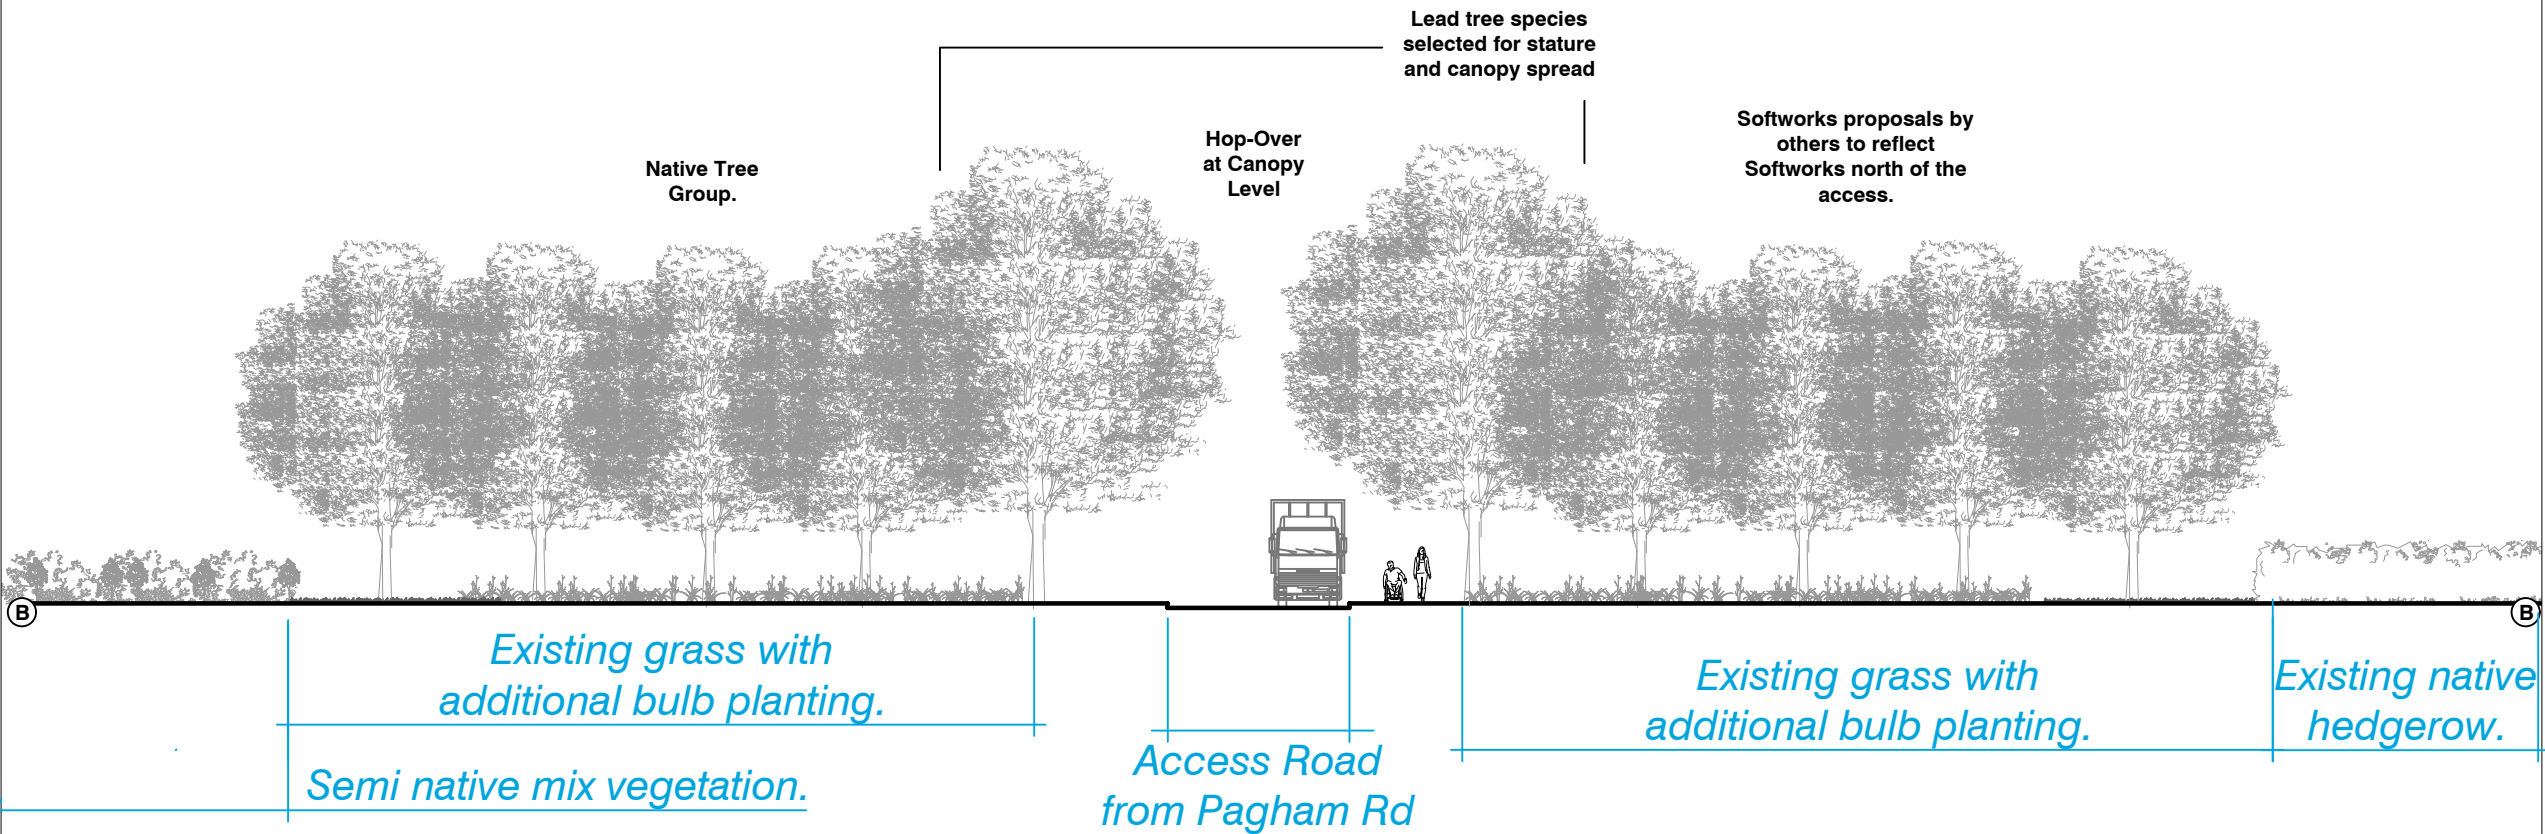

rev	details	date
-----	---------	------



7 Saw Mill Yard, Water Lane, Holbeck, Leeds
LS11 5WH
www.urbanwilderness.co.uk
design@urbanwilderness.co.uk
0113 4720300
registered in Scotland SC371979

client
Hallam Land Management Ltd

project
Hook Lane
Pagham

drawing title
Southern Access
Hop Over Sections

drawing status
FOR PLANNING

drawn by	checked by	date
CJY	NJE	18 Feb 22

scale	paper size
1:250	A3

job/dwg no.	rev.
167-RM-23	-