




REV	DATE	
C	18.02.20	Ref: Amendment Schedule Issue 2.1 215mm height flat gauged arch added, cut brick note added to flat gauged arch details

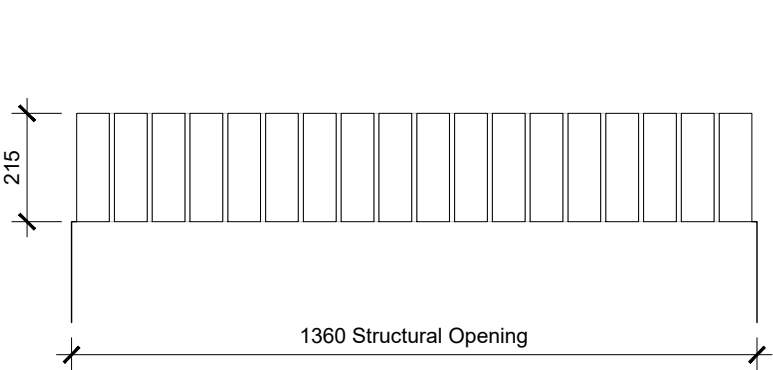


SOLDIER COURSE

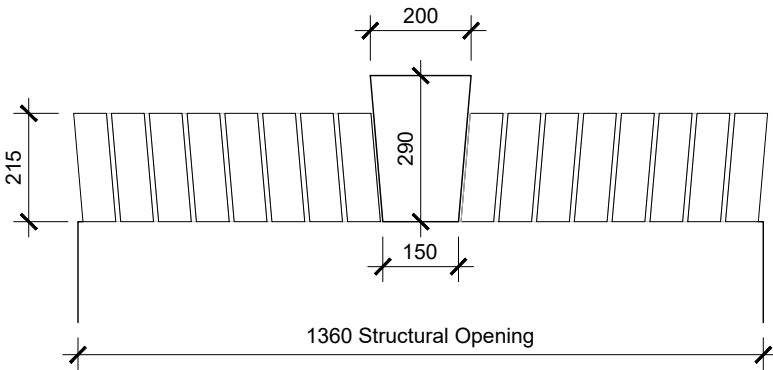


FLAT GAUGED WITH KEYSTONE

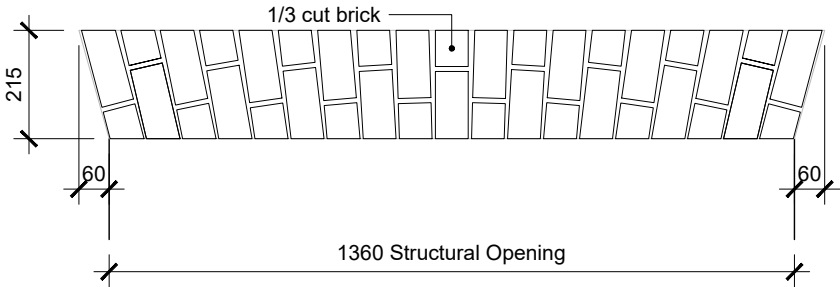


FLAT GAUGED ARCH

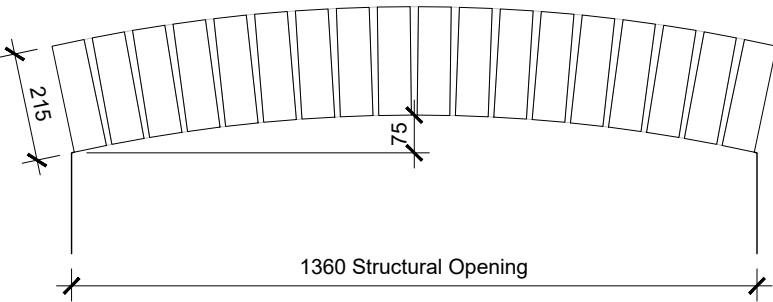

SEGMENTED ARCH

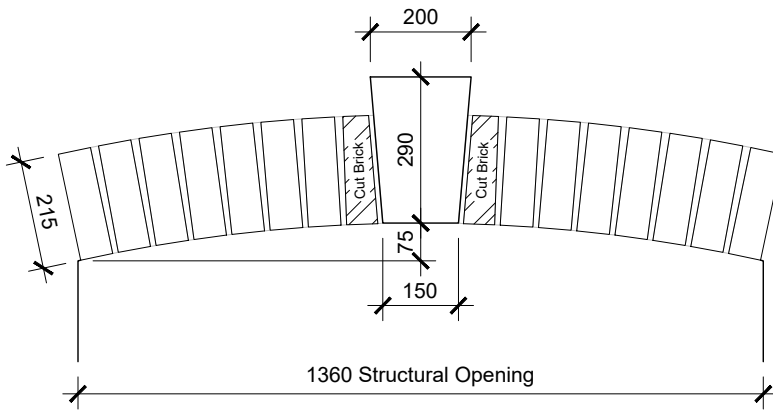


SEGMENTED ARCH WITH KEYSTONE

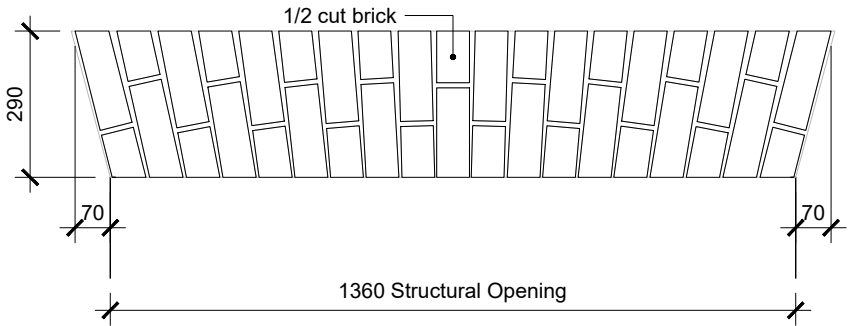


NUMBER OF BRICKS REQUIRED FOR DECORATIVE BRICKWORK HEADS


	Structural Opening Width									
	460	685	910	965.0	1247.5	1360	1810	2147.5	2935	3047.5
Soldier Course	6b	9b	12b			18b				
Segmented Arch	-					18b			-	-
Arched Double Header Course	-					36b			-	-
Flat Gauged with Keystone	4b	8b	10b			16b			-	-
Segmented Arch with Keystone						16b (inc. 2 cut bricks)			-	-
Arched Bouble Header Course with Keystone	-					32b (inc. 4 cut bricks)			-	-
Flat Gauged Arch	14b	18b	26b	26b	34b	38b	50b			

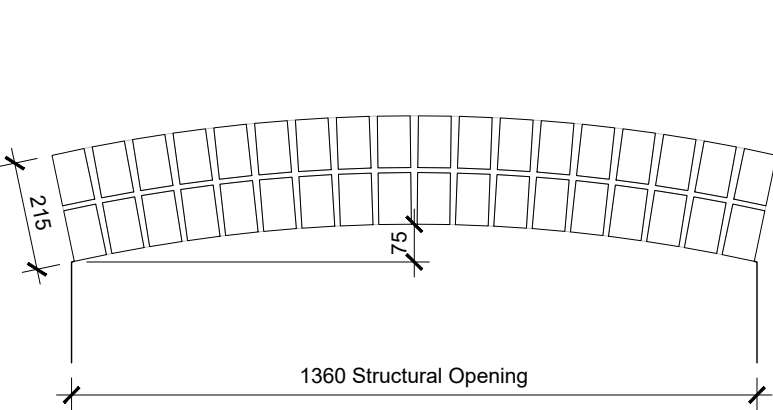


ARCHED DOUBLE HEADER COURSE

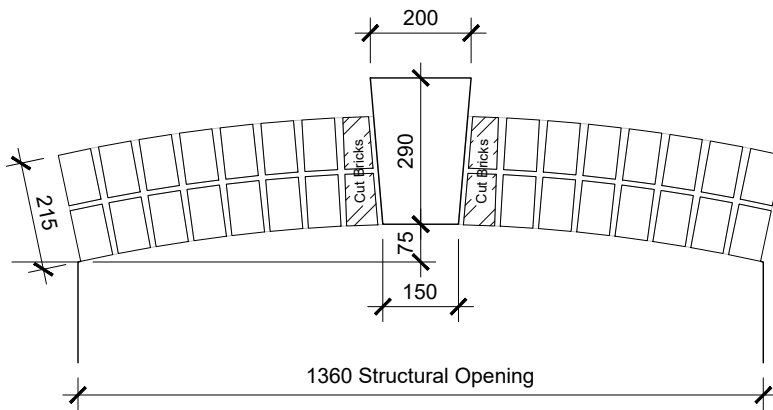

ARCHED DOUBLE HEADER COURSE WITH KEYSTONE

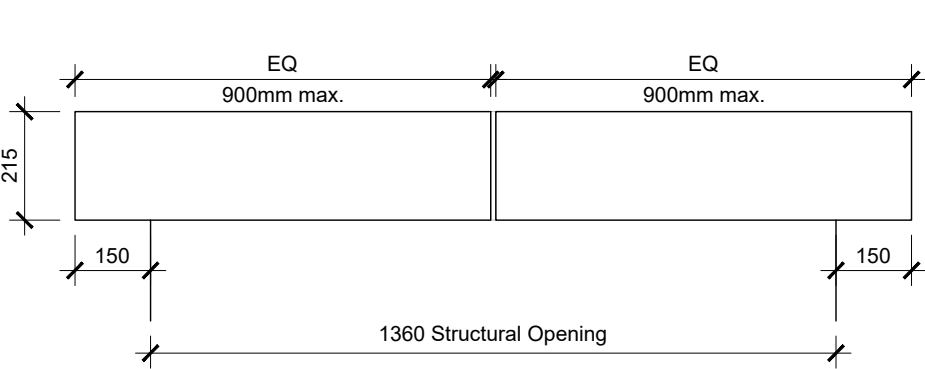

ARTSTONE HEAD

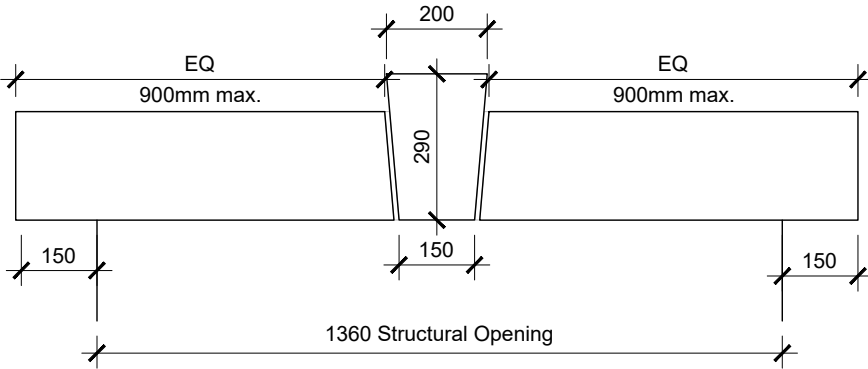

ARTSTONE HEAD WITH KEYSTONE

CLIENT
Bellway
BELLWAY plc
Woolsington House, Woolsington
Newcastle-upon-Tyne NE13 8BF
Tel: 0191 217 0717

PROJECT
PLC STANDARD DETAILS
2016 ISSUE

DRAWING TITLE
STRUCTURAL OPENINGS
DECORATIVE HEADS
TYPICAL DETAILS

Drawn BLK	Date 08/09/16	Scale 1:15@A3
Job No 0000	Drawing No A/SD/S40/D/01	Revision C
Dwg Status		