
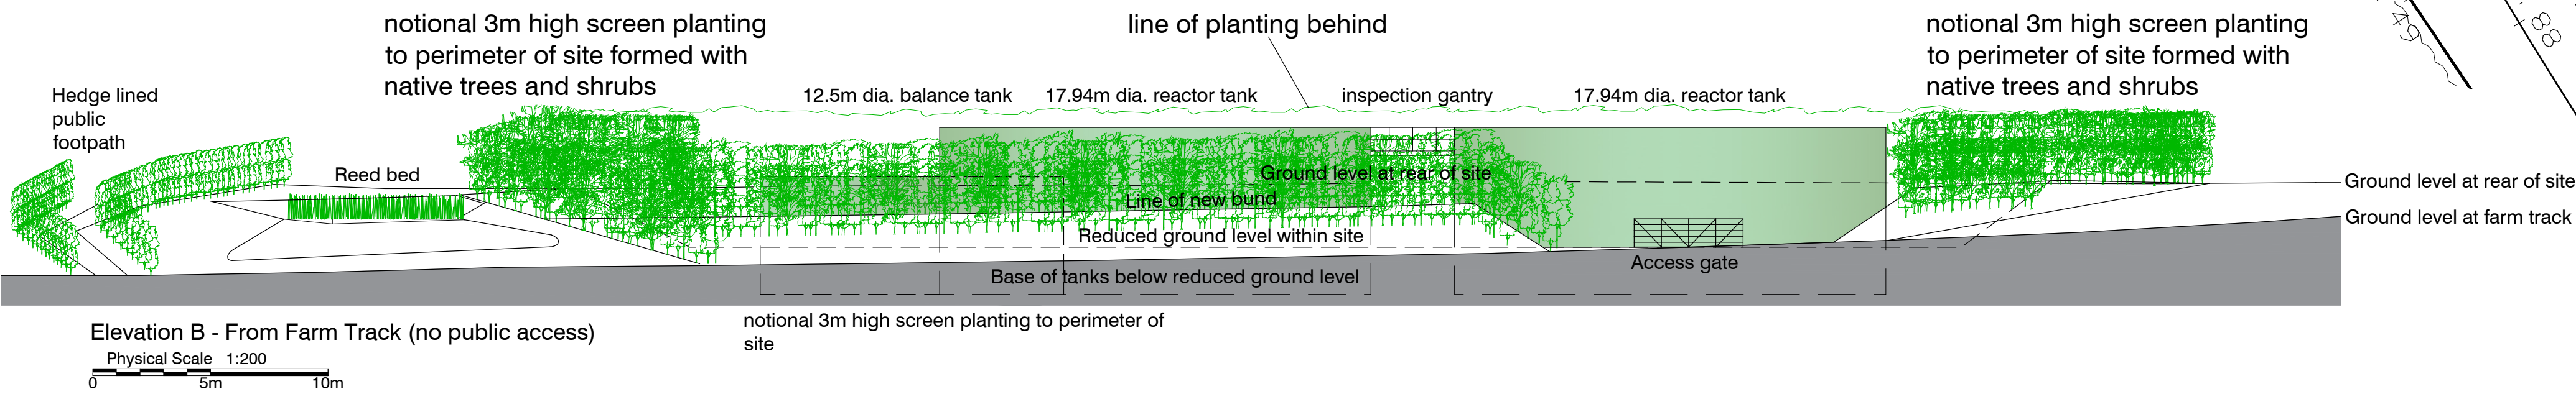
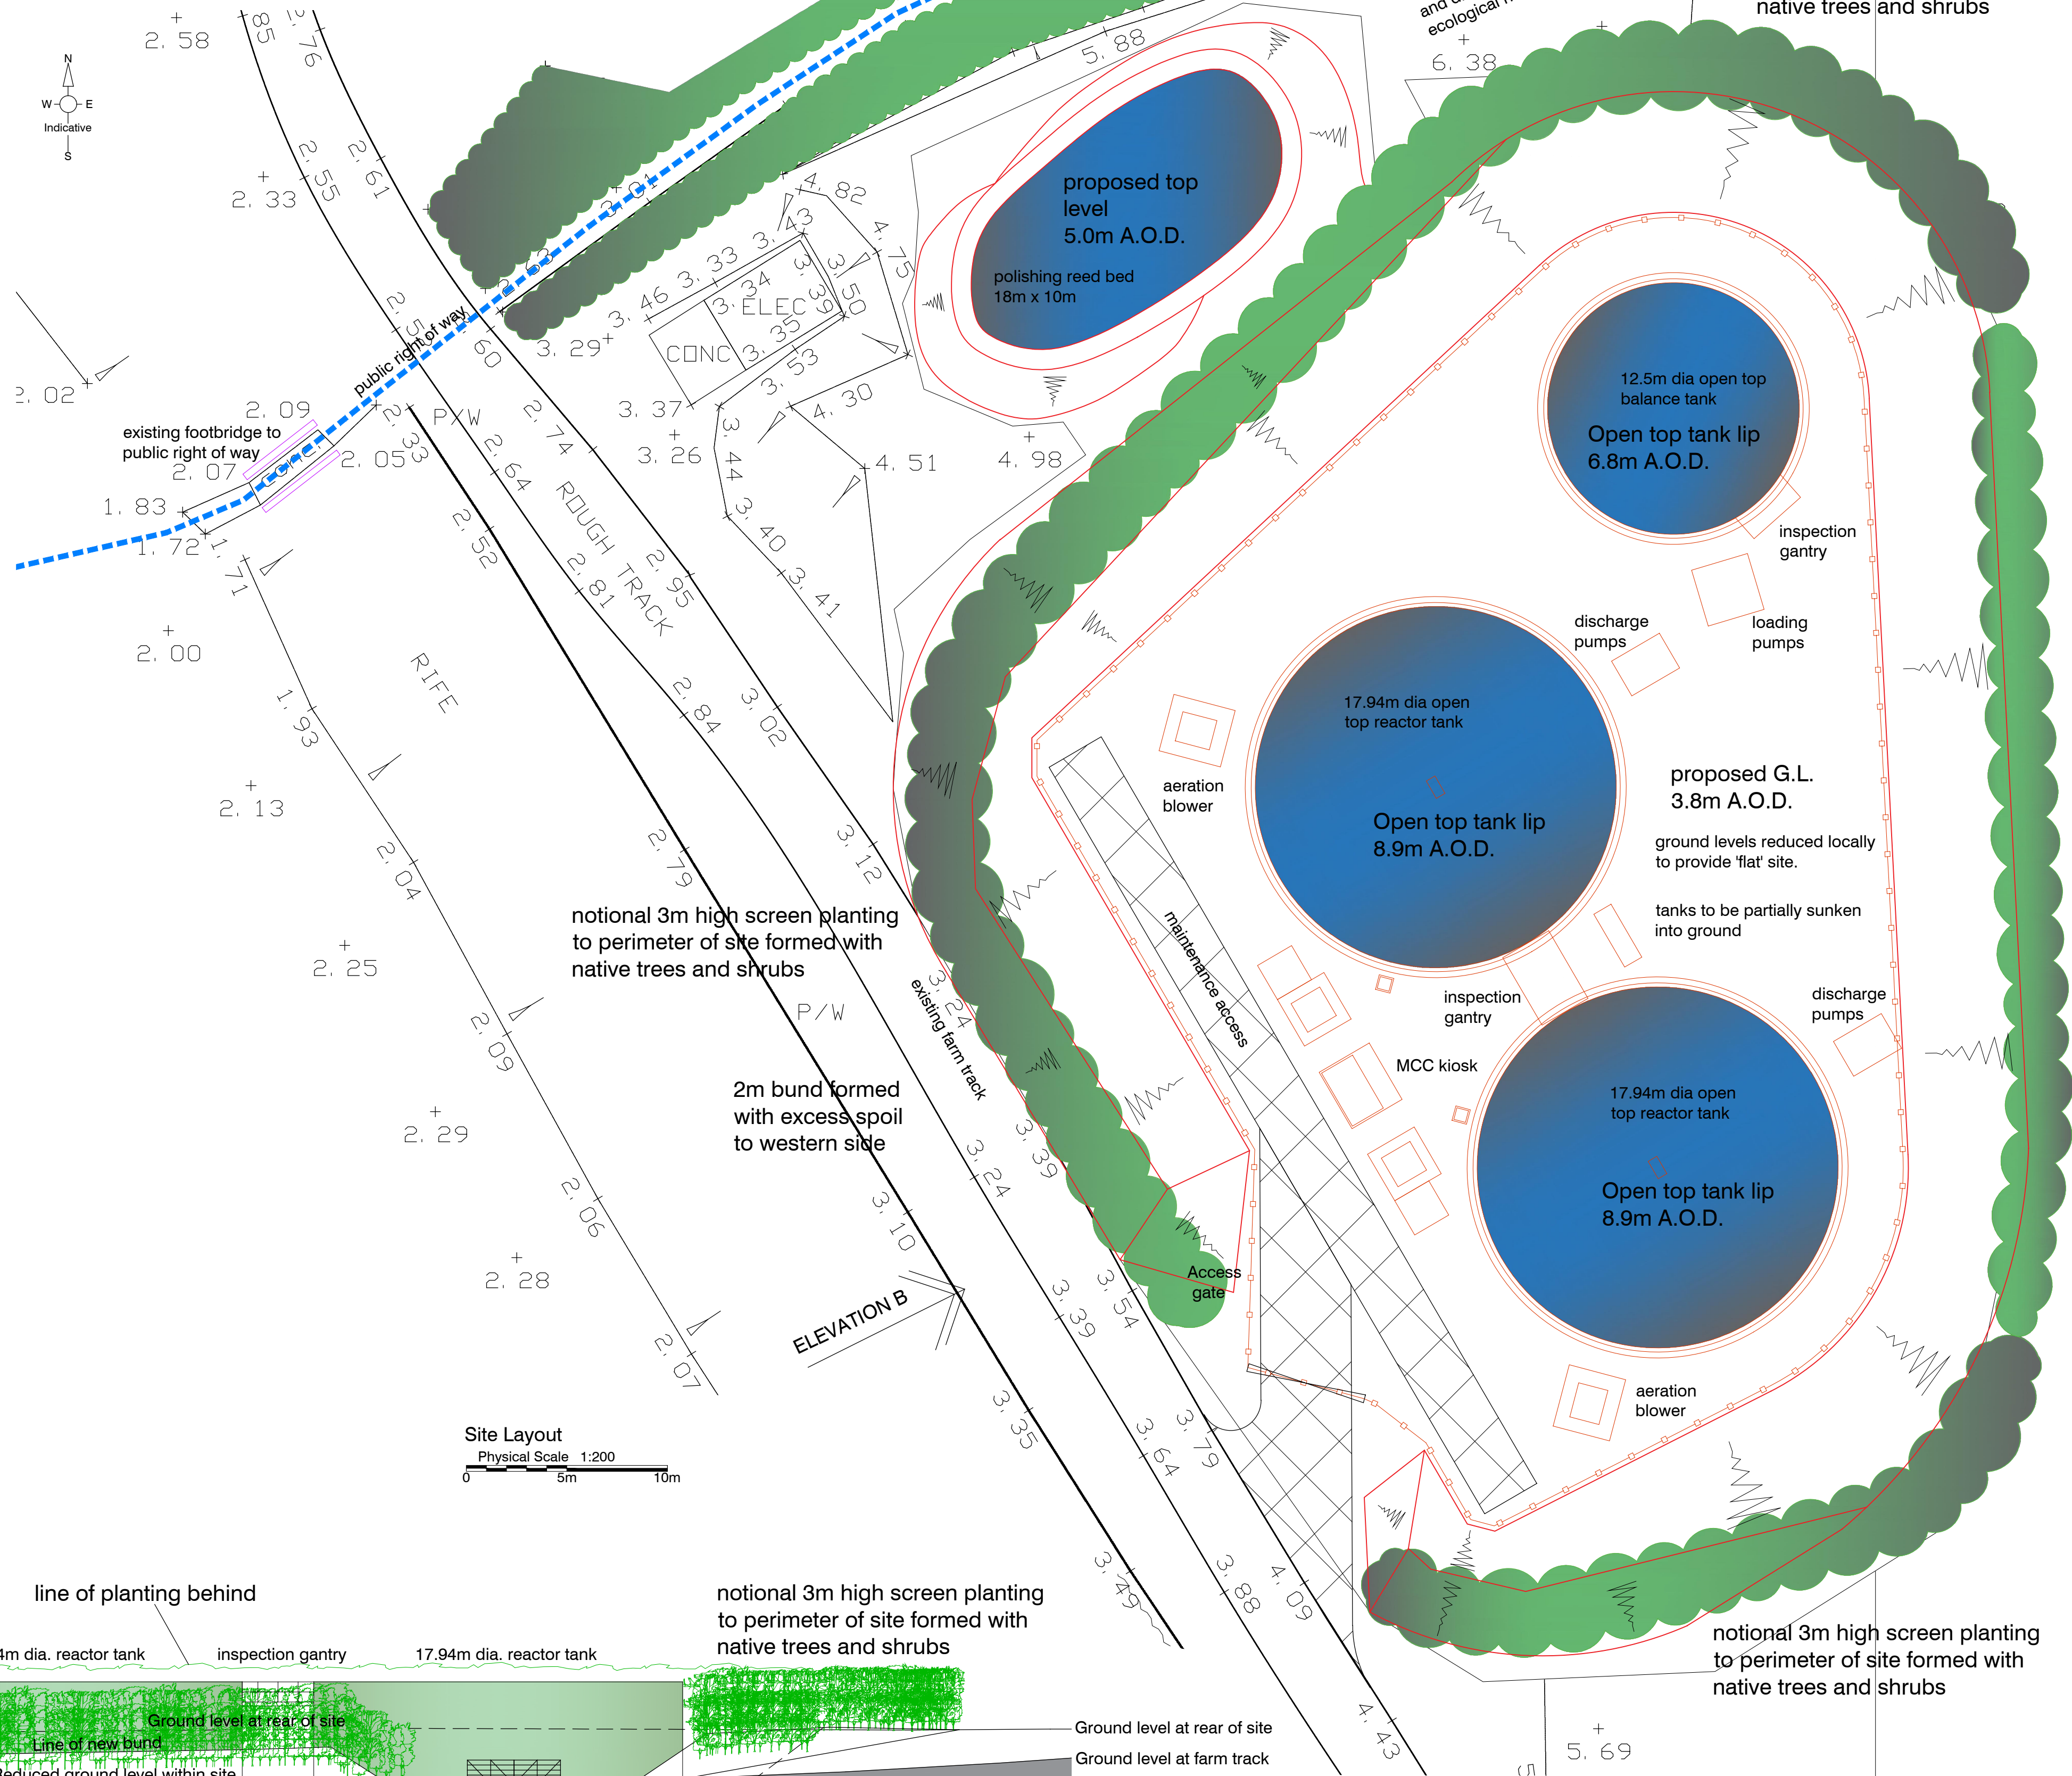
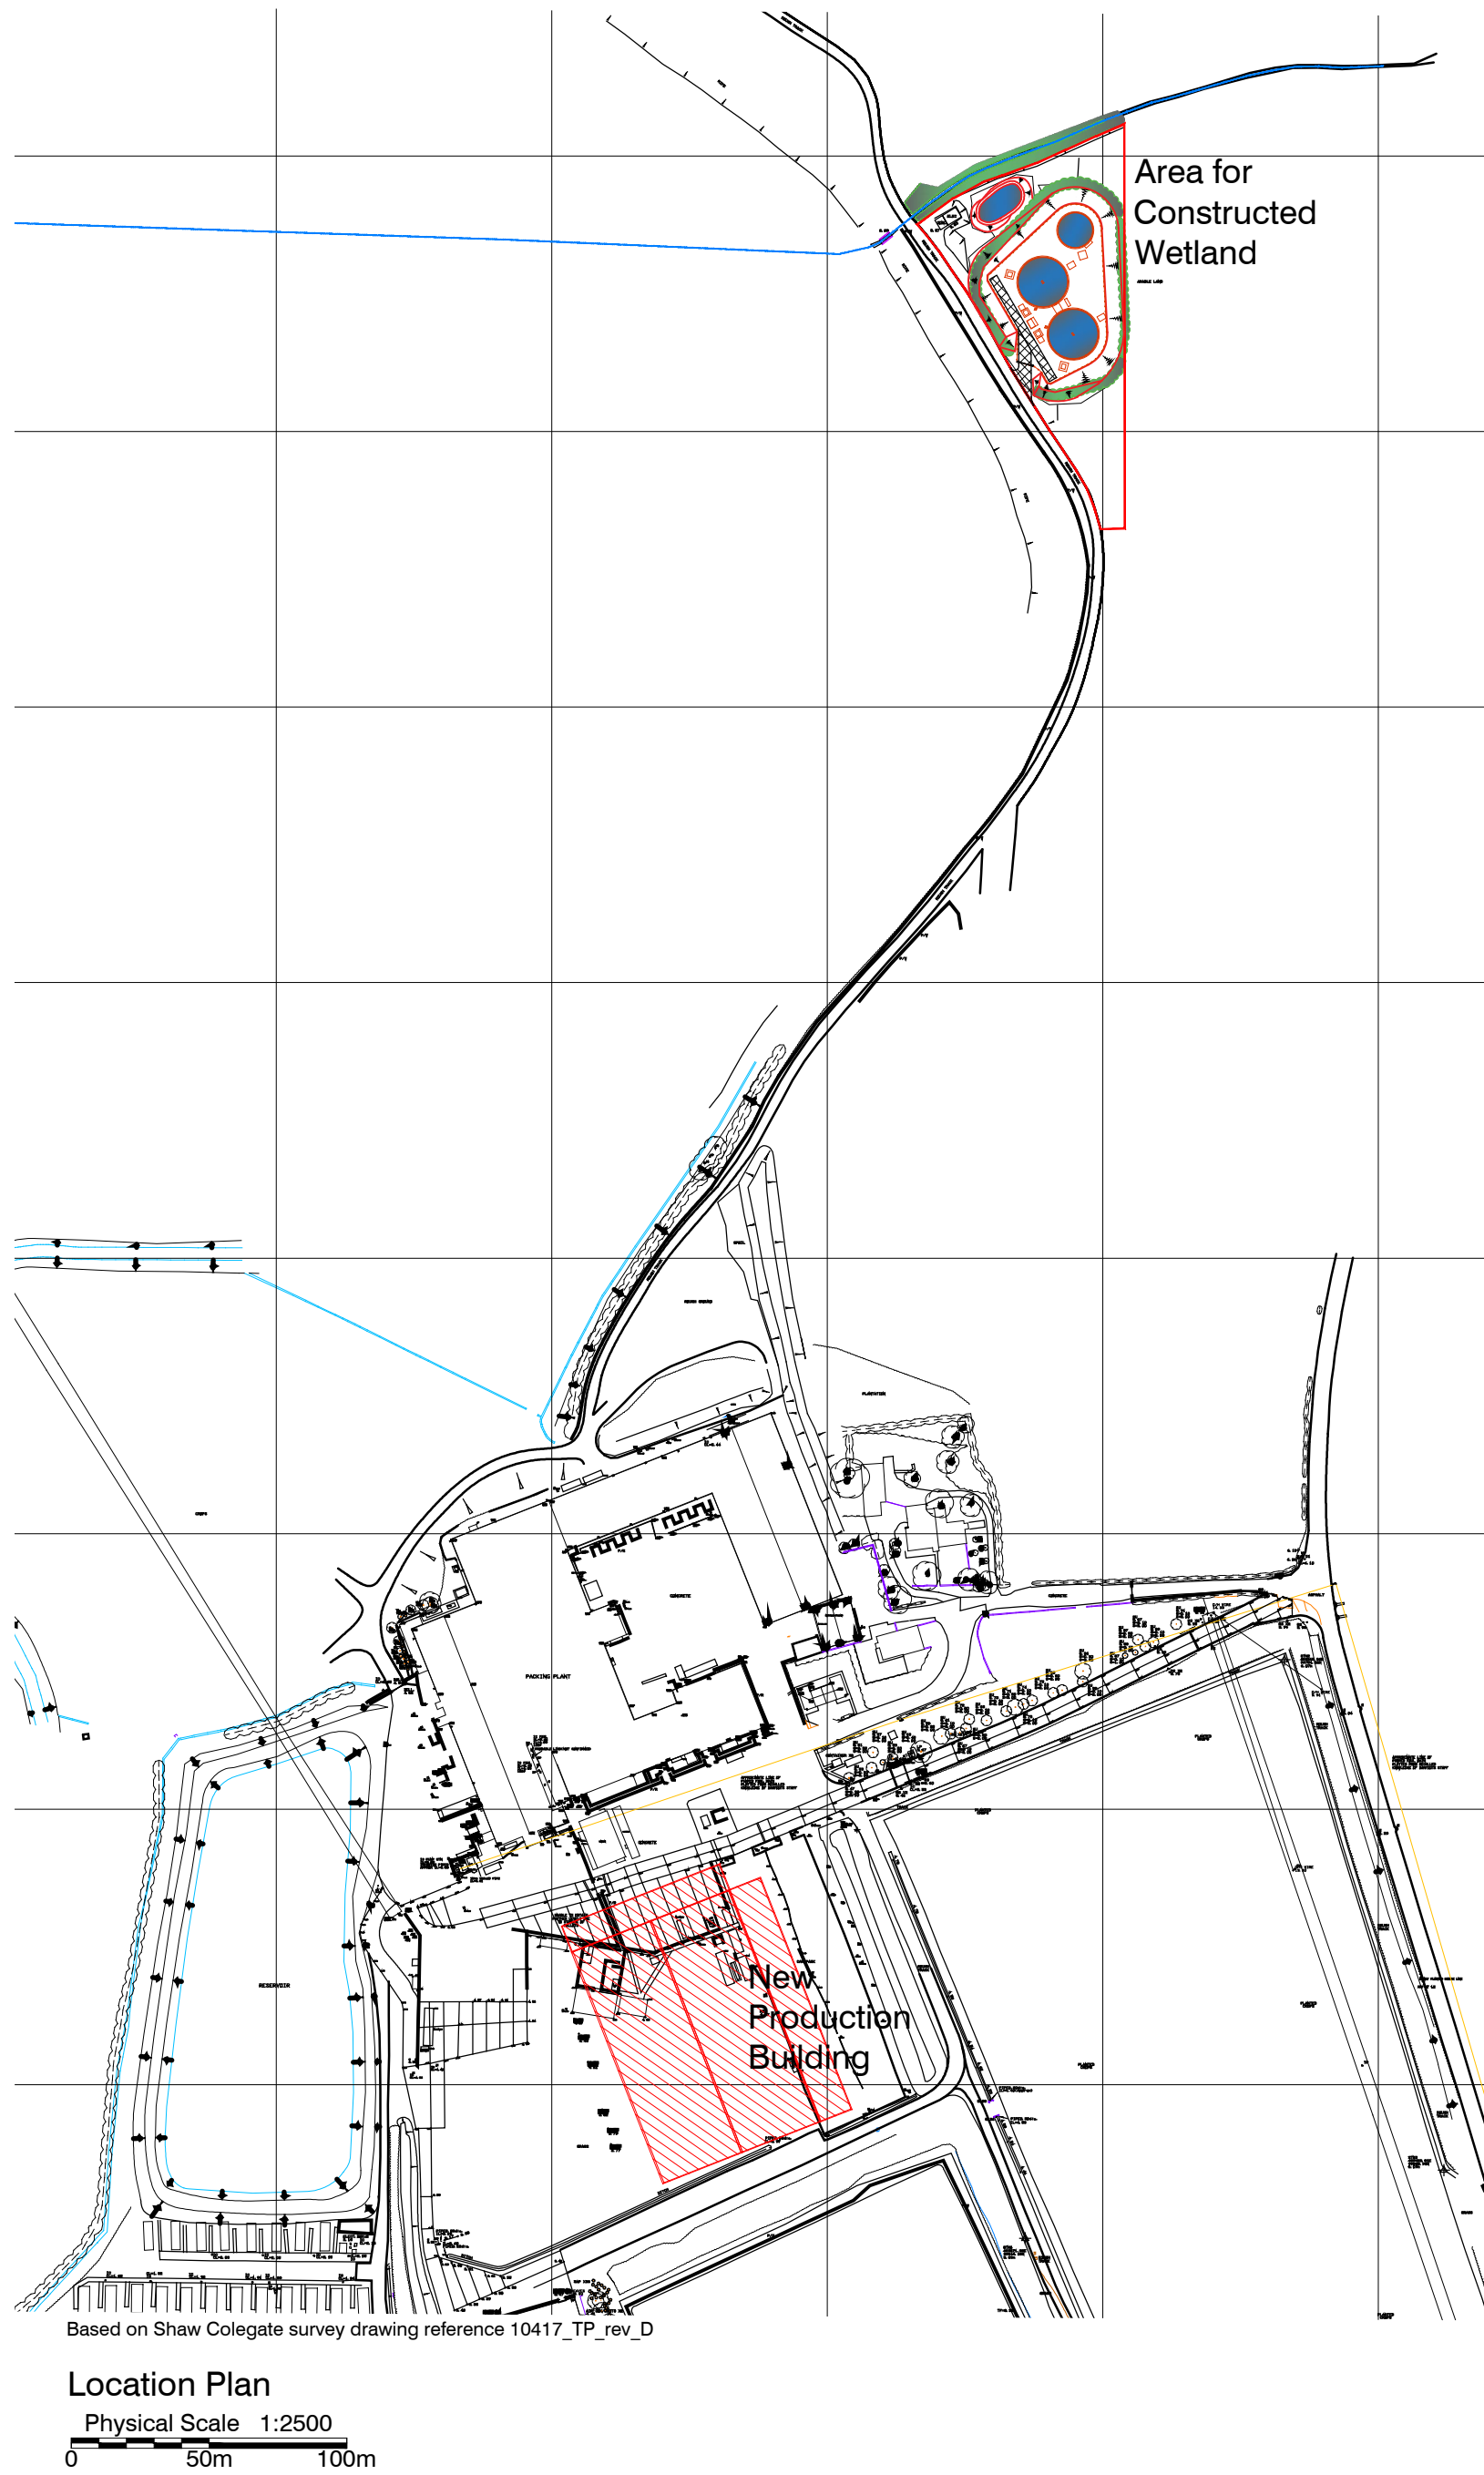


NOTES:
Dimensions to be checked on site before commencing work.
any discrepancies shall be reported to Curtis Leeves Technical Ltd immediately.
Do not scale from these drawings except for planning purposes.
Use figured dimensions only.
Where applicable this drawing is to be read in conjunction with other consultant drawings.
This drawing is the copyright of Curtis Leeves Technical Ltd and may not be copied, altered or reproduced in any way, or passed to a third party, without written authority.

- FINISHES:
1. Exposed face of tank walls, plant enclosures etc Green Grey RAL 150 40 10 matt finish.
 2. Inspection gantry galvanised steel.
 3. Maintenance access road crushed, rolled stone to match existing farm track.
 4. Regraded ground within site to be grass seeded.
 5. Perimeter planting to be native trees and shrubs.

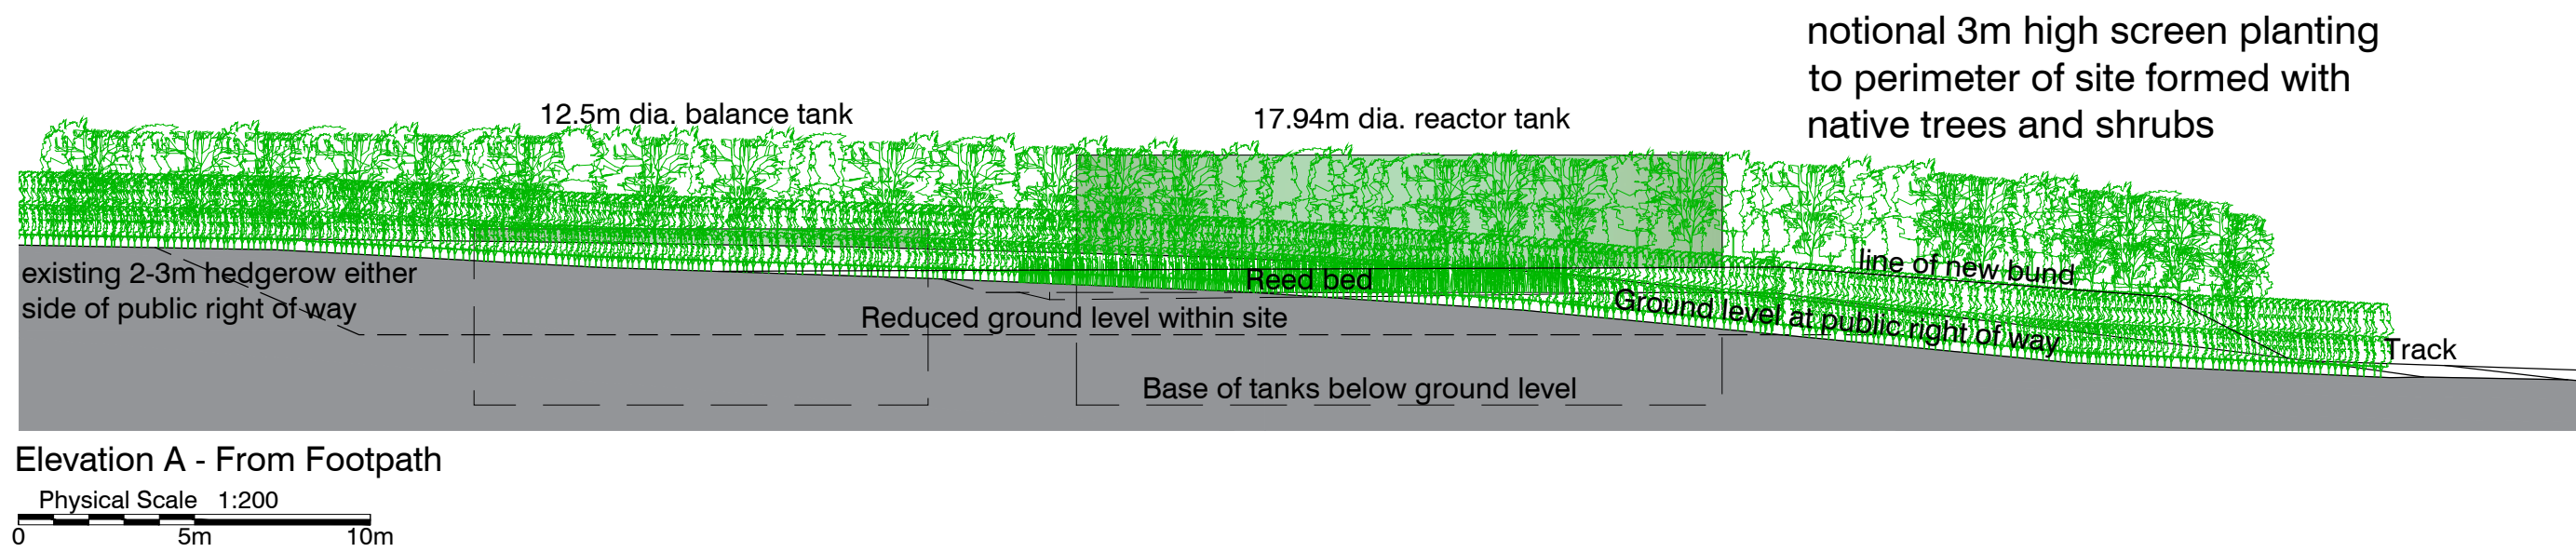

07	Comments incorporated.	26.03.18
06	Comments incorporated.	09.03.18
05	Comments incorporated.	08.03.18
04	Comments incorporated.	06.02.18
03	Elevations added.	01.02.18
02	Reedbed indicated	25/09/17
01	Issued for Comment	25/09/17

rev	description	date
COMMENT		



CURTIS LEEVES TECHNICAL LTD
01243 378070 | mail@cltechnical.co.uk

client	BARFOOTS OF BOTLEY LTD.		
project	Proposed Production Facility Setter Farm		
title	Constructed Wetland Draft Layout		
date	scale @ A1	drawn	chkd
Sep. 2017	as shown	GBC	
project no.	drawing no.	rev	
1603	017	07	