




Facing brickwork to match existing

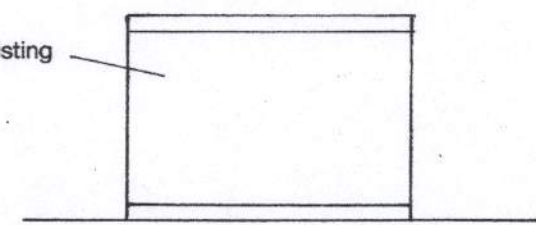

south

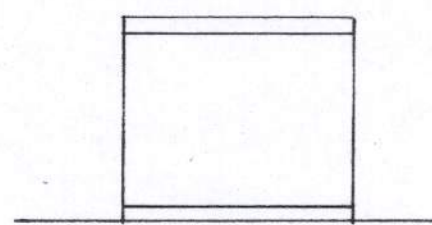


east


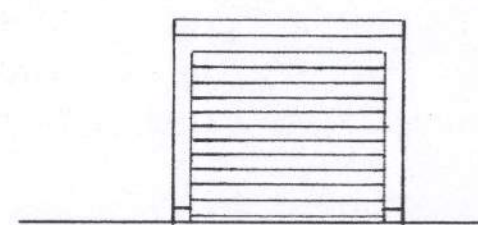


west

1 : 100

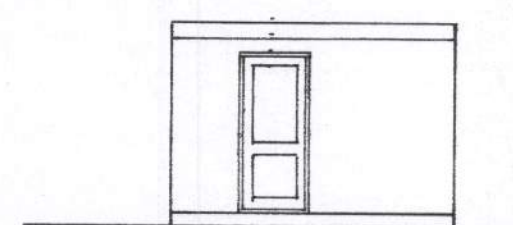

north

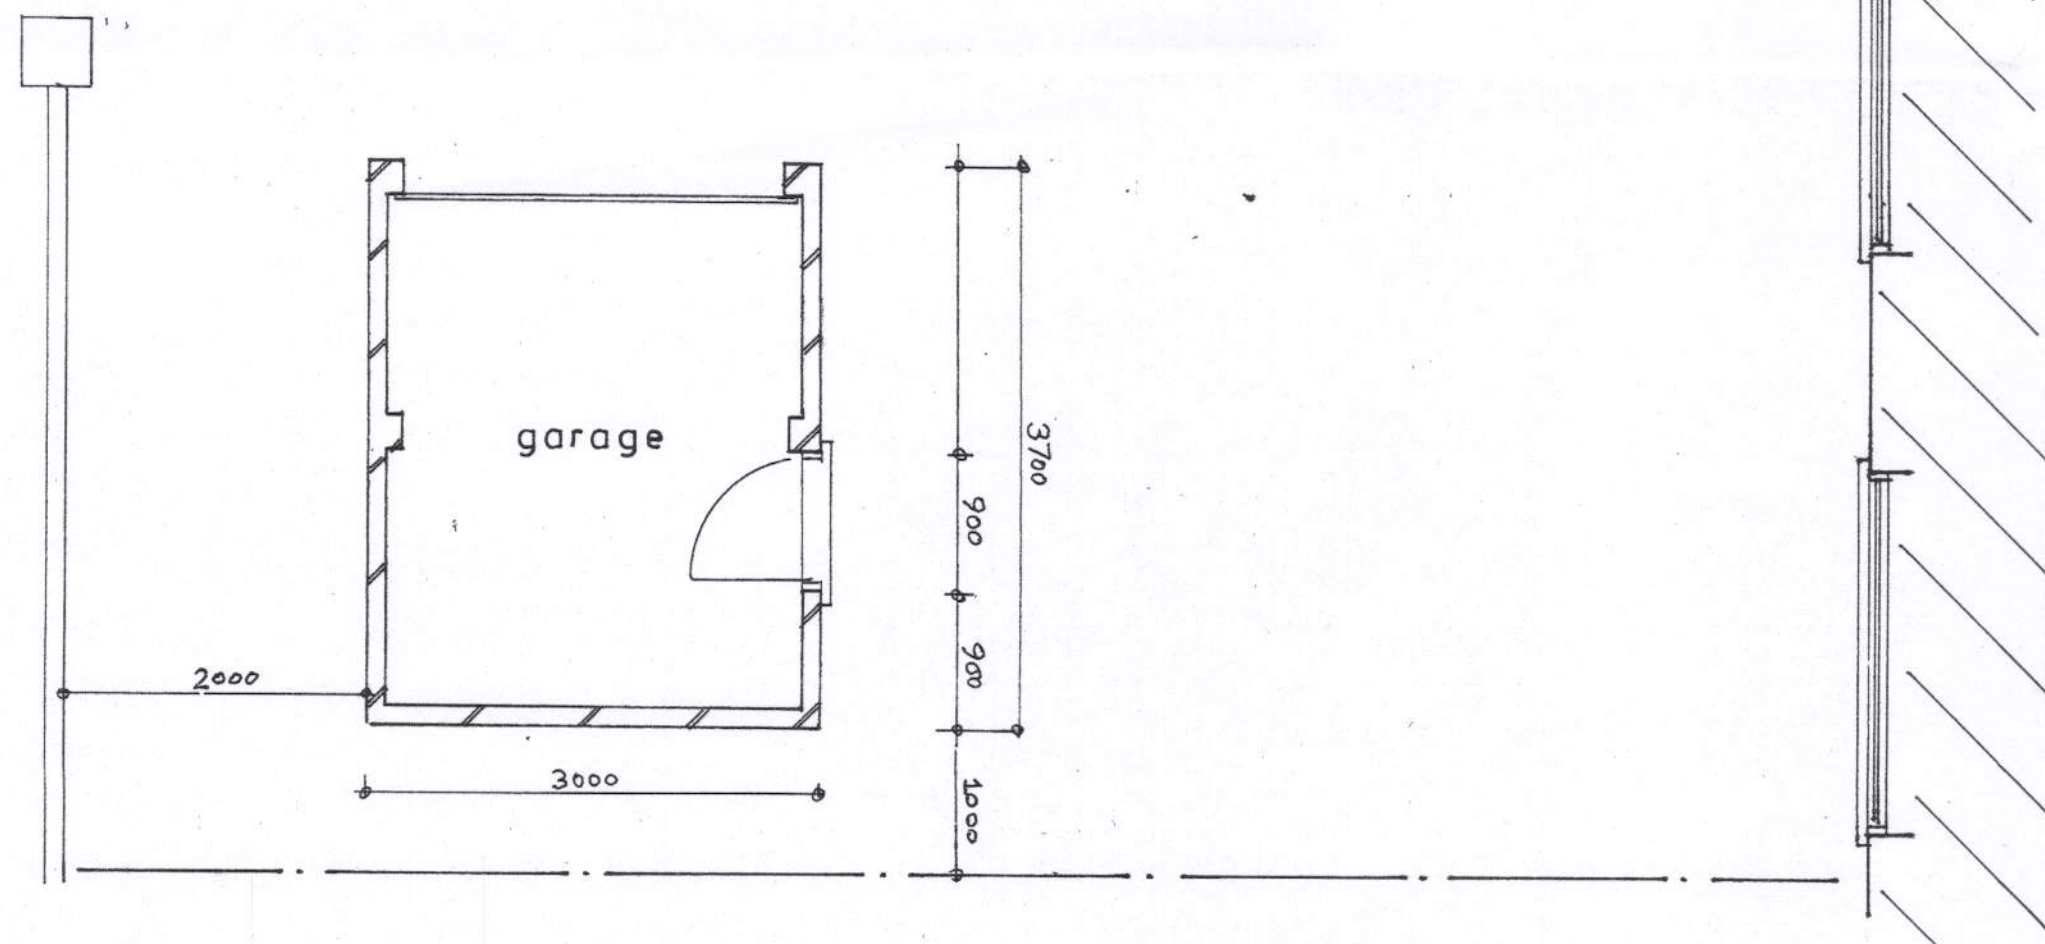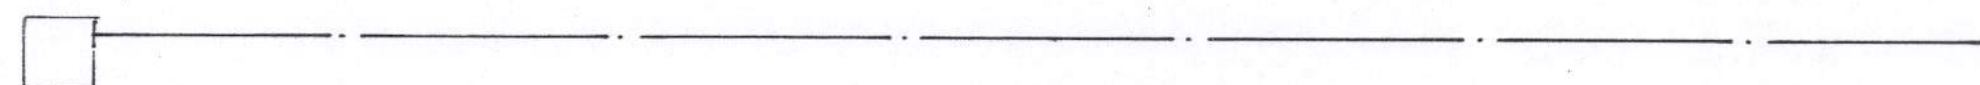


Plan

1 : 50

Proposed

PROPOSED DETACHED GARAGE AT 7, DRIFT ROAD, PAGHAM FOR MR.D.GREENWAY

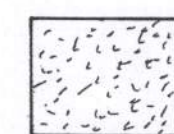

roof plan

1 : 200



location plan

1 : 1250



Ordnance Survey
Paper Map Copying
Licence No.
100056538

block plan

1 : 500

sheet 1

of 1

Bryan Butcher
Rainbow Cottage
Nyetimber Lane
Bognor Regis PO21 3JX
01243 266871
07973 233442
bryan.butcher@btinternet.com
www.bryanbutcher.com