


## 7 Barons Mead Block Plan

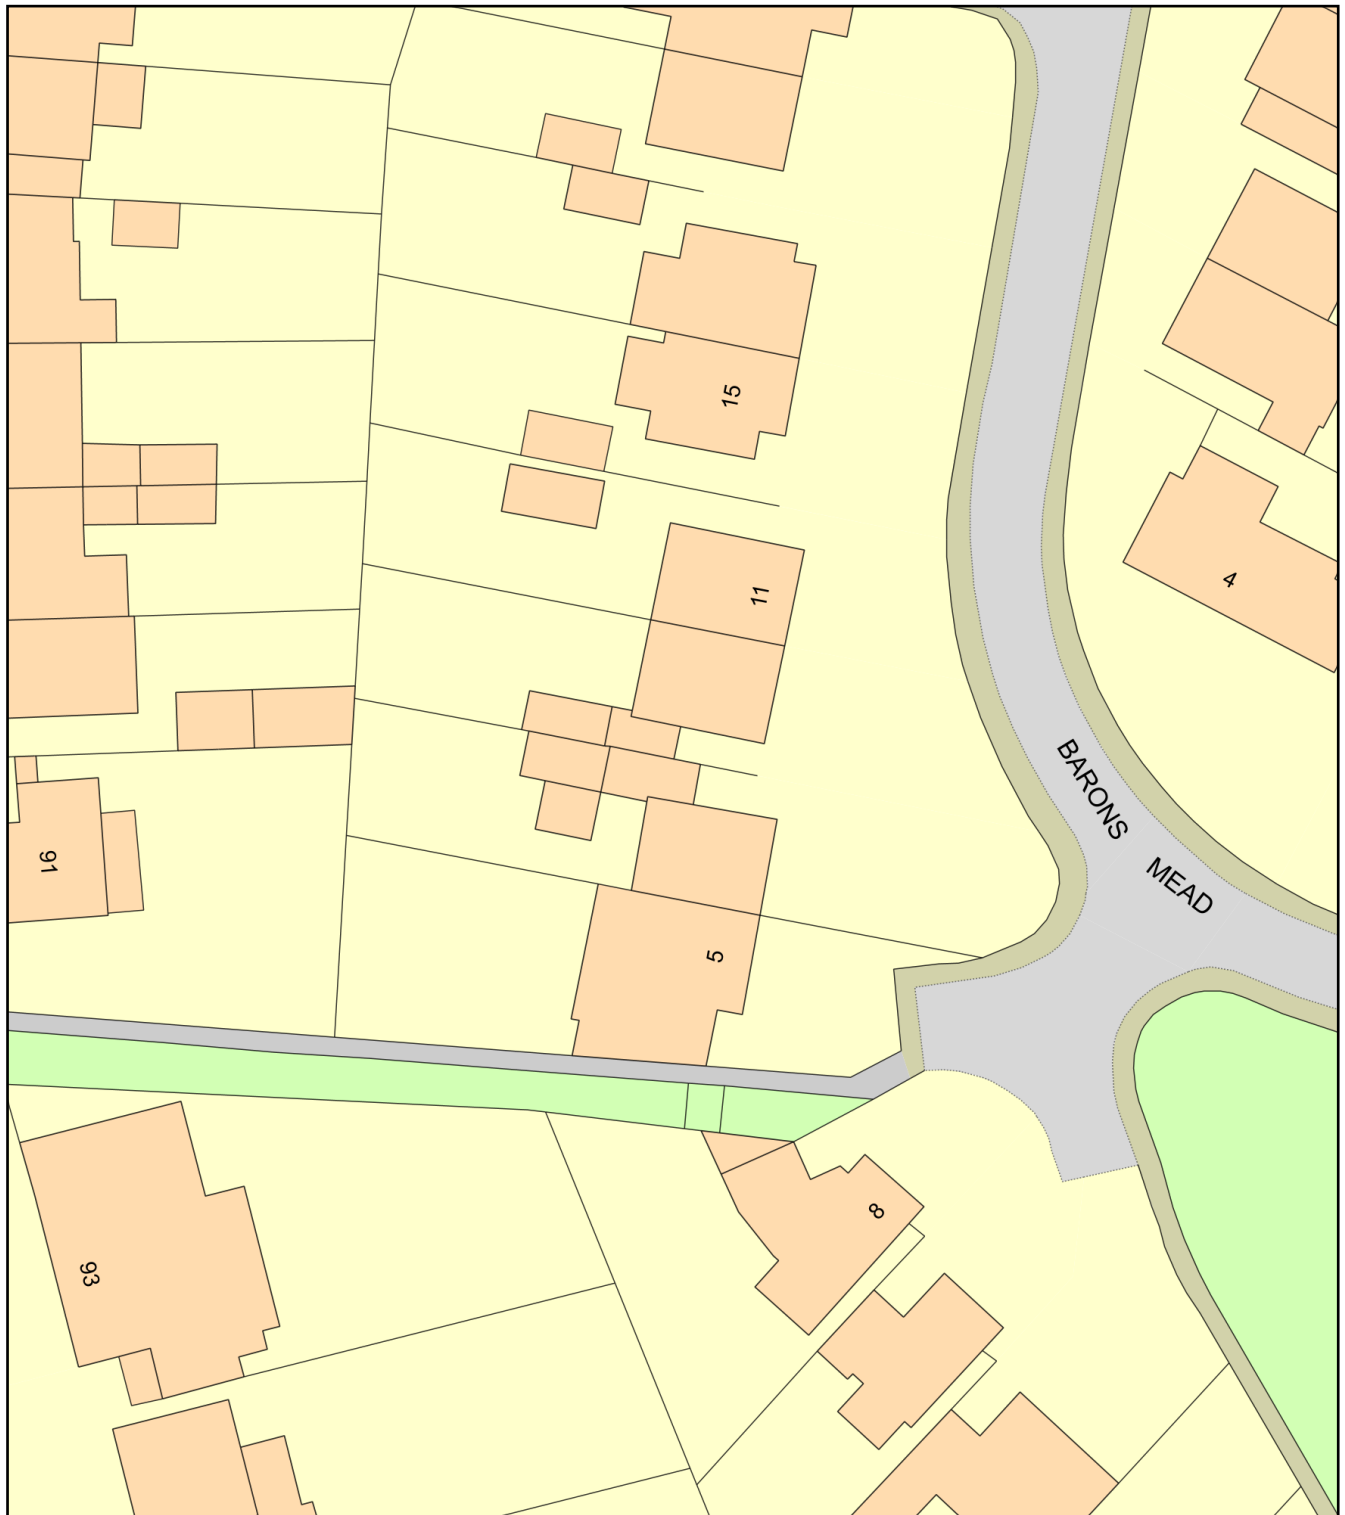

0 20  
Metres



Plan Produced for: MR D Rowlinson

Date Produced: 05 May 2020

Plan Reference Number: TQRQM20126161801773

Scale: 1:500 @ A4