


7 BARONS MEAD PUGHAM FOR MR D ROWLINSON
 PROPOSED REAR AND SIDE EXTENSION TO:

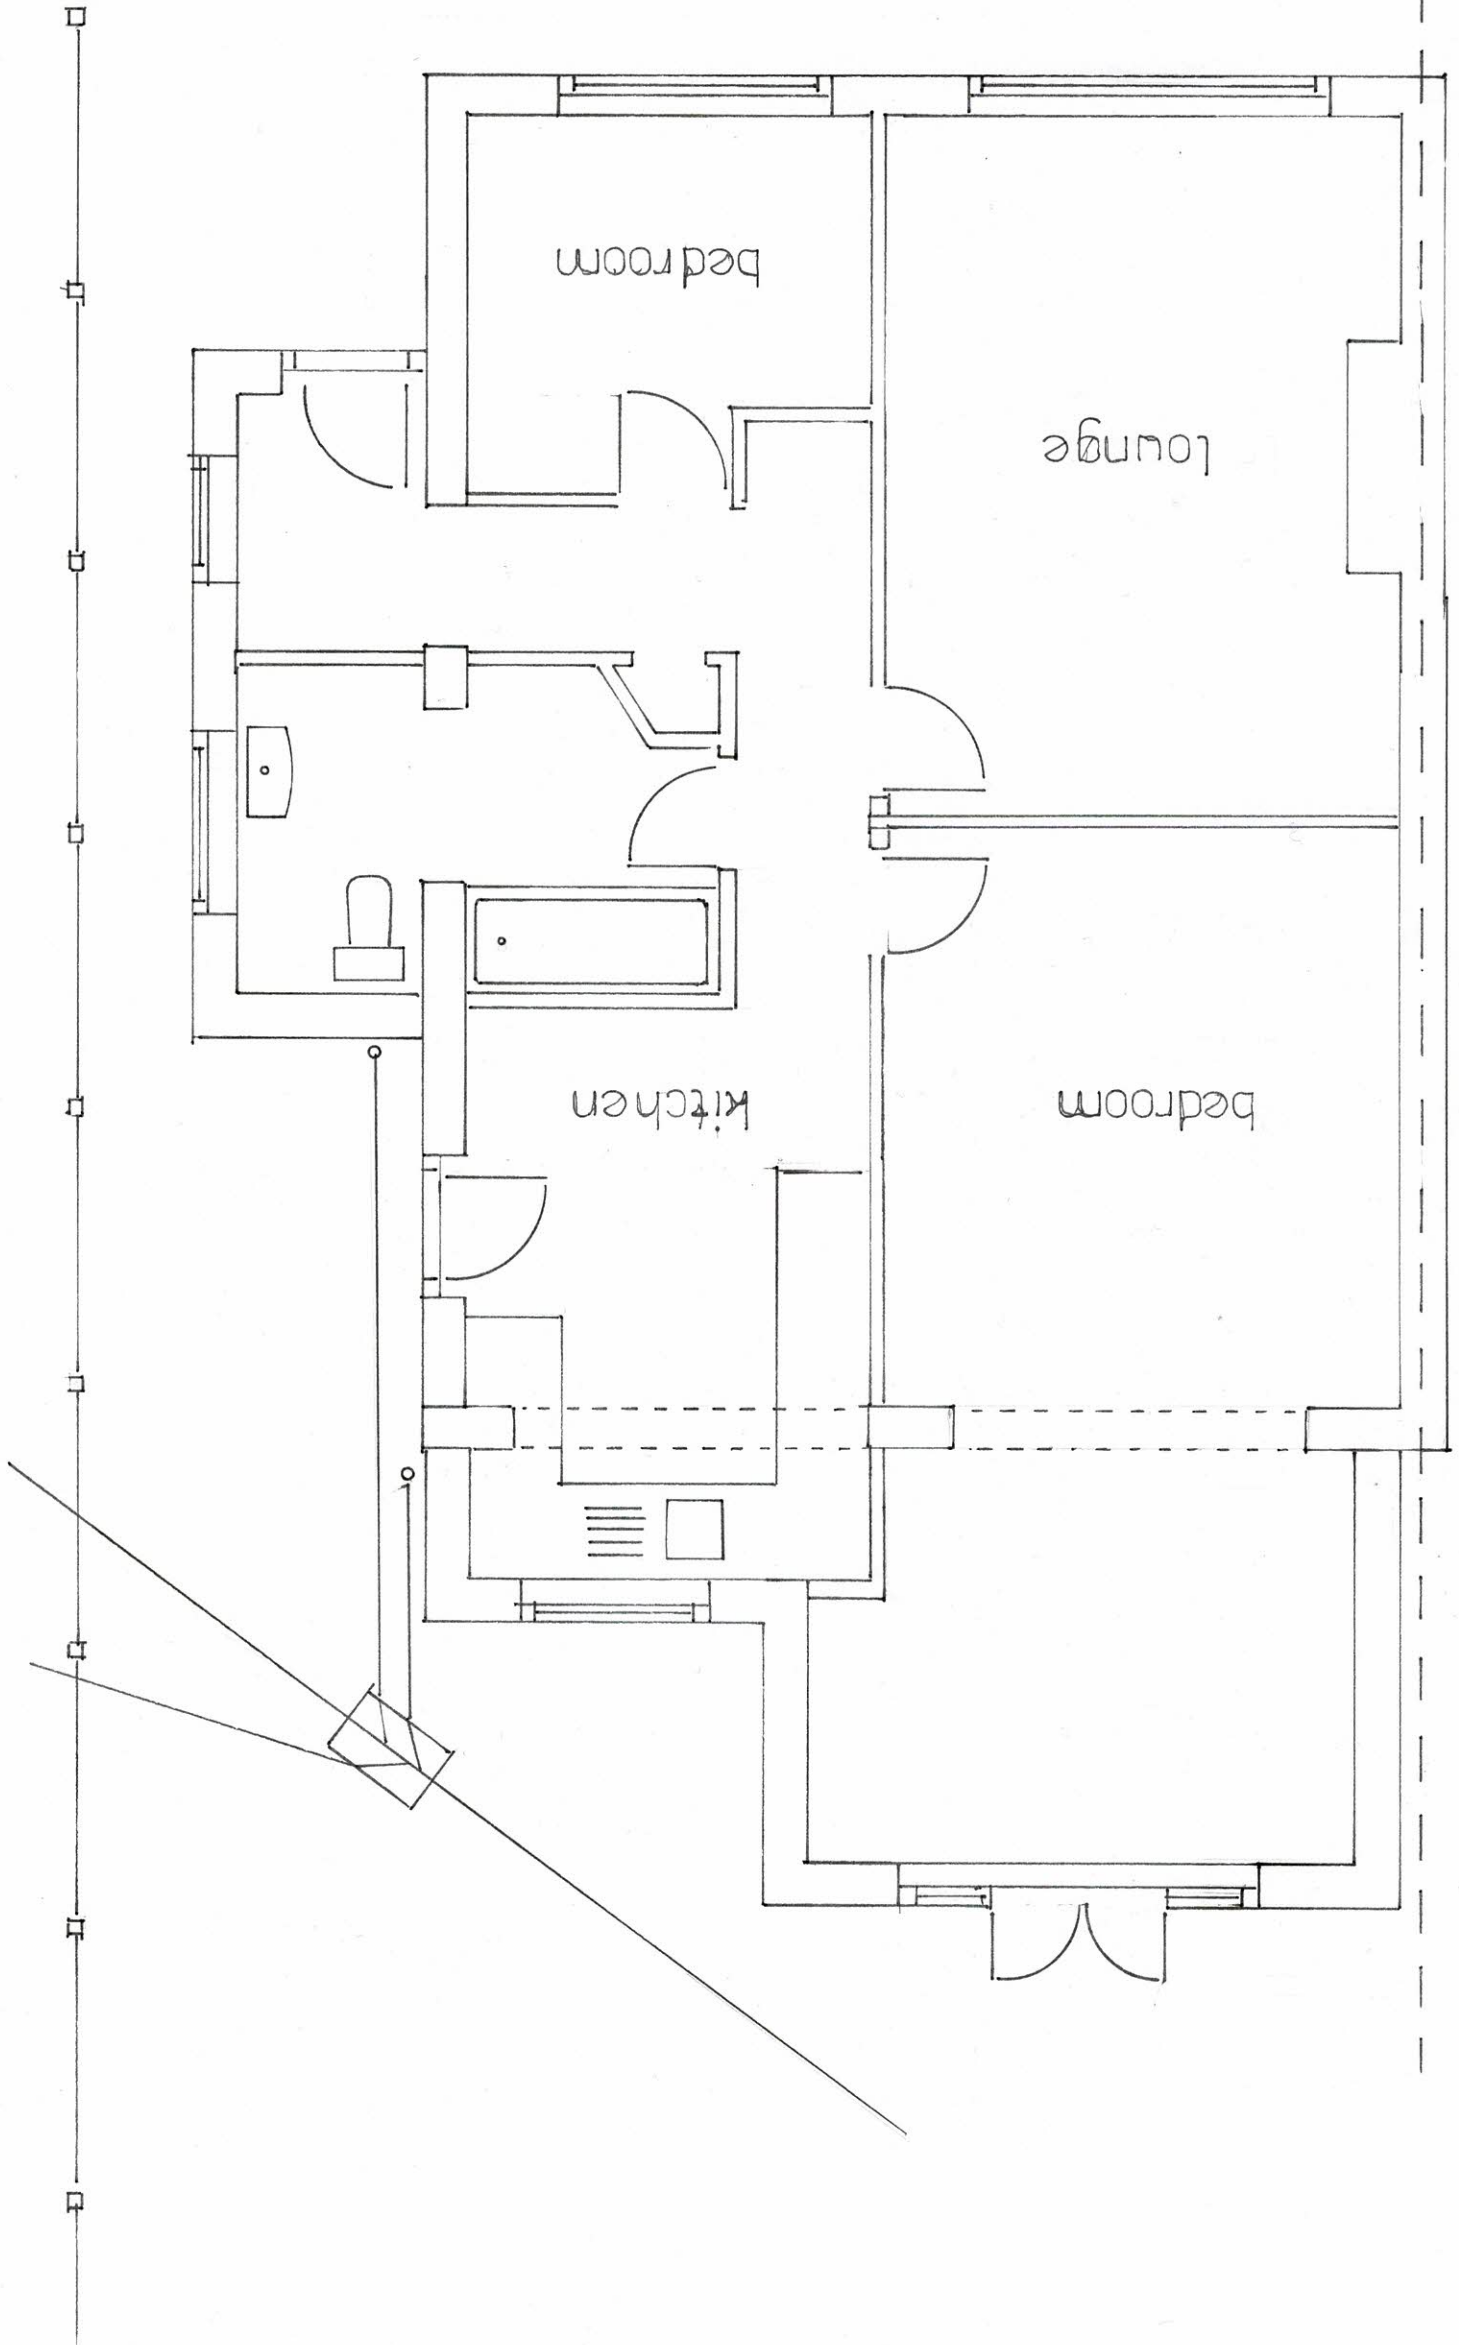

REVISED GROUND FLOOR PLAN 1:50