



SCALE 1:100

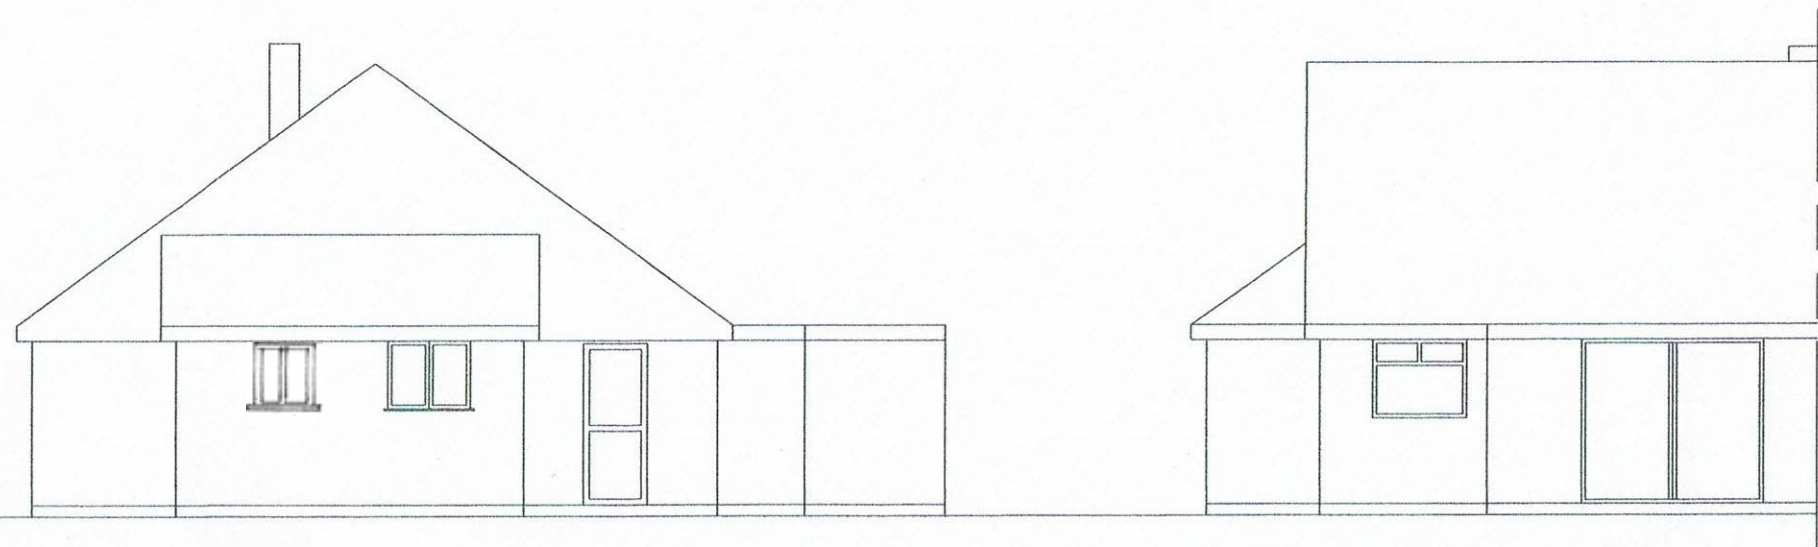


NORTH

WEST

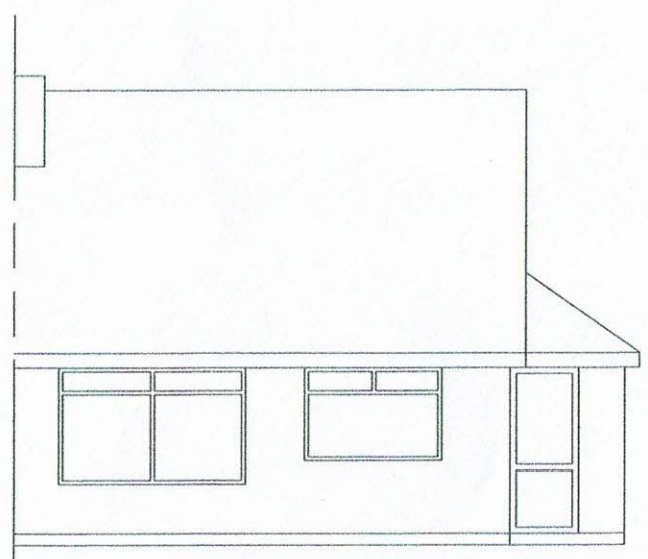


EAST

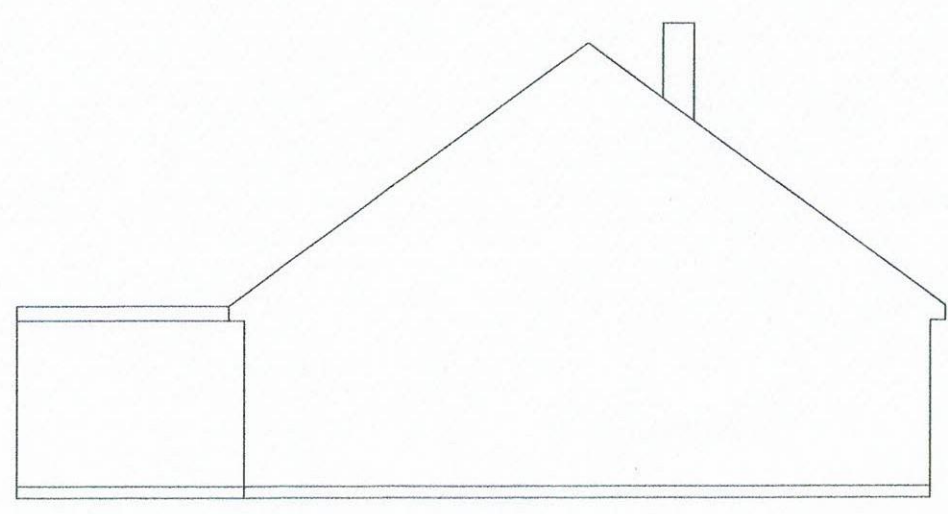

SOUTH

PROPOSED ELEVATIONS

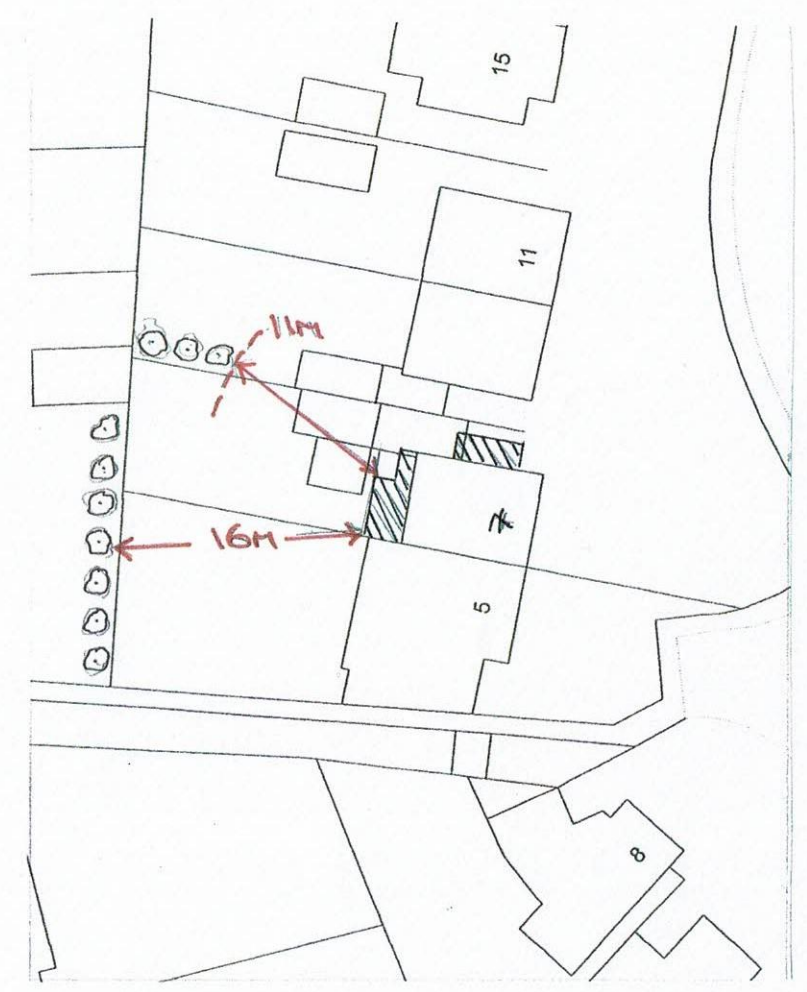

block plan 1:500

MR.D.ROWINSON
7 BARONS MEAD
PARHAM, PO21 4SF
DATE : JUNE 2020