


OS MasterMap 1250/2500/10000 scale
 Monday, November 23, 2020, ID: CM-00918826
www.centremapslive.co.uk

1:500 scale print at A4, Centre: 488710 E, 97357 N

©Crown Copyright Ordnance Survey. Licence no. 100019980

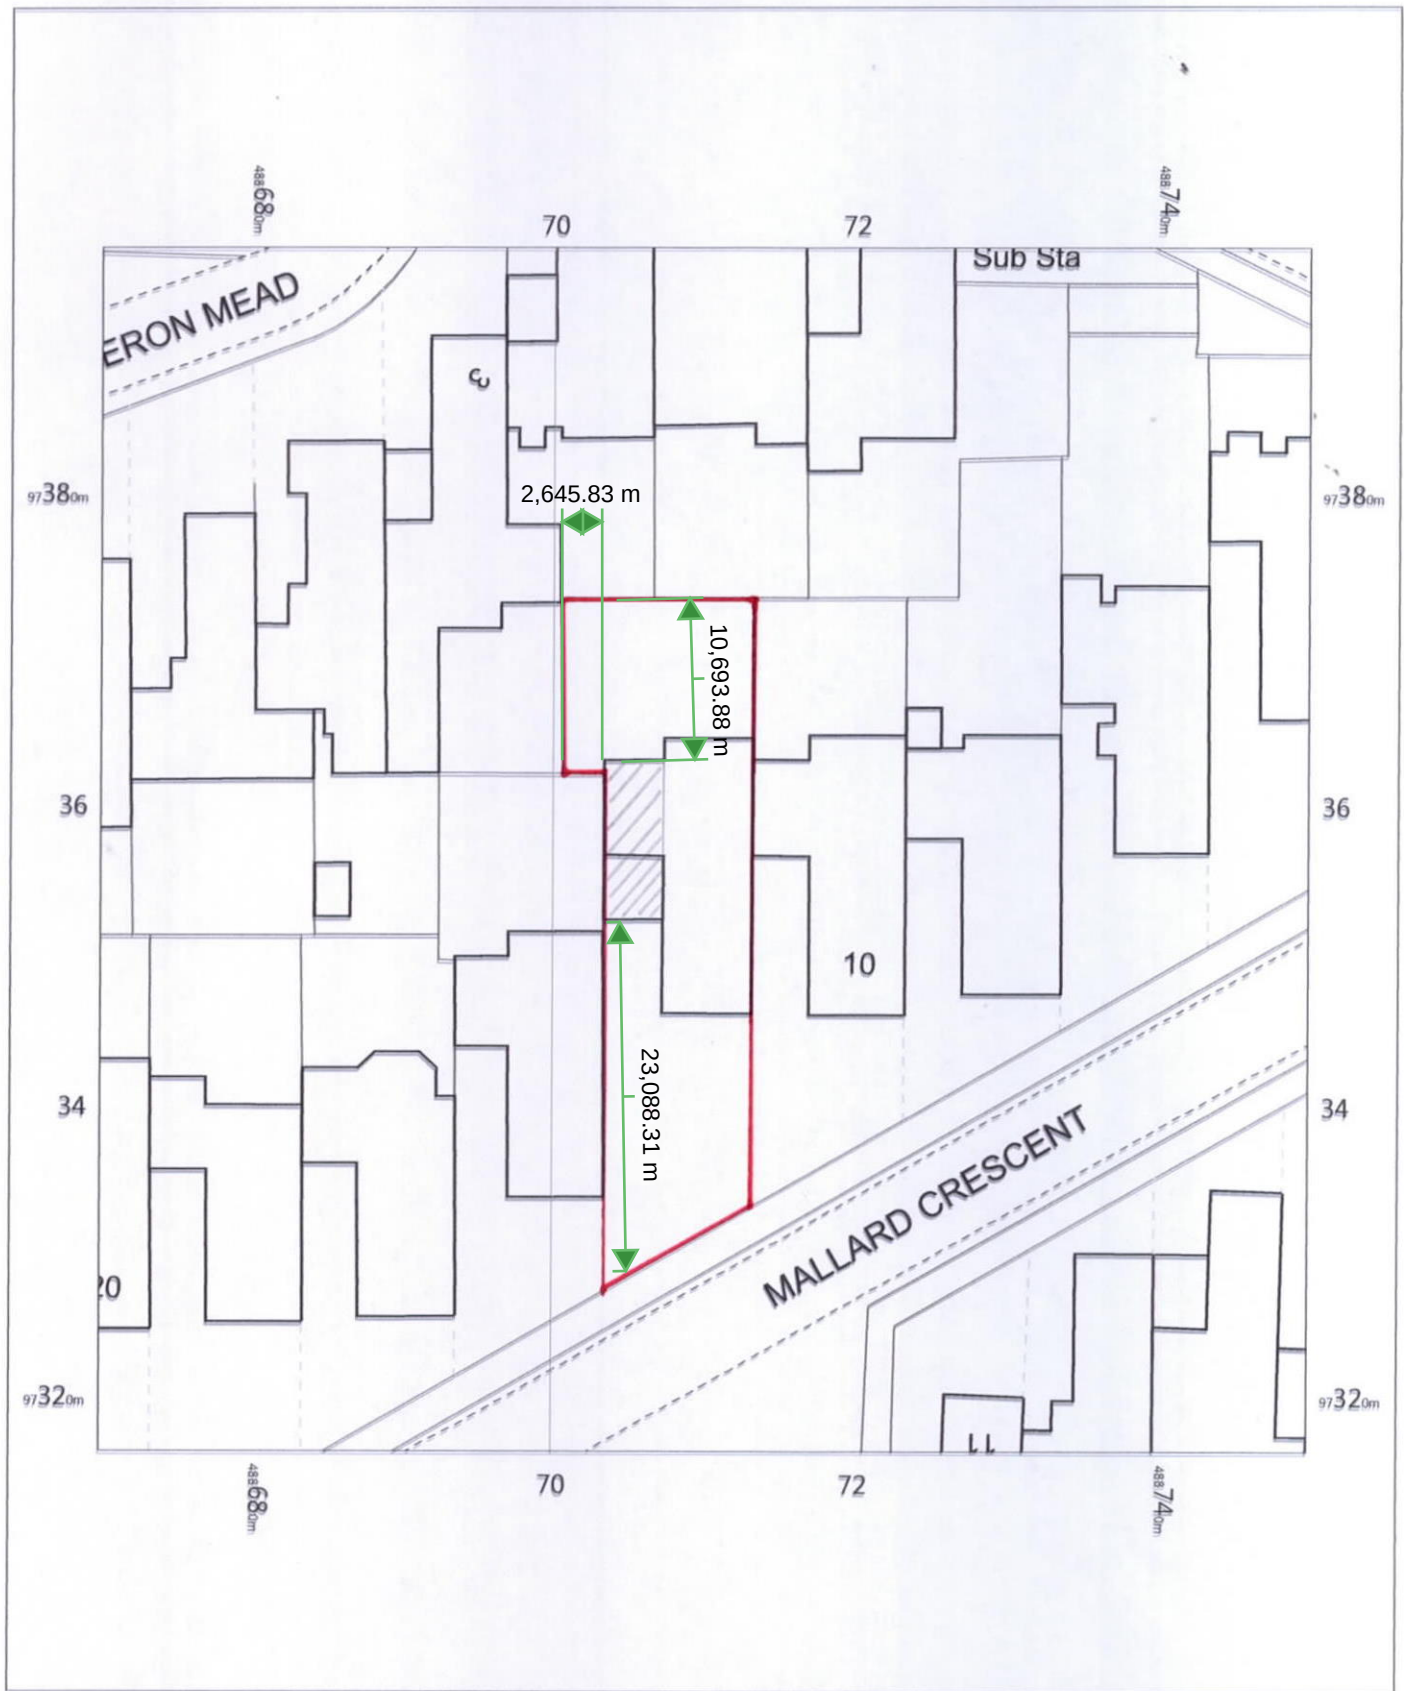