



SCALE 1-50


PROPOSED EXTENSION
8 PAYNE CLOSE PAGHAM.

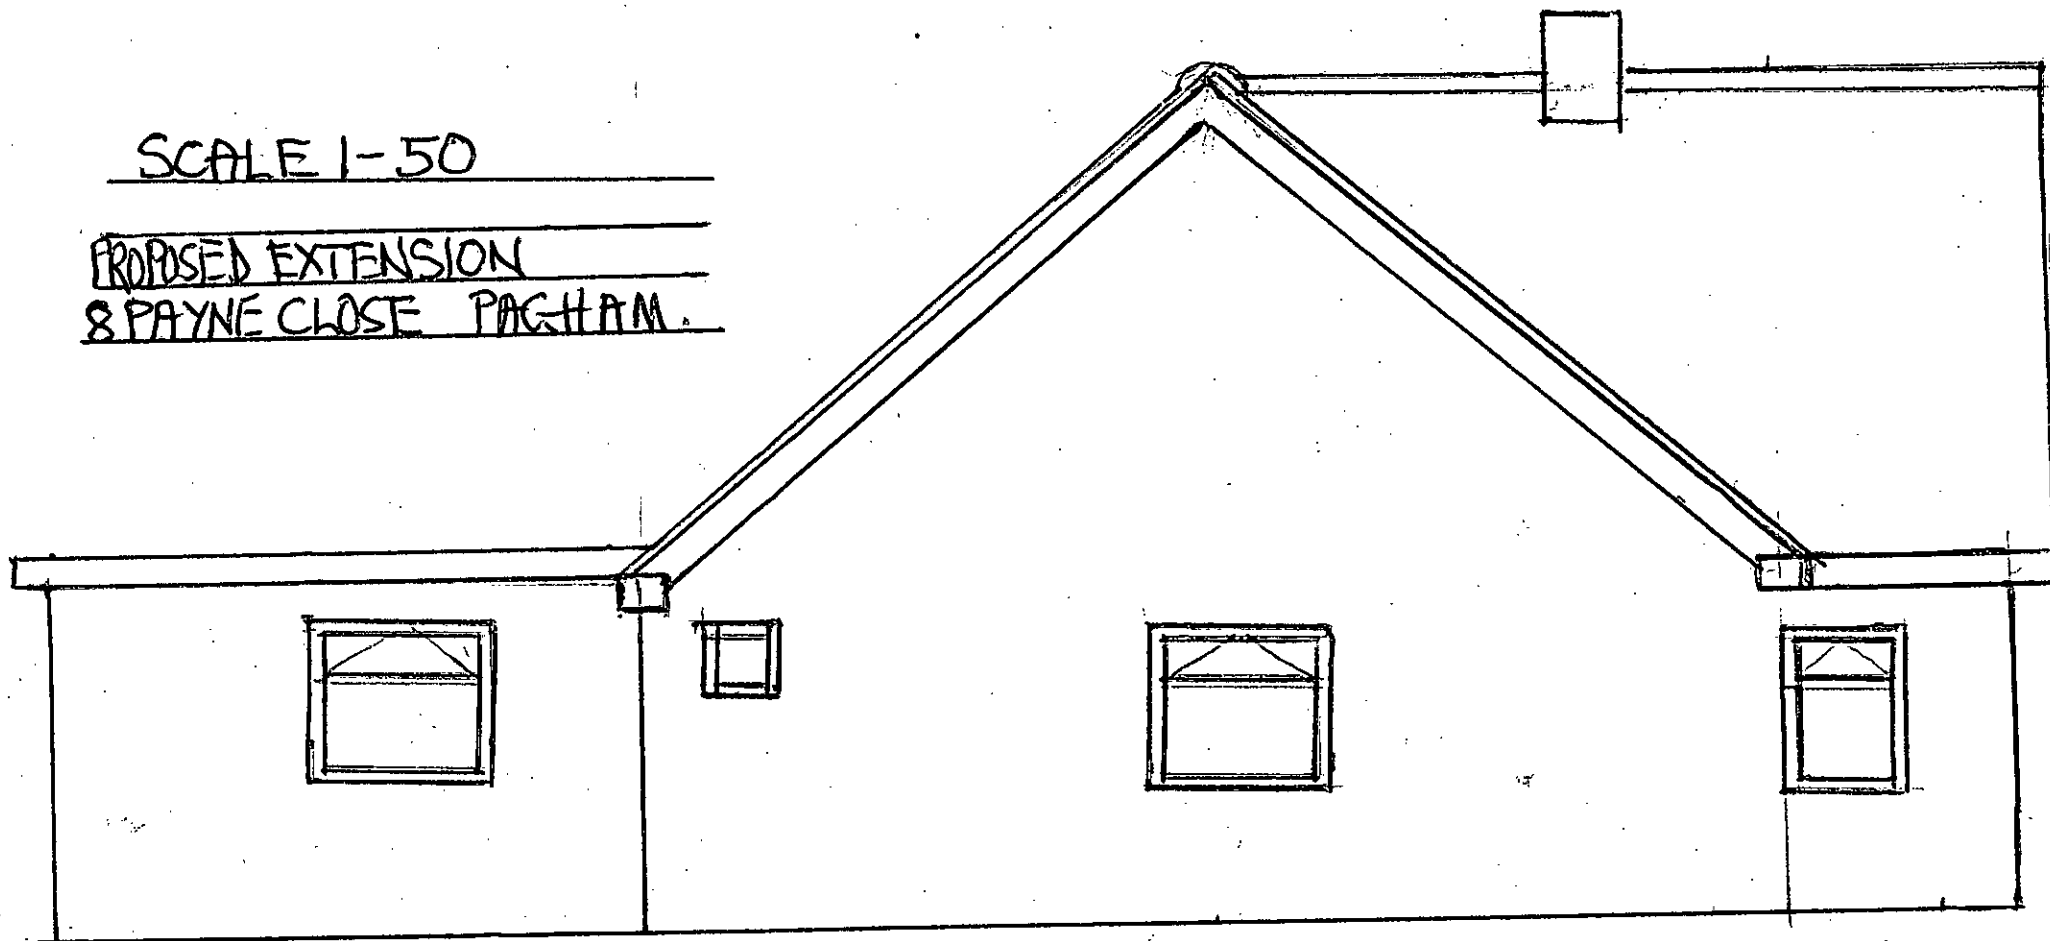

SOUTH ELEVATION

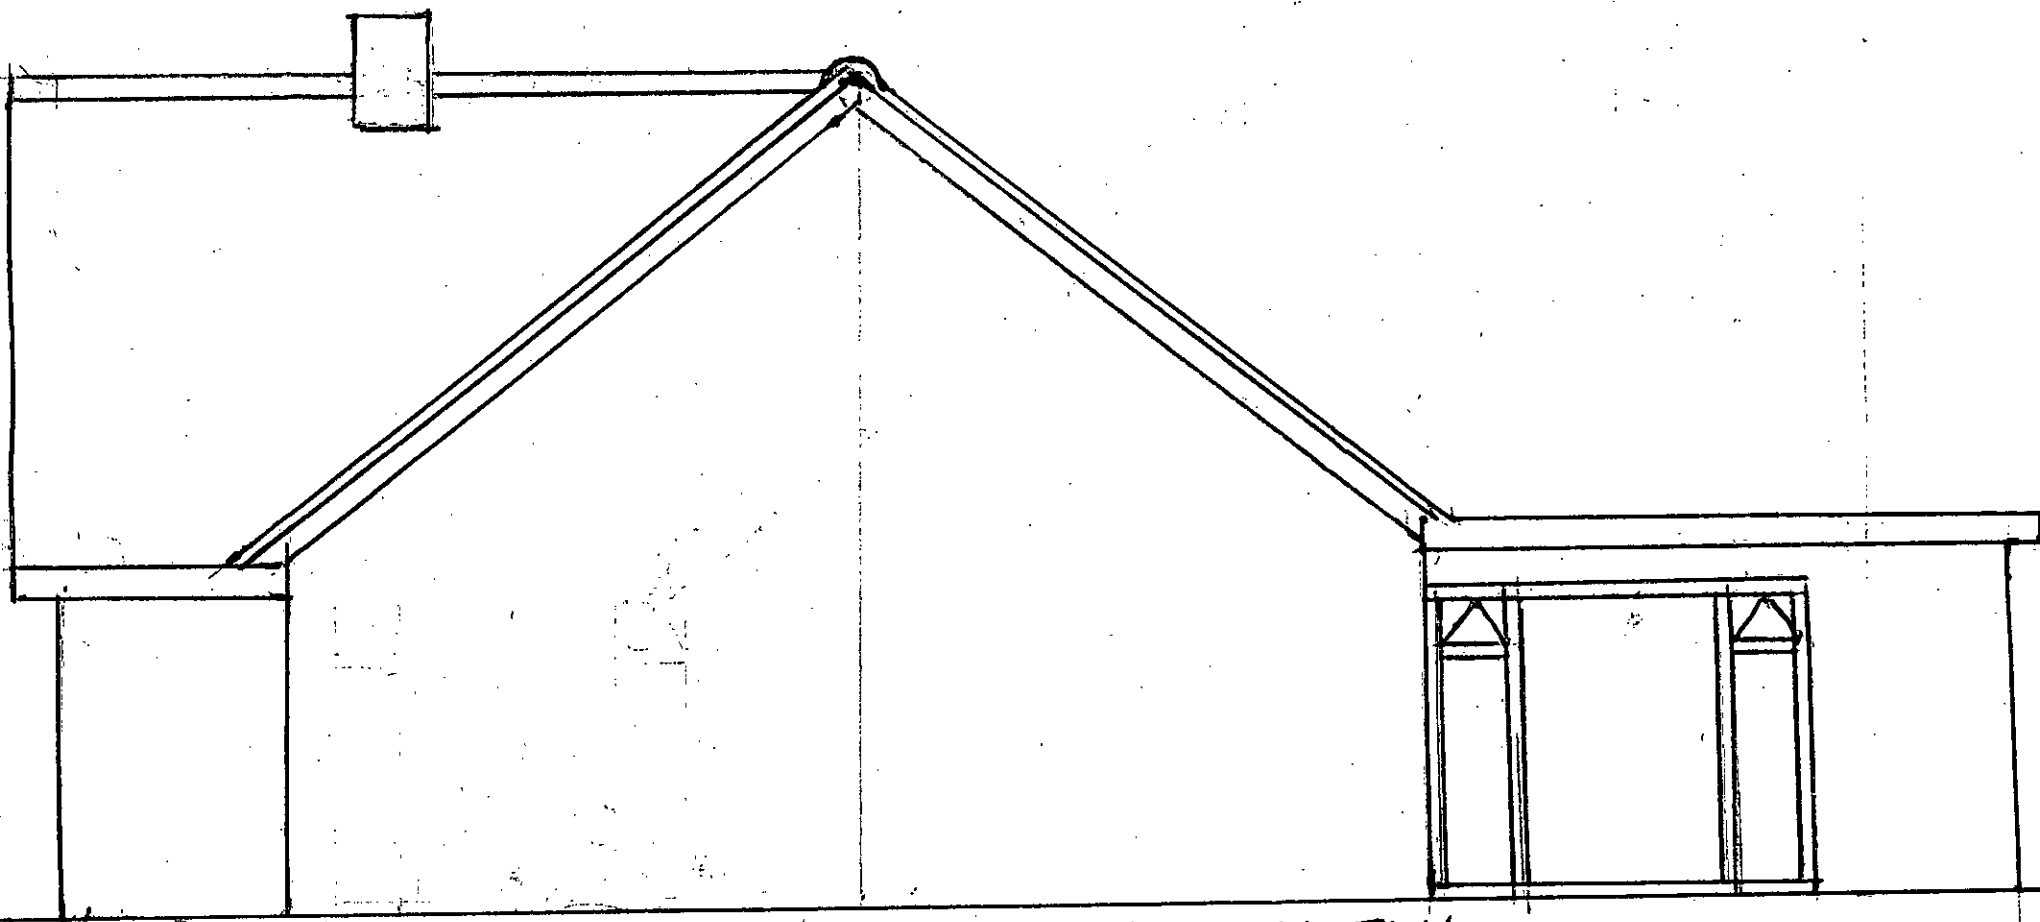

NORTH ELEVATION

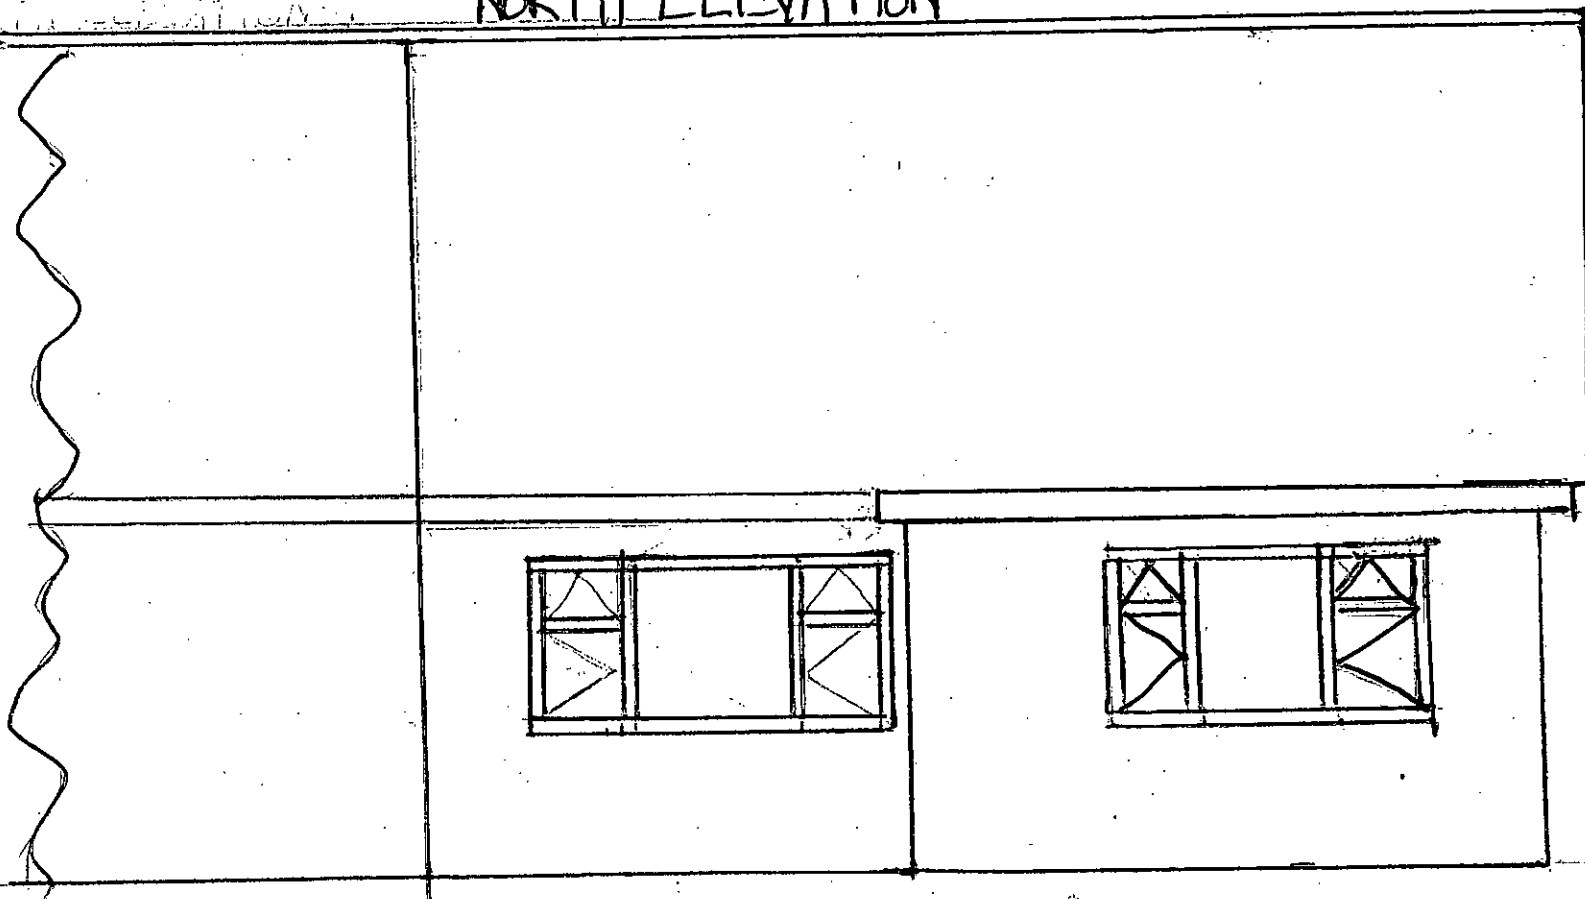

BOUNDARY

WEST ELEVATION