




MANOSS LEA DRAWD
WITH WORKS. APPROVED
UNDER P/47/19/HH
COMPLETED.

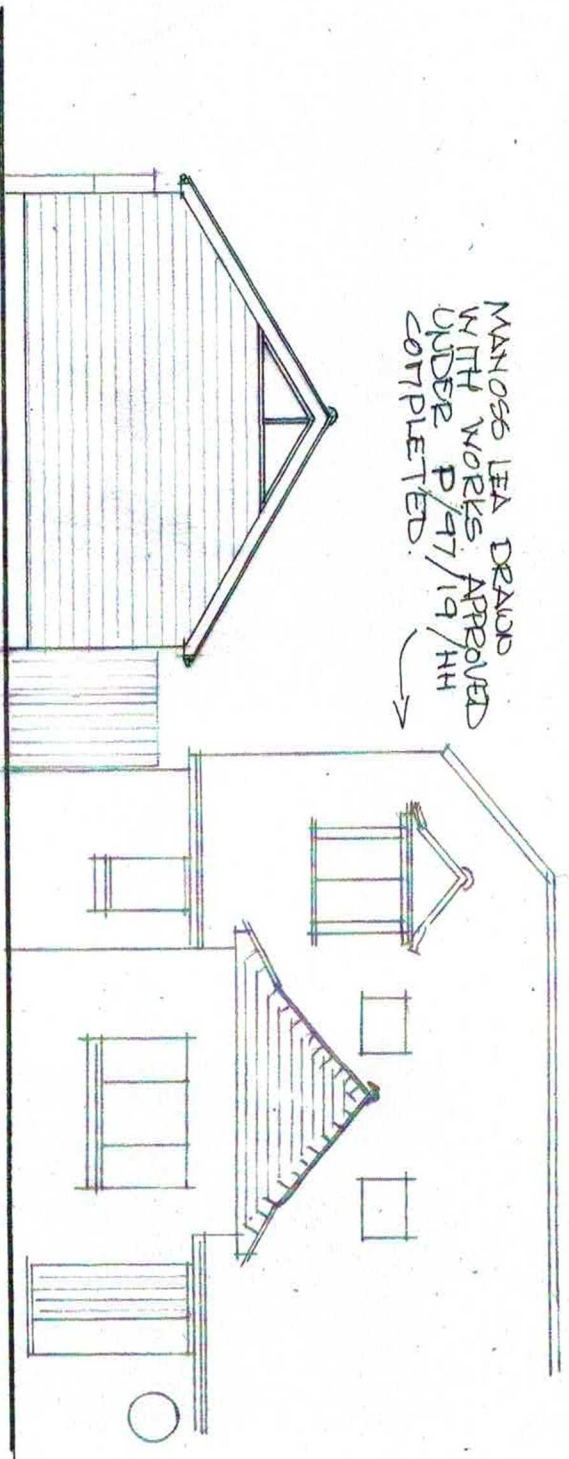


NORTH ELEVATION TO MANOR PARK 1-100

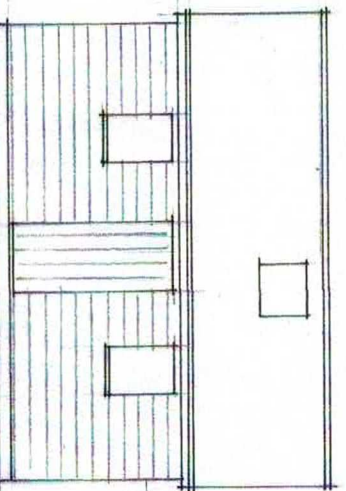



WEST ELEVATION 1-100

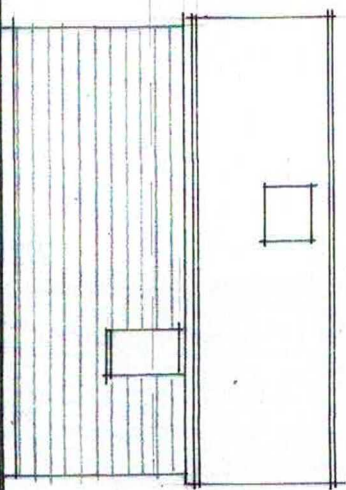

EAST ELEVATION 1-100.

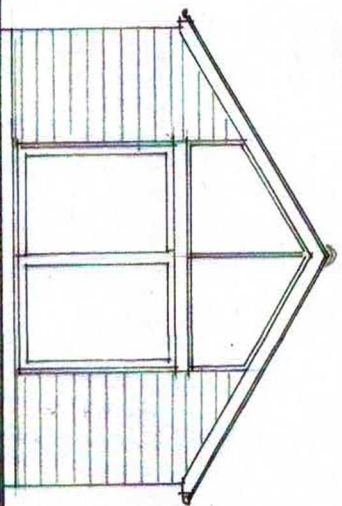

SOUTH ELEVATION 1-100

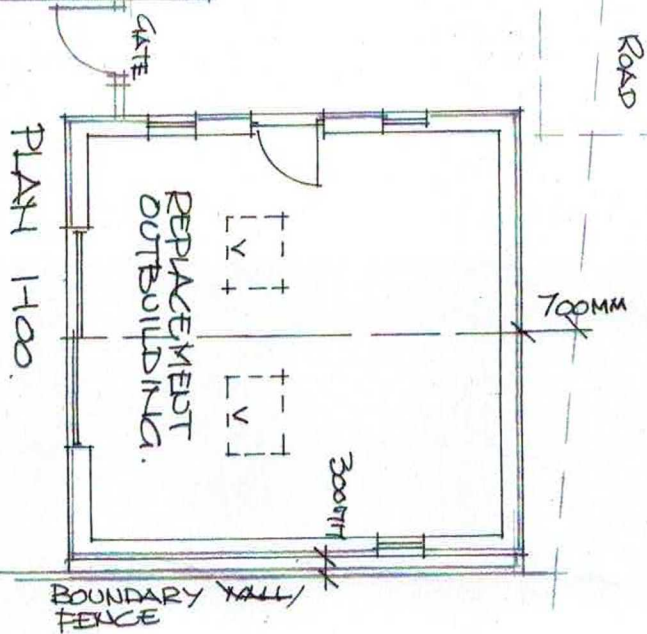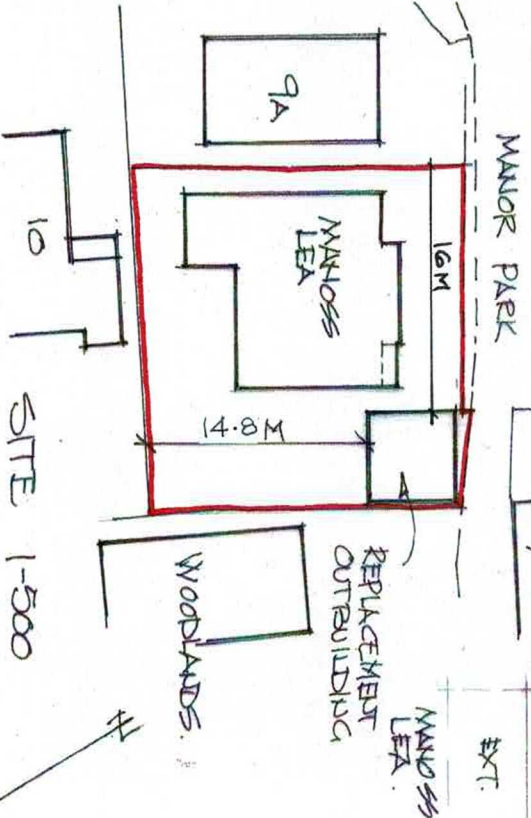

PROPOSED PLAN
PROPOSED ELEVATIONS
SITE PLAN

REPLACEMENT
OUTBUILDING

MANOSS LEA

MAY 2020 (A4) DEG 2A