




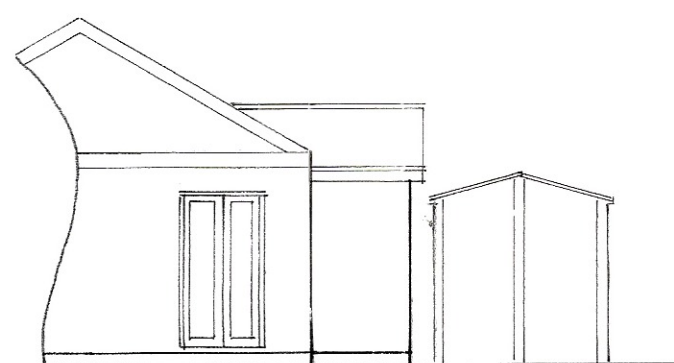

east

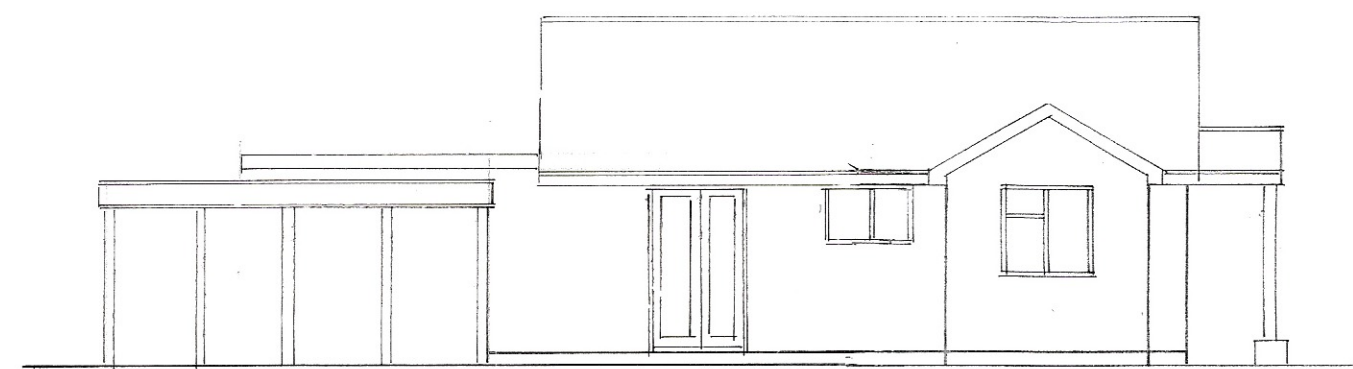


north

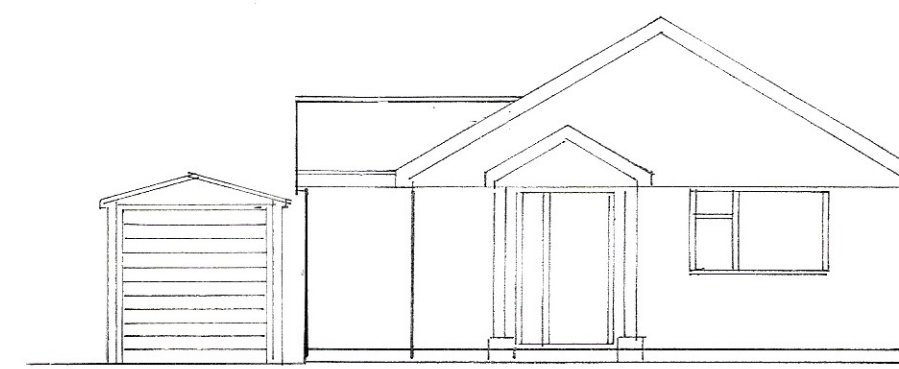


west

1 : 100

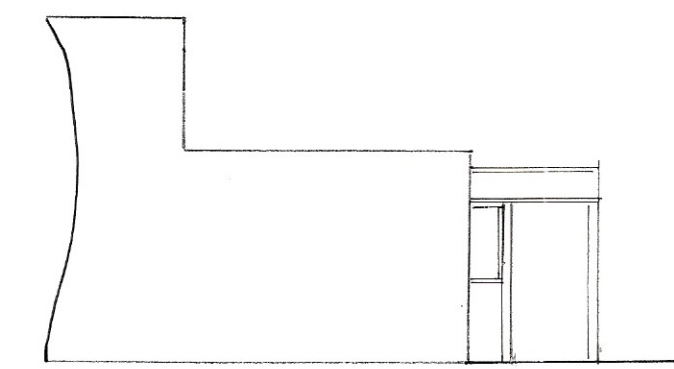


south

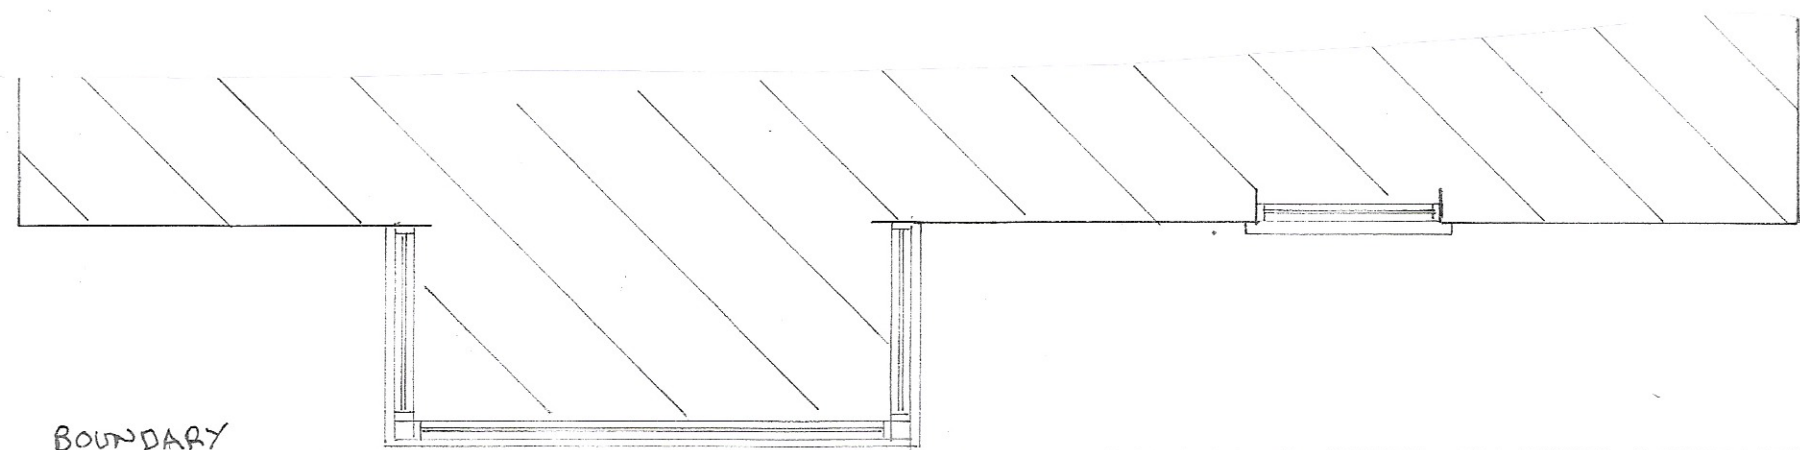


BOUNDARY

BOUNDARY

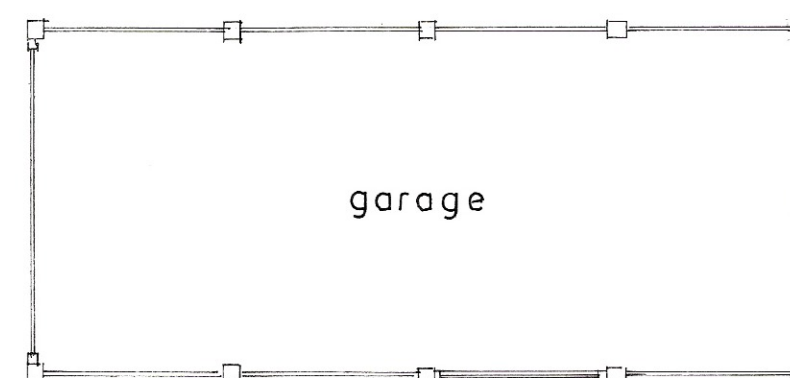


garage

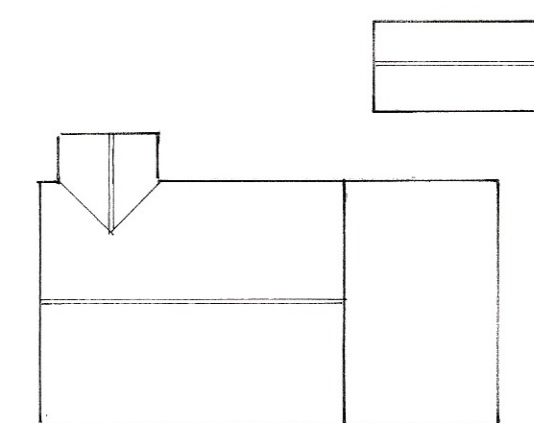


roof plan

1 : 200

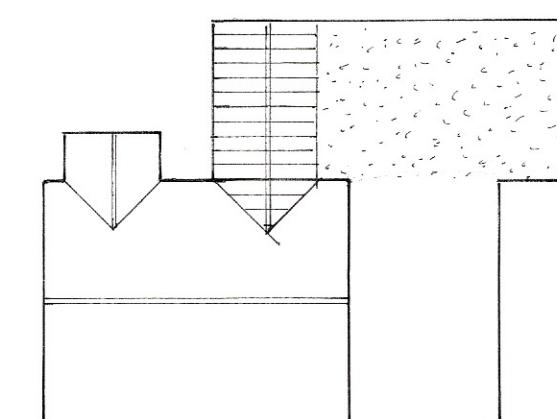

proposed roof plan

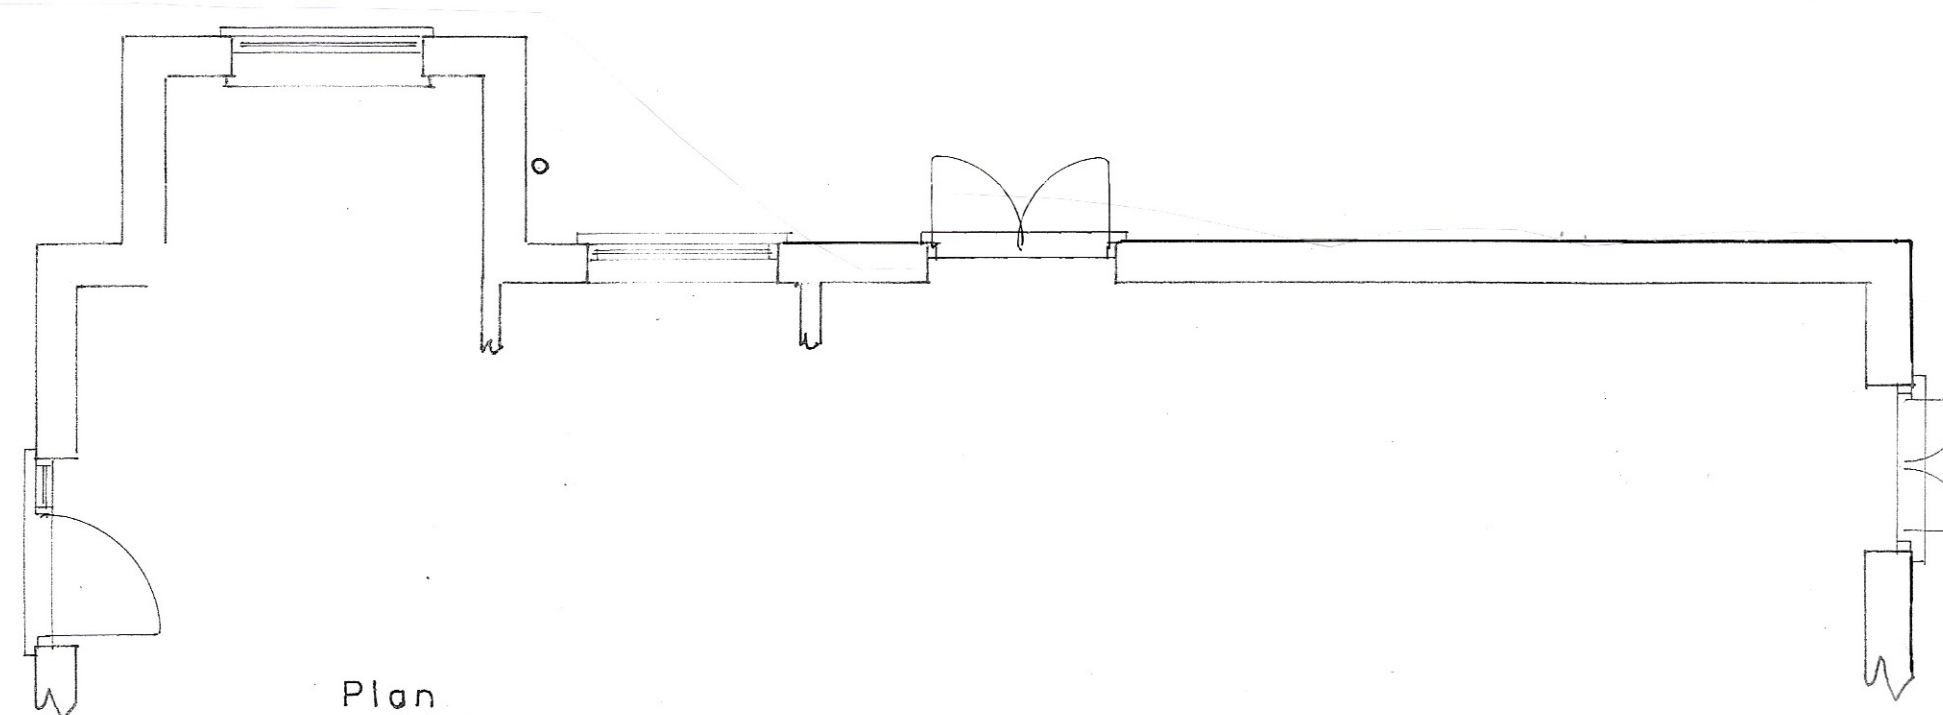

Plan

1 : 50

Existing

PROPOSED SINGLE STOREY EXTENSION AT 15,SEA WAY, PAGHAM
FOR MR.Y. WAWRZEWSKI.

sheet 2 of 2

Bryan Butcher
Rainbow Cottage
Nyetimber Lane
Bognor Regis PO21 3JX
01243 266871
07973 233442
bryan.butcher@btinternet.com
www.bryanbutcher.com