



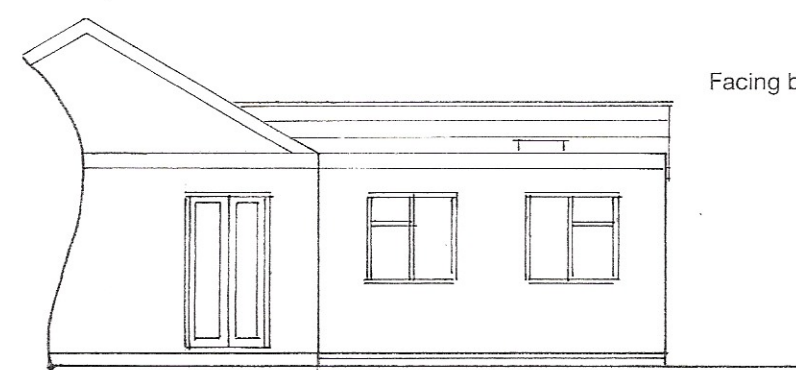


east

Facing brickwork to match existing.

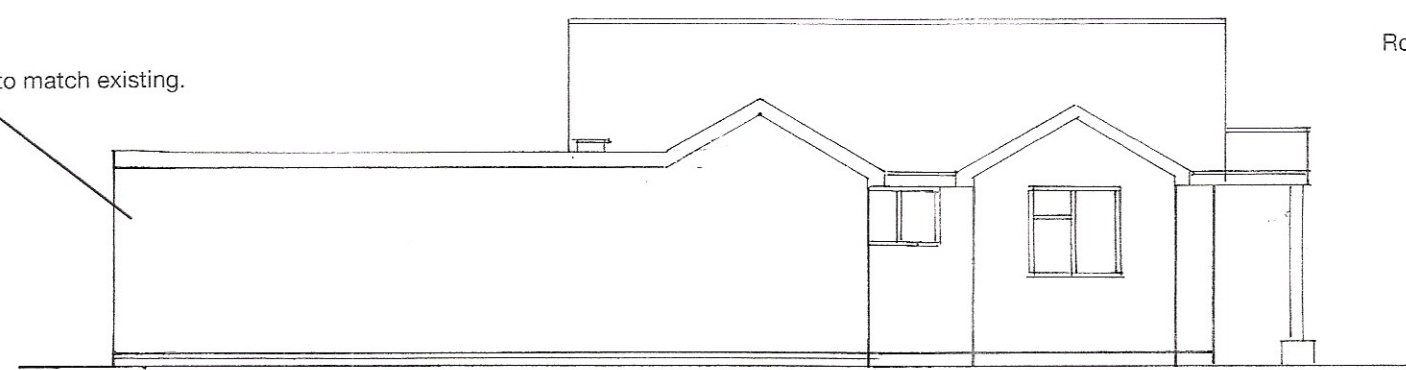


north


Roof tiles to match existing.

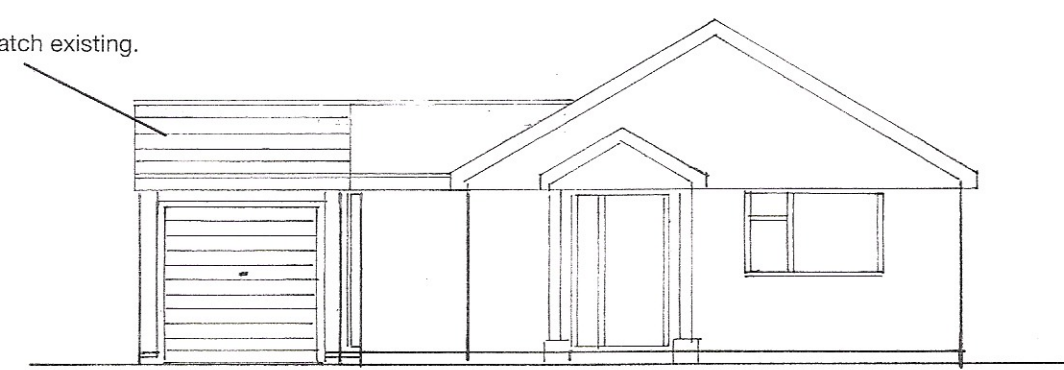


west
1 : 100

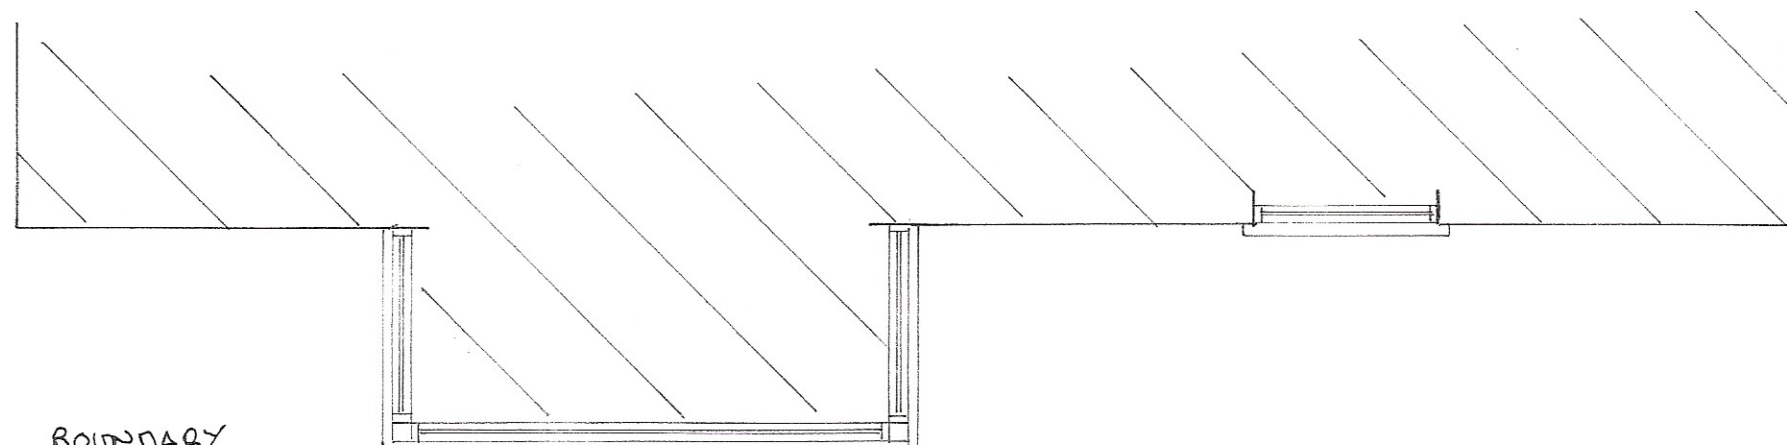

south

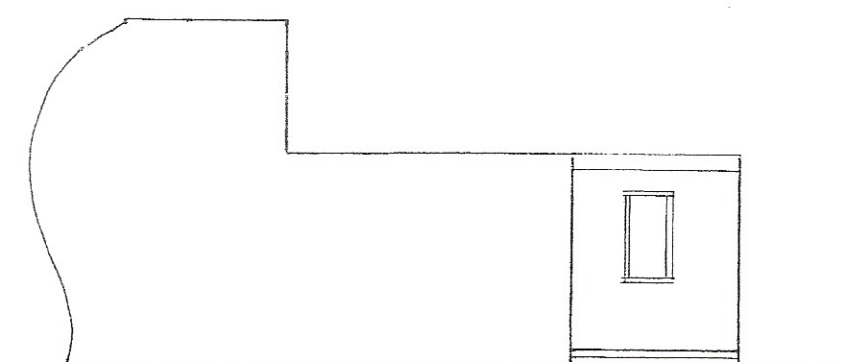


BOUNDARY

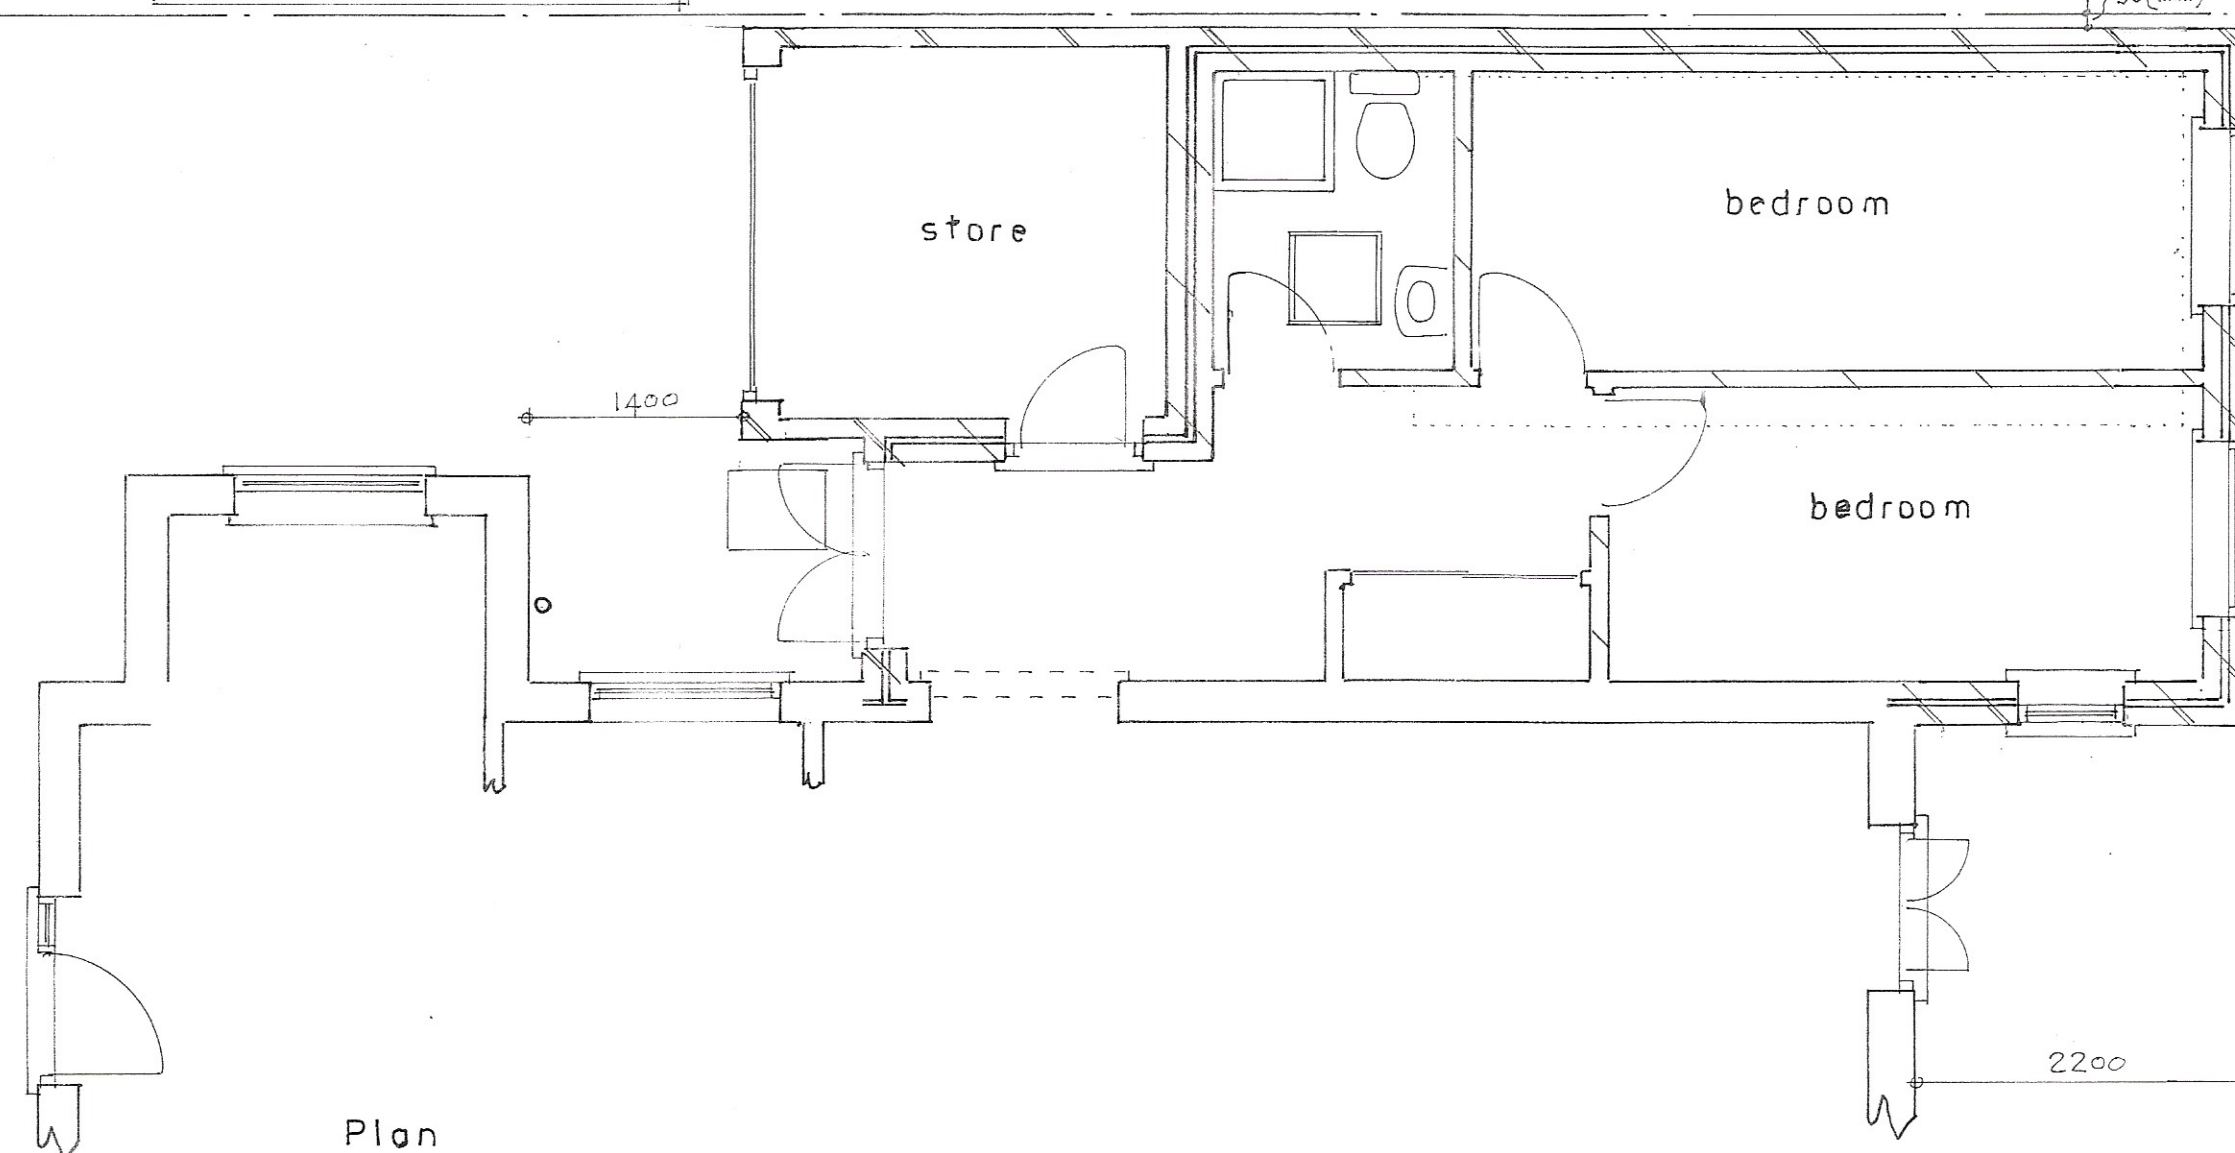

Plan
1 : 50



location plan
1 : 1250

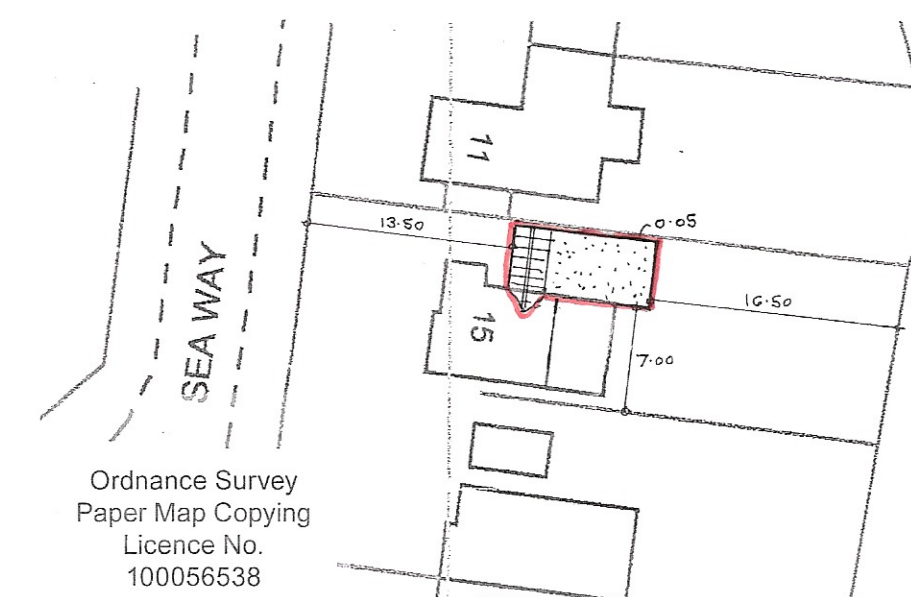

Ordnance Survey
Paper Map Copying
Licence No.
100056538

block plan
1 : 500

sheet 1 of 2

Proposed

PROPOSED SINGLE STOREY EXTENSION AT 15, SEA WAY, PAGHAM
FOR MR. Y. WAWRZEWSKI.

Bryan Butcher
Rainbow Cottage
Nyetimber Lane
Bognor Regis PO21 3JX
01243 266871
07973 233442
bryan.butcher@btinternet.com
www.bryanbutcher.com