




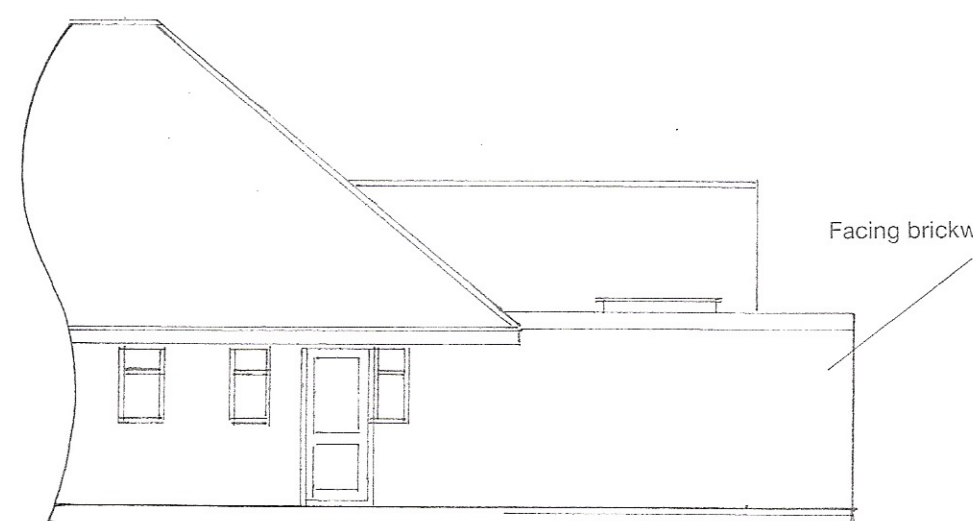

north

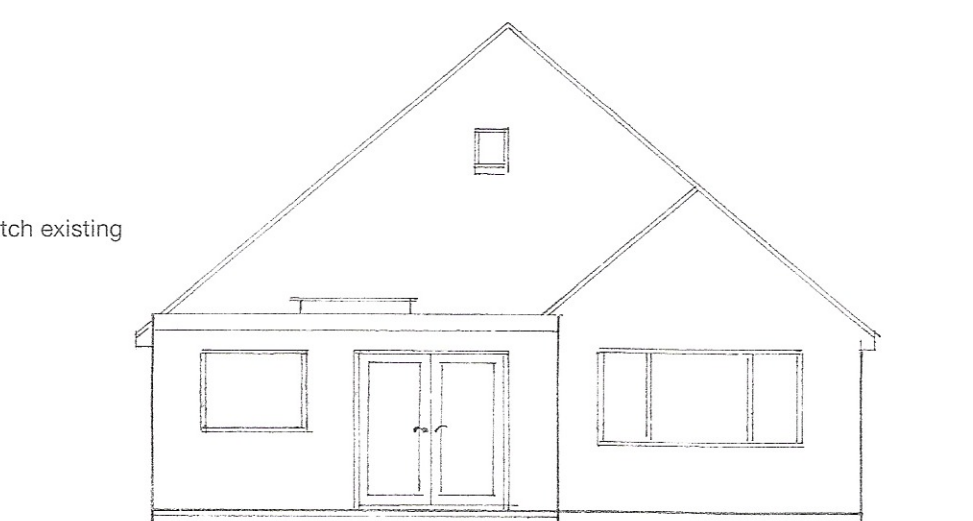

west
1 : 100

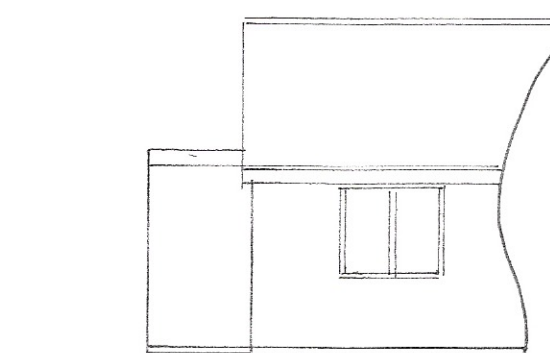


south




location plan

1 : 1250

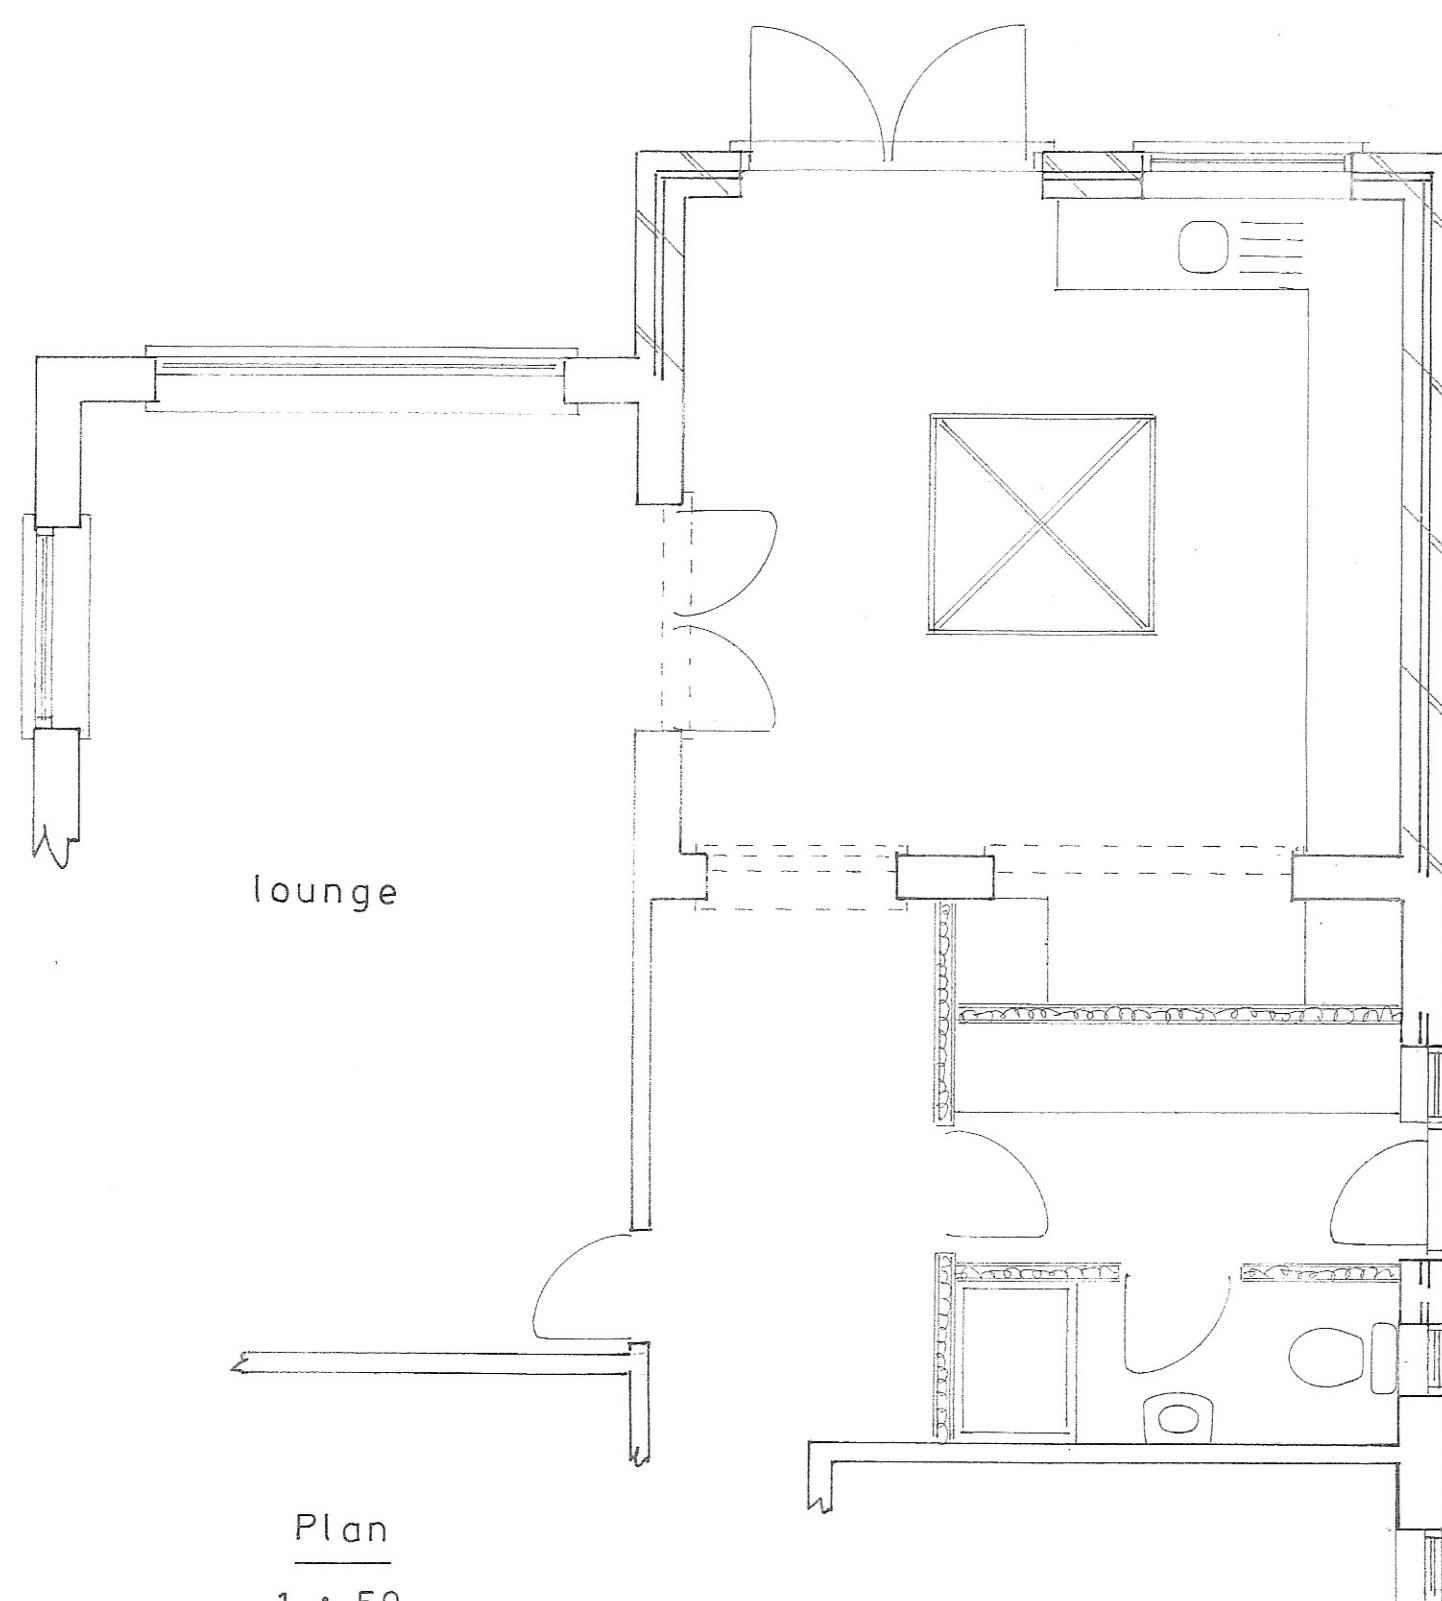

Plan
1 : 50

BOUNDARY

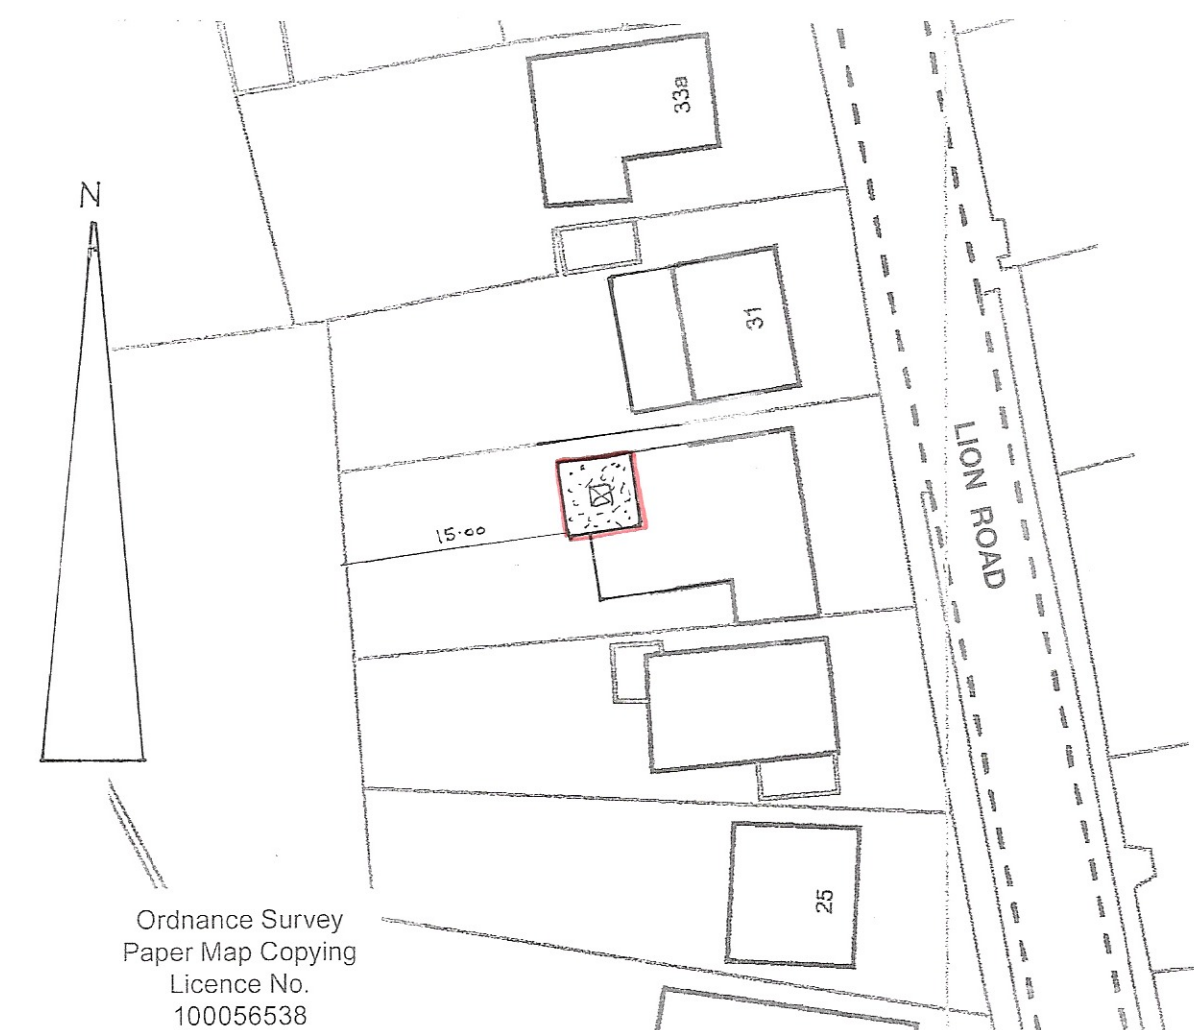

Ordnance Survey
Paper Map Copying
Licence No.
100056538

site plan

1 : 500

Proposed

PROPOSED SINGLE STOREY EXTENSION AT 29, LION ROAD, PAGHAM
FOR MR. & MRS. J. PAYNE.

sheet 1 of 2

Bryan Butcher
Rainbow Cottage
Nyetimber Lane
Bognor Regis PO21 3JX
01243 266871
07973 233442
bryan.butcher@btinternet.com
www.bryanbutcher.com