


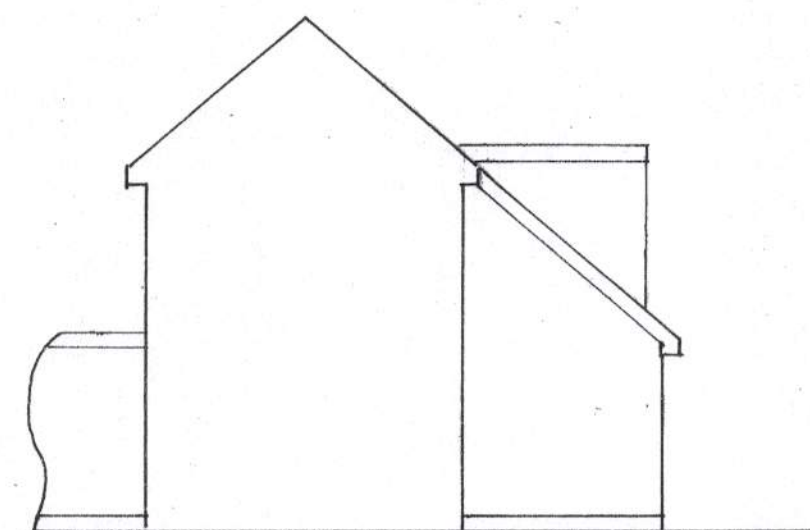


north




west

1 : 100

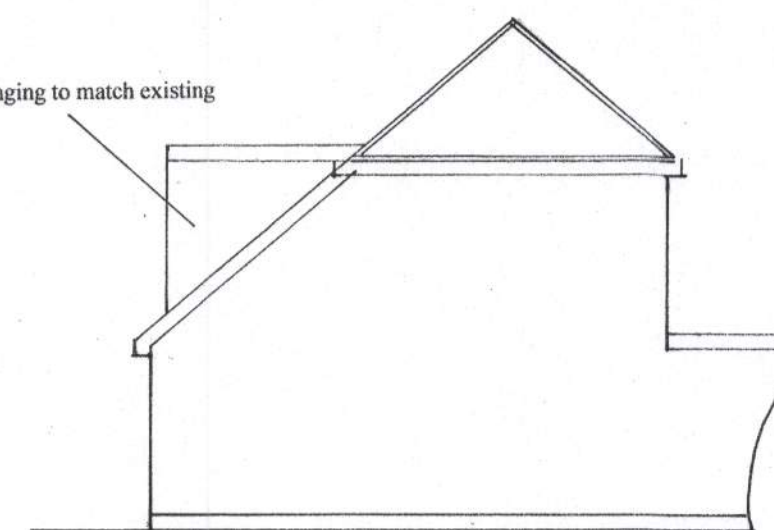

south

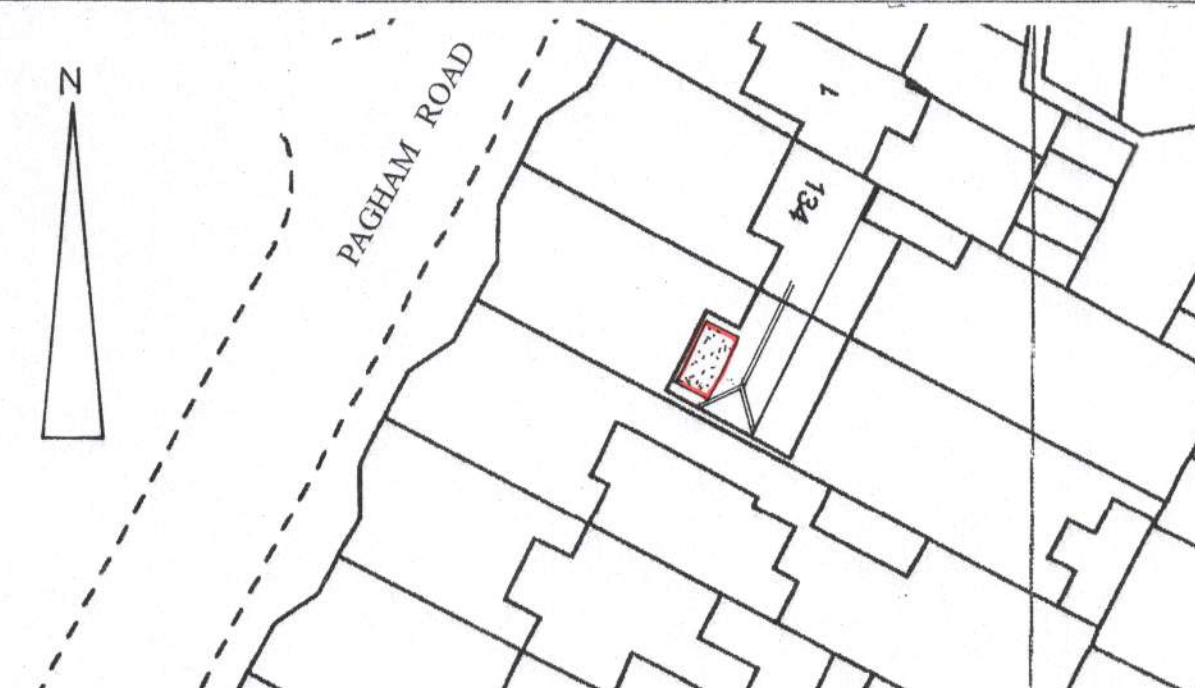


block plan

1 : 500




location plan

1 : 1250

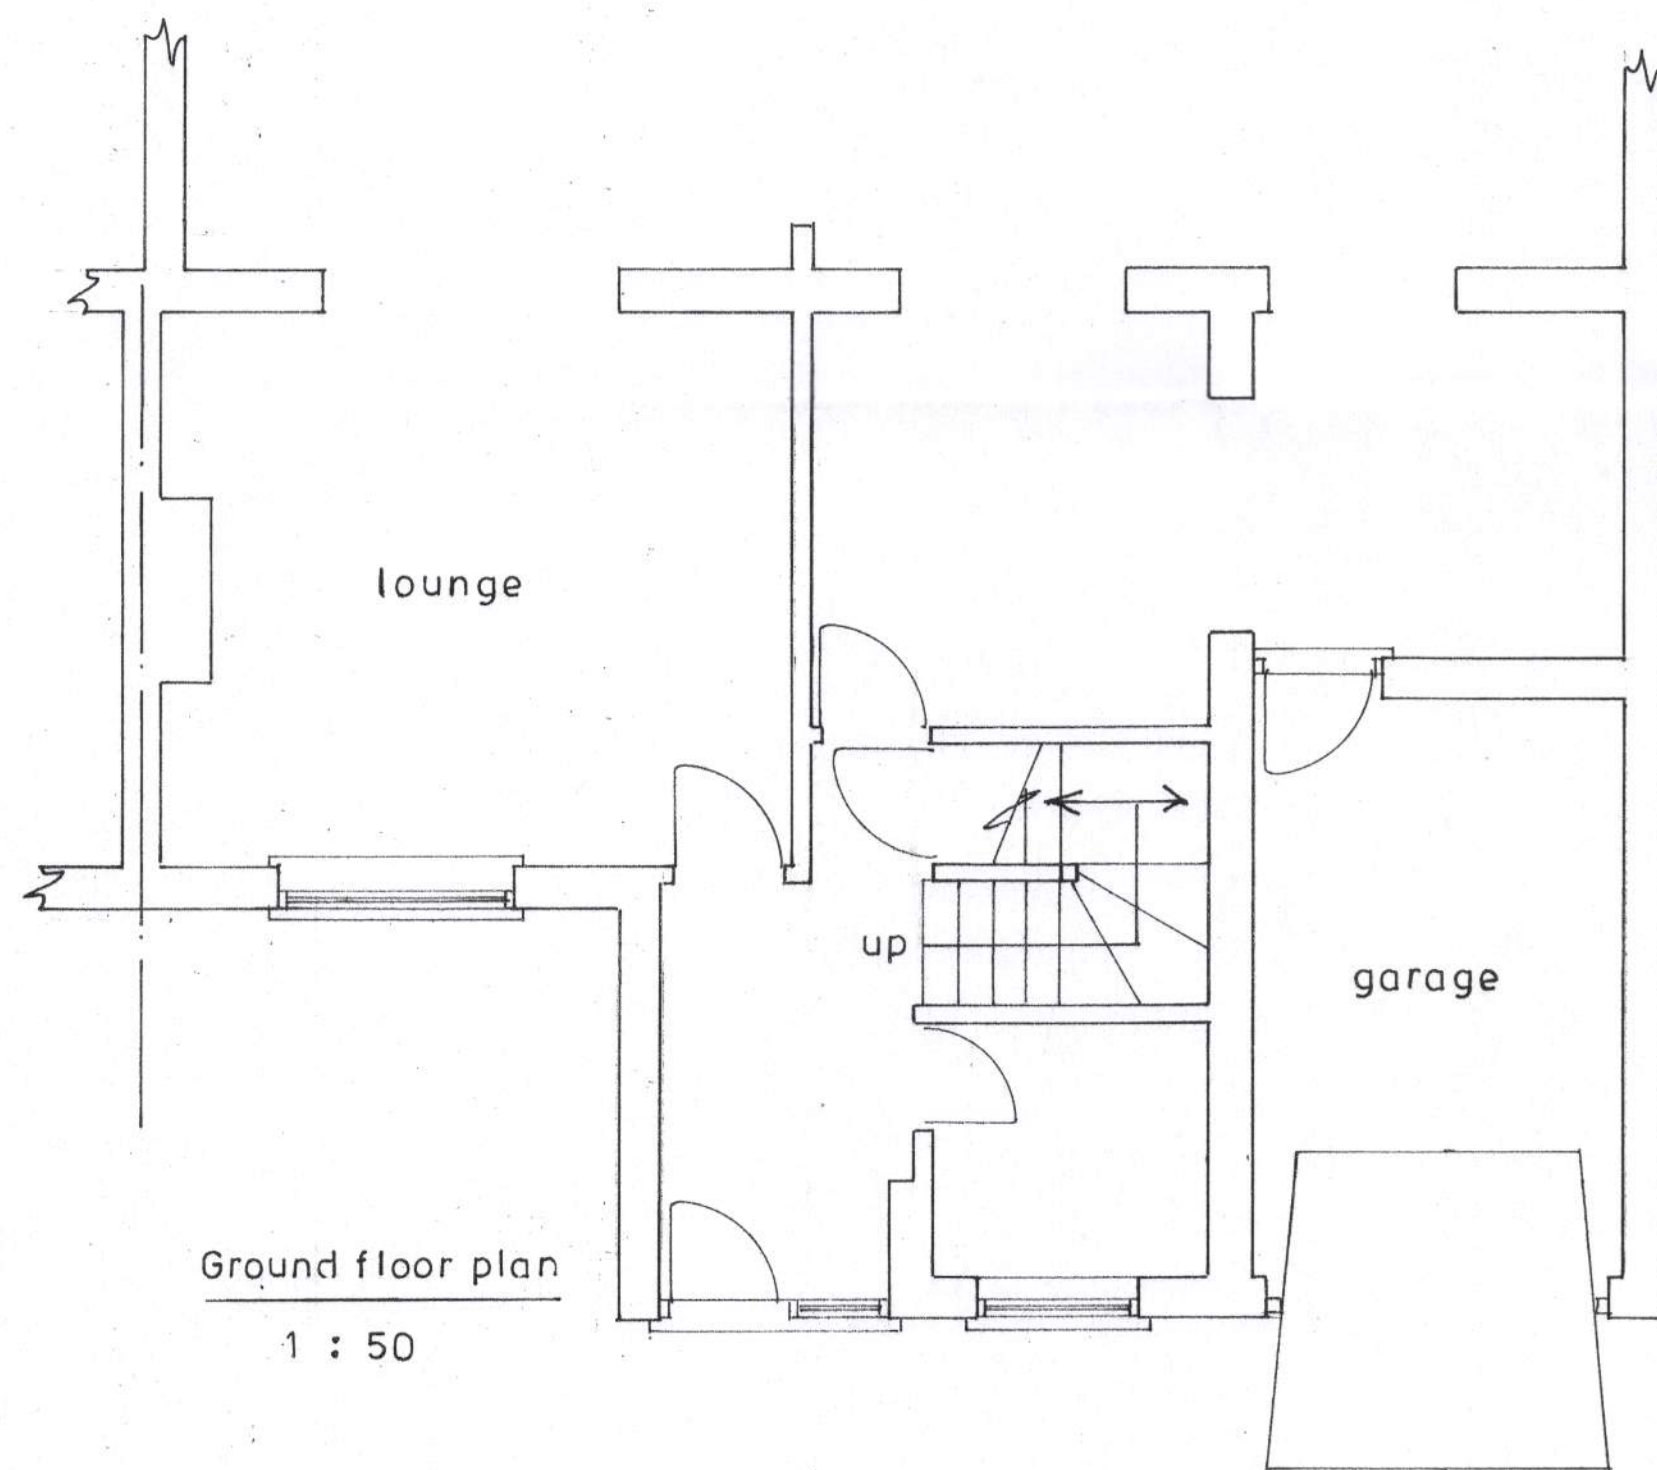

Ground floor plan

1 : 50

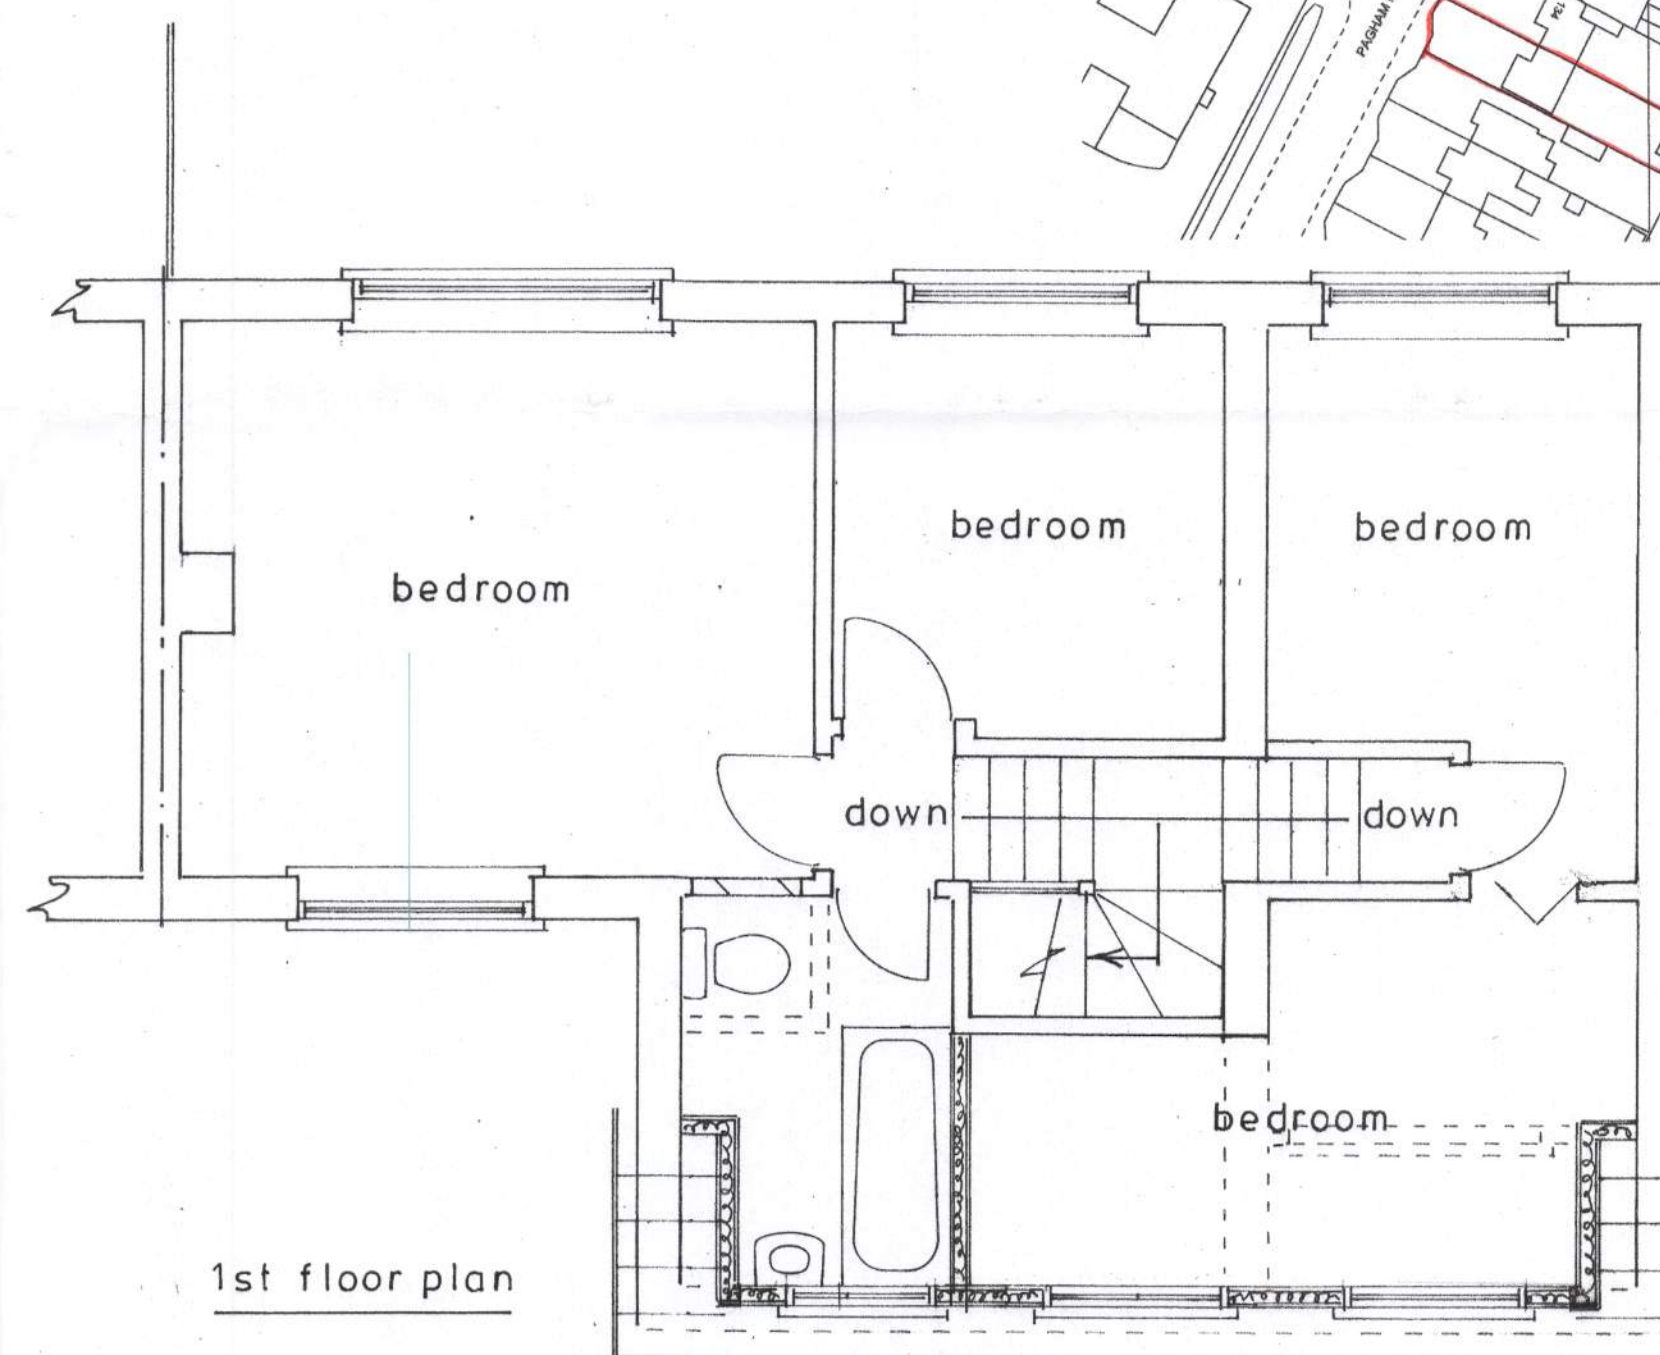

1st floor plan

sheet 1 of 2

Proposed

PROPOSED DORMER PROJECTION AT 132, PAGHAM ROAD, PAGHAM FOR MR. & MRS. J. PERRY.

Bryan Butcher
Rainbow Cottage
Nyetimber Lane
Bognor Regis PO21 3JX
01243 266871
07973 233442
bryan.butcher@btinternet.com
www.bryanbutcher.com