



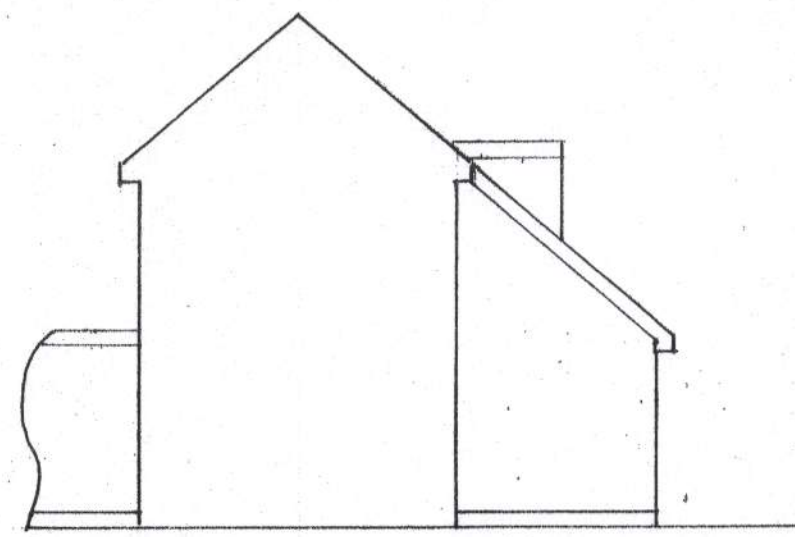


north

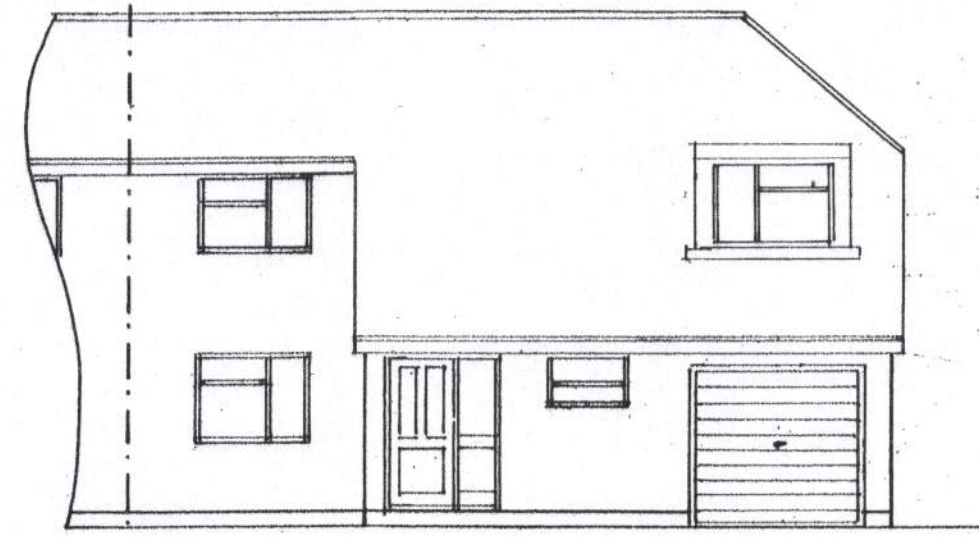


west

1 : 100

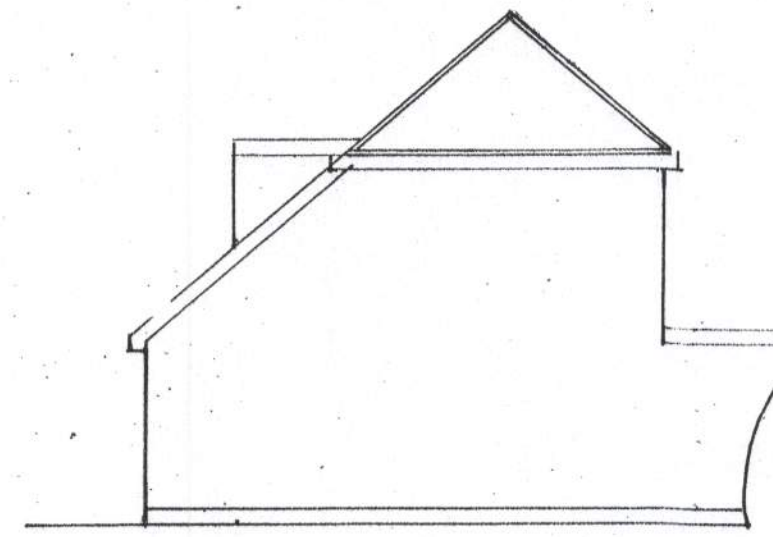


south

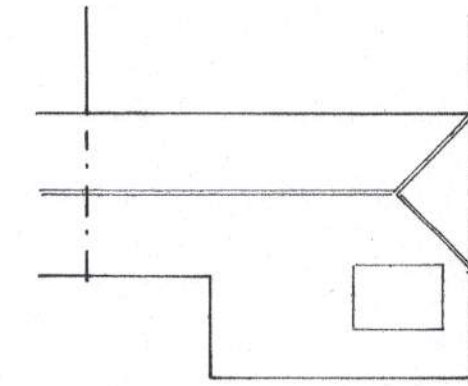


roof plan

1 : 200

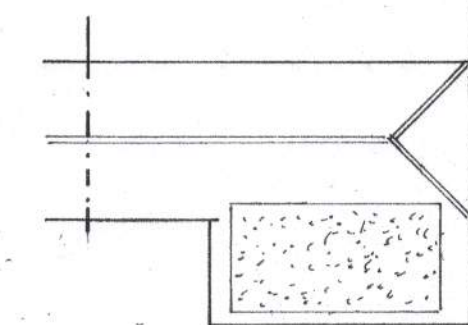


proposed roof plan

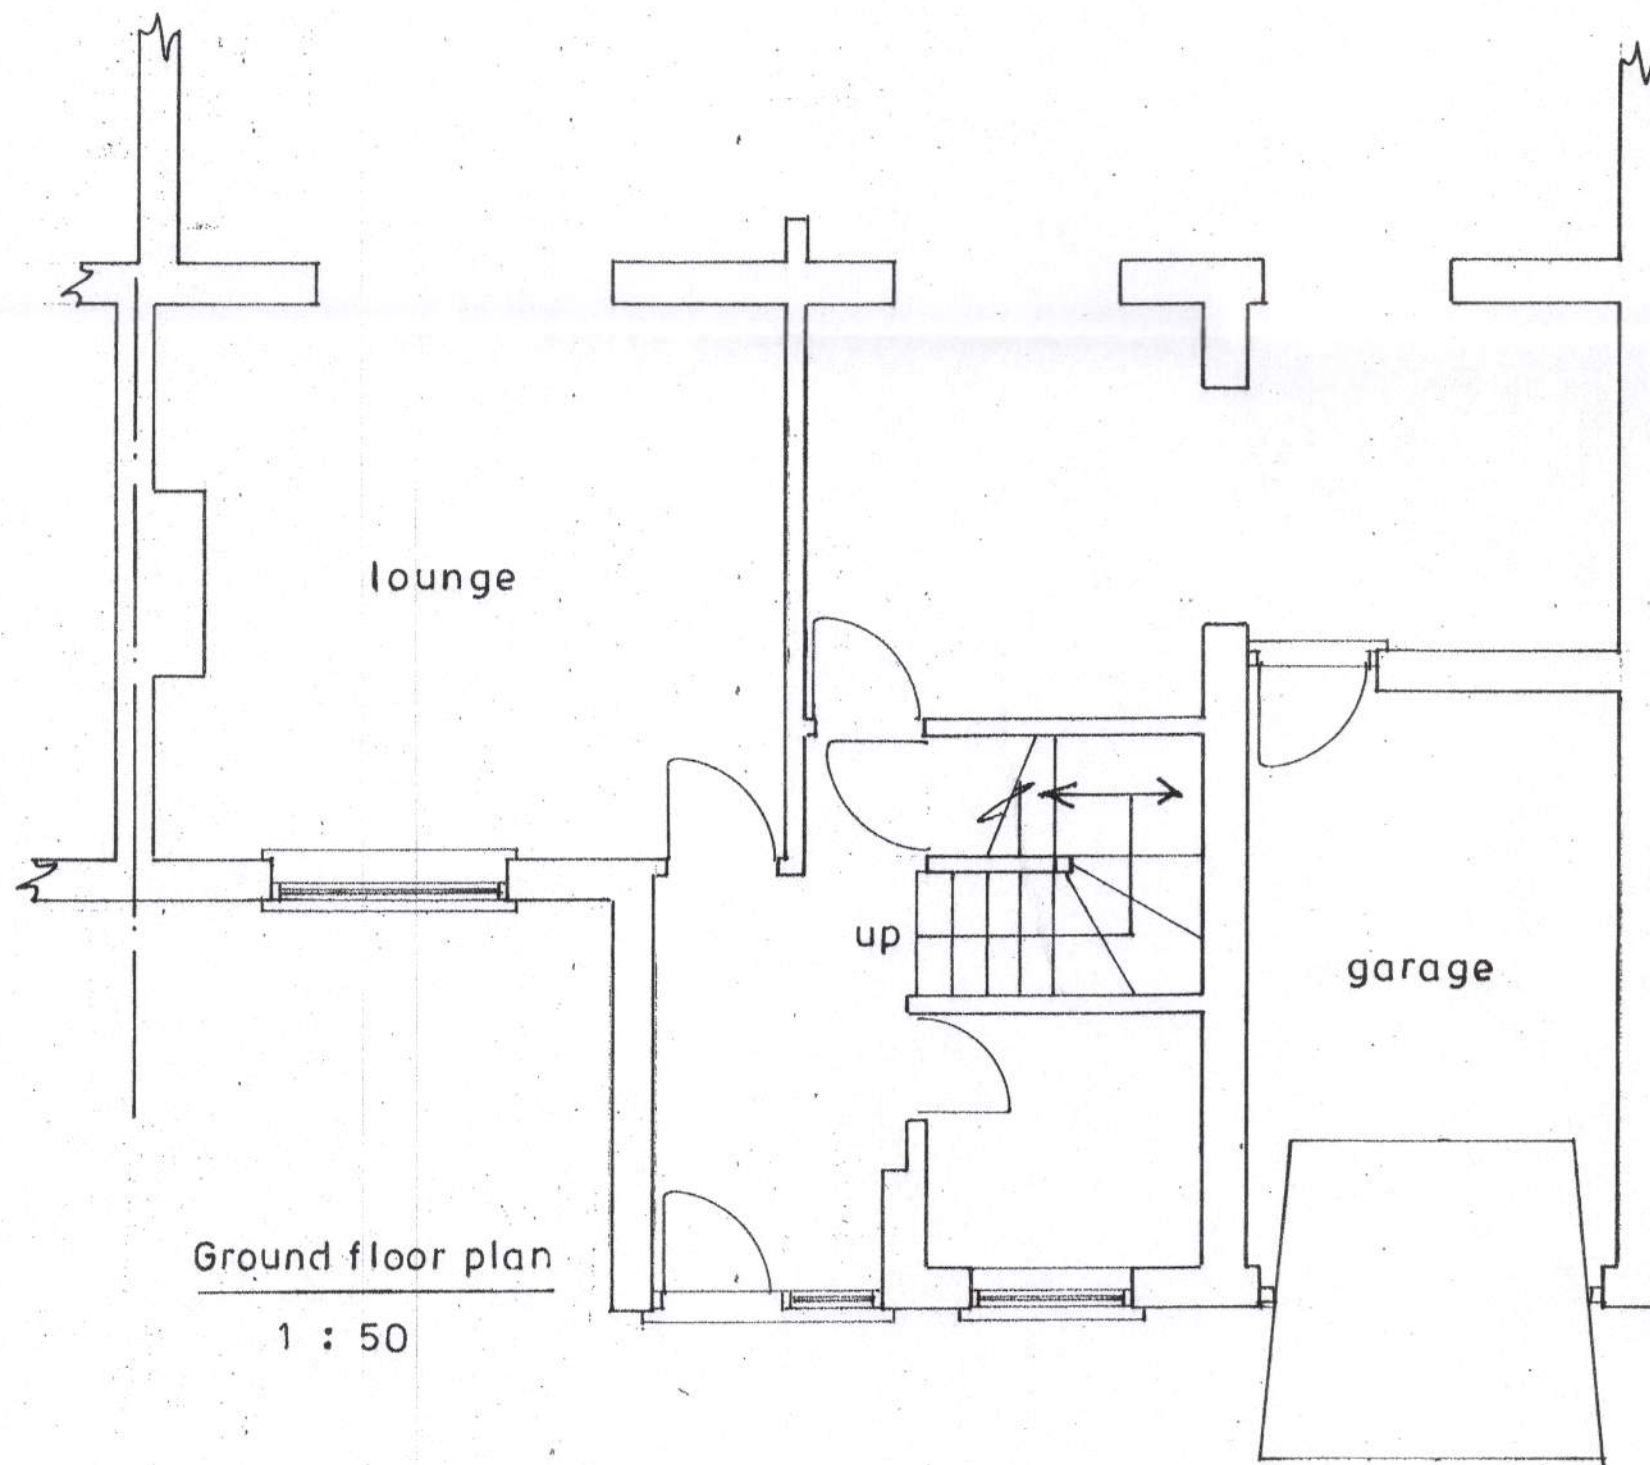

Ground floor plan

1 : 50

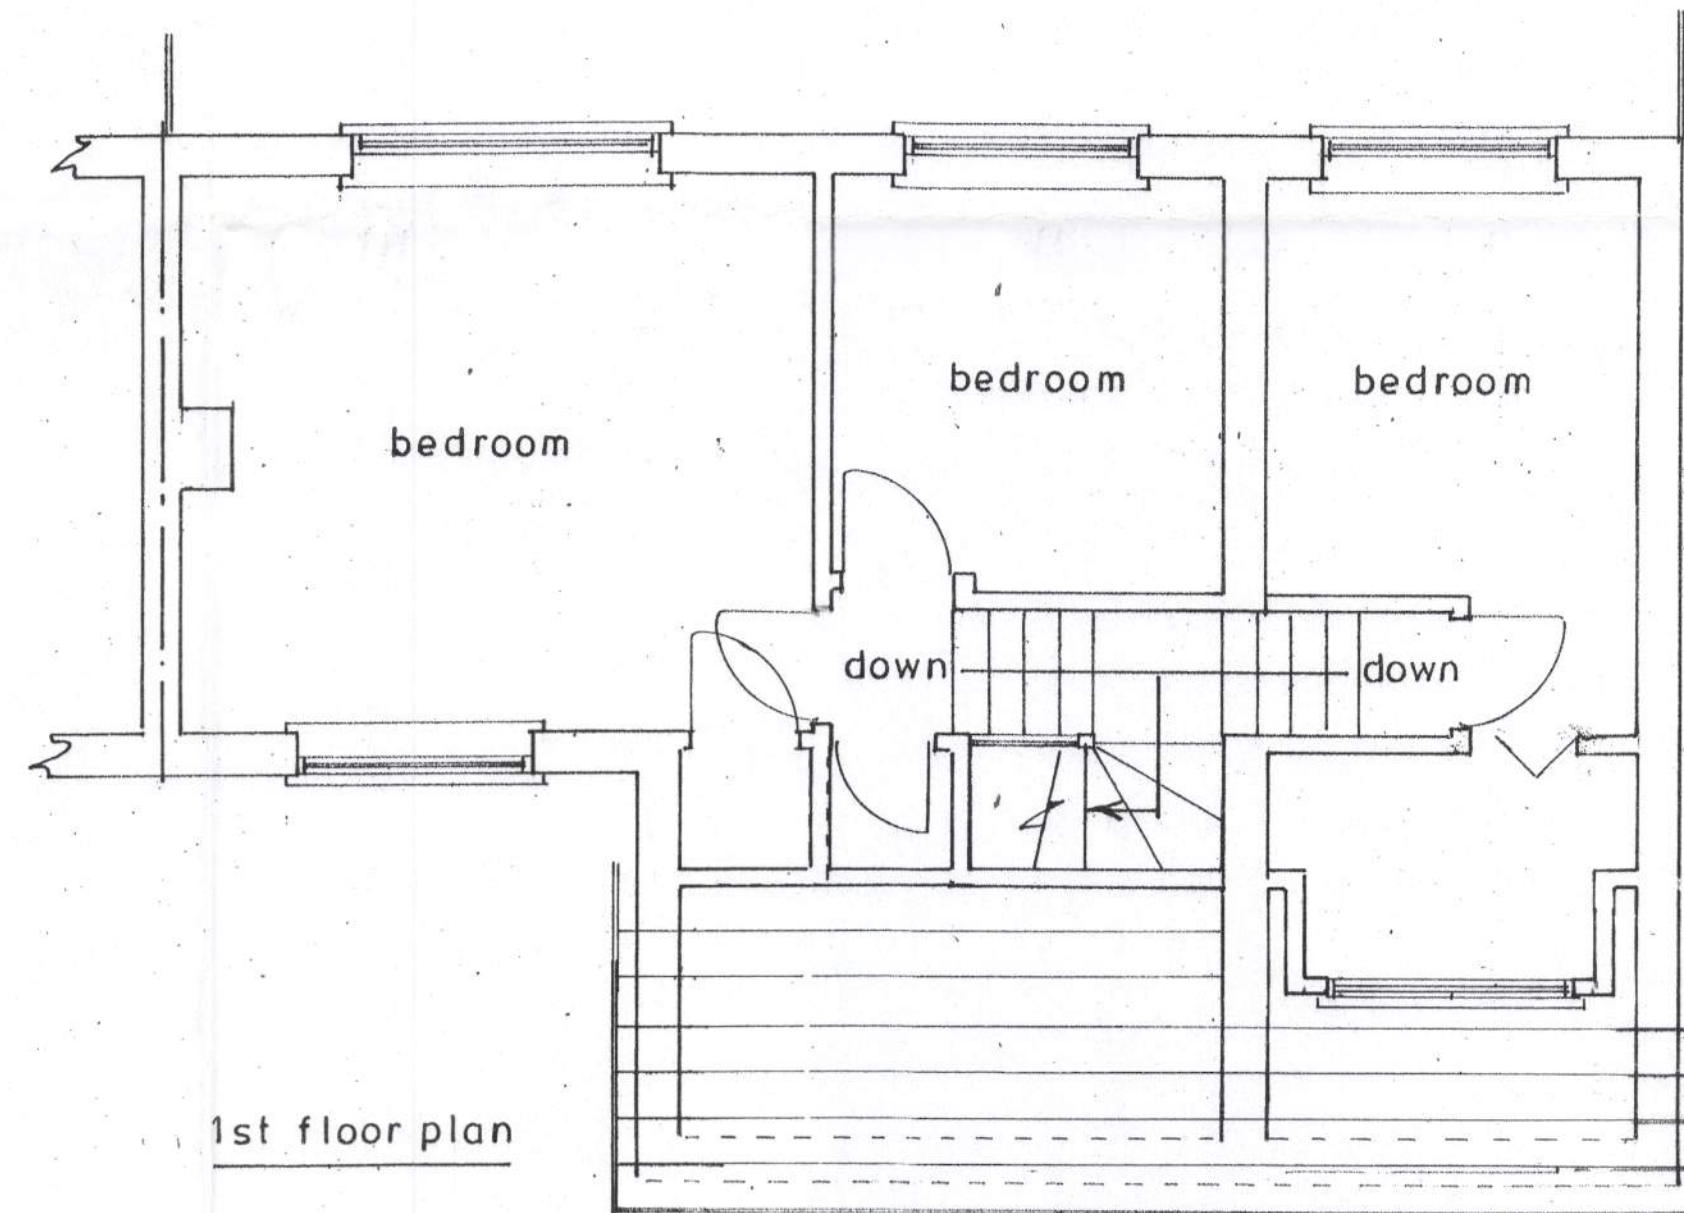

1st floor plan

sheet 2 of 2

Existing

PROPOSED DORMER PROJECTION AT 132, PAGHAM ROAD, PAGHAM FOR MR. & MRS. J. PERRY.

Bryan Butcher
Rainbow Cottage
Nyetimber Lane
Bognor Regis PO21 3JX
01243 266871
07973 233442
bryan.butcher@btinternet.com
www.bryanbutcher.com