




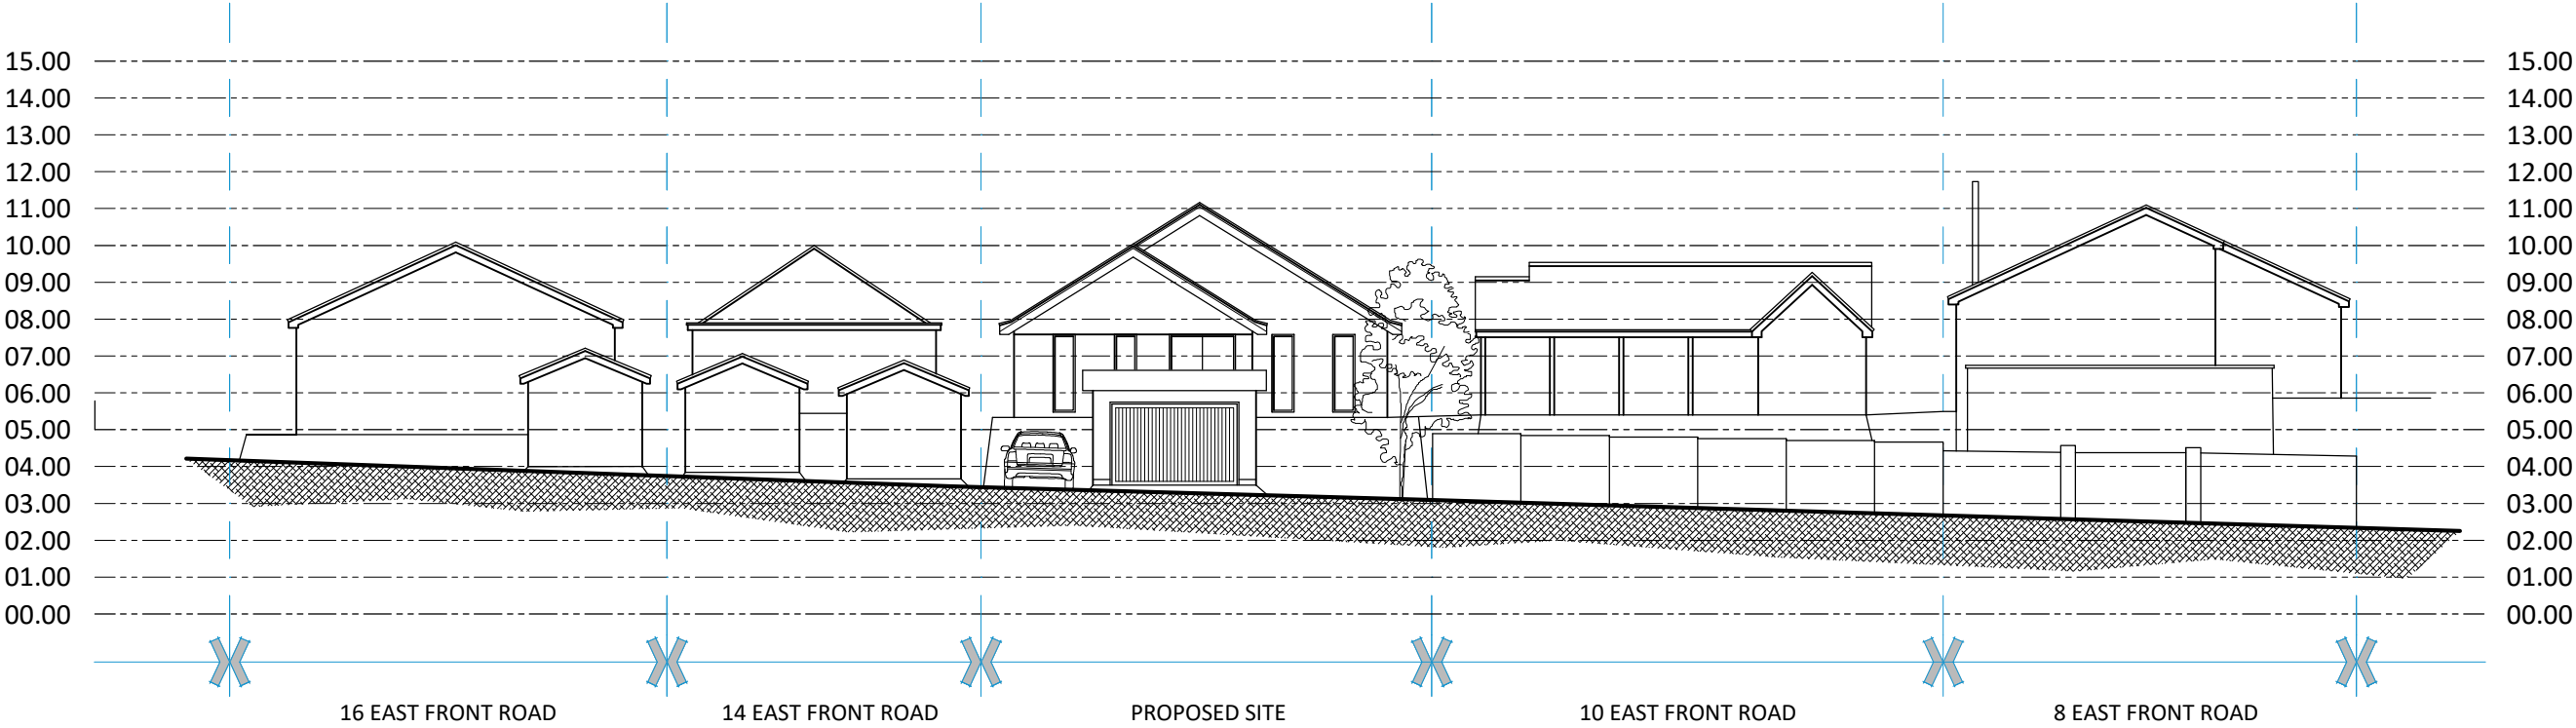

PROPOSED STREET SCENE A - A  
EAST FRONT ROAD

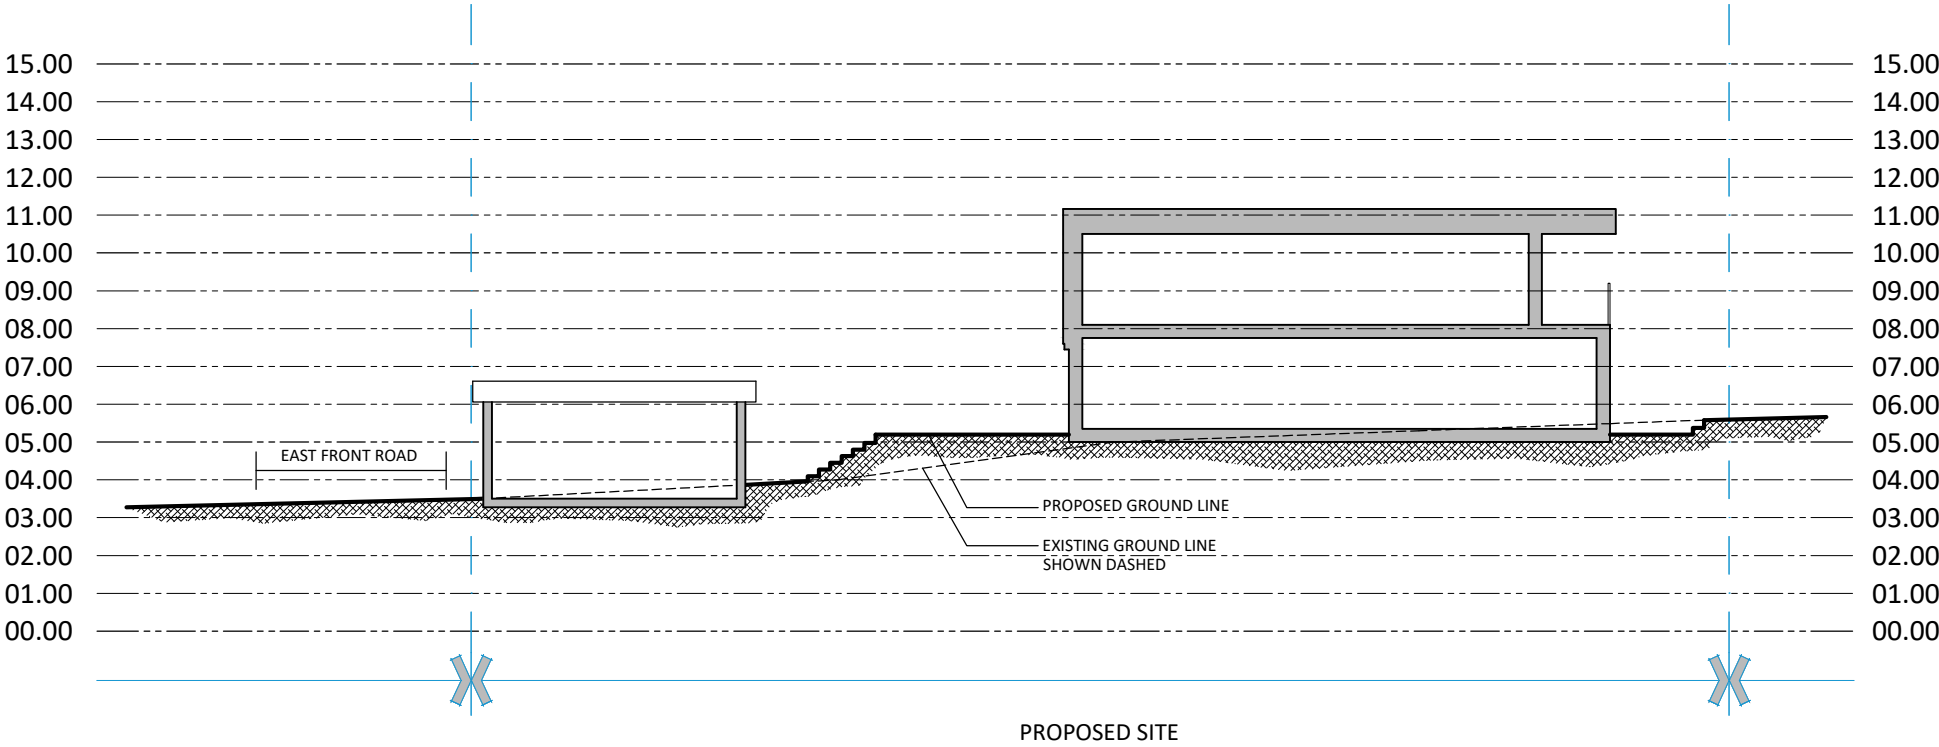

PROPOSED SITE SECTION B - B

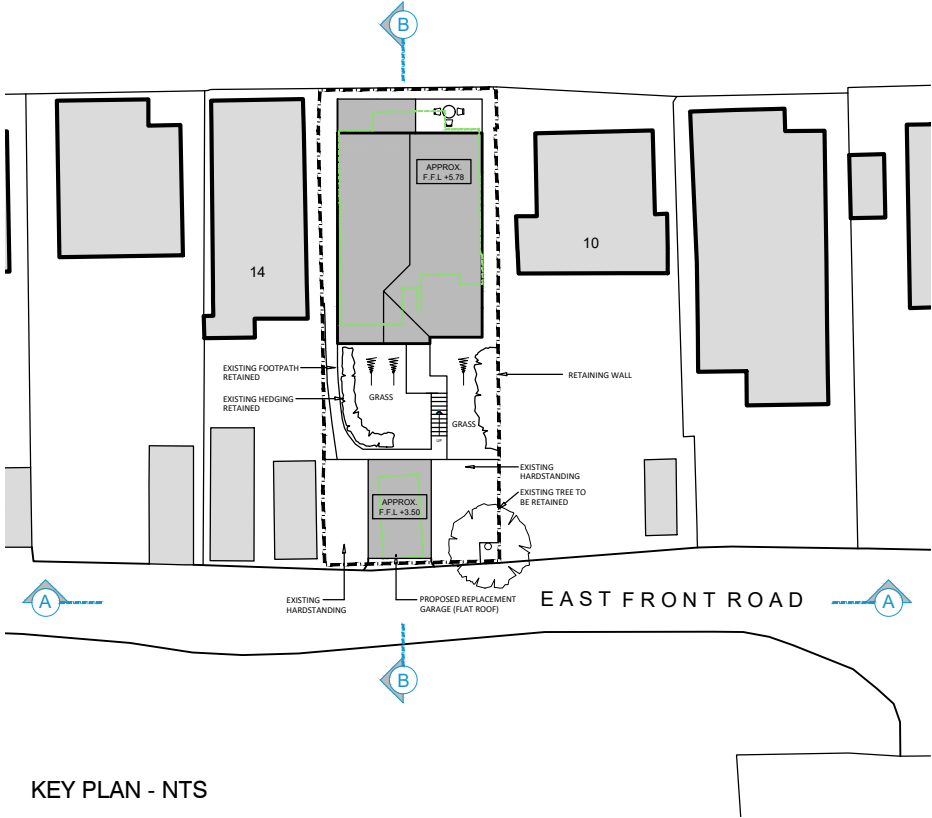

KEY PLAN - NTS

|   |      |            |      |      |            |              |                                          |             |   |                               |
|---|------|------------|------|------|------------|--------------|------------------------------------------|-------------|---|-------------------------------|
| REV.   | DATE | REVISIONS: | REV. | DATE | REVISIONS: | CLIENT:      | PROJECT:                                 |             | <div>20-Y-NEW</div> <div>Architecture</div> <div>Technical</div> <div>Vision</div> <div>+44 (0) 1344 513514</div> <div>admin@2020architecture.co.uk</div> <div>www.2020architecture.co.uk</div> <div>Old Boundary House, London Road, Sunningdale, Berkshire, SL5 0DJ</div> |                               |
|   |      |            |      |      |            | MR K HAWTREE | 12 EAST FRONT ROAD, PAGHAM, BOGNOR REGIS |             |   |                               |
|   |      |            |      |      |            | SCALE:       | 1:100 (A3 ORIGINAL)                      | DRAWING:    |   | STREET SCENE AND SITE SECTION |
|   |      |            |      |      |            | DRAWN:       | JOB NO:                                  | DRAWING NO: |   | REVISION:                     |
|   |      |            |      |      |            | DATE:        | 2020 / P0096                             | 06          |   |                               |
|   |      |            |      |      |            |              |                                          |             |   |                               |
| © COPYRIGHT EXISTS ON THE DESIGNS AND INFORMATION SHOWN ON THIS DRAWING   |      |            |      |      |            |              |                                          |             |   |                               |
| This drawing JULY be scaled or cross referenced to the scale bar for planning application purposes only.Do not scale for any other purpose,use figured dimensions only.Subject to site survey and all necessary consents.     |      |            |      |      |            |              |                                          |             |   |                               |
| All dimensions to be checked by user and any discrepancies,errors or omissions to be reported to Twenty20 Architecture Ltd before work commences.This drawing is to be read in conjunction with all other relevant materials. |      |            |      |      |            |              |                                          |             |   |                               |