




Ordnance Survey (c) Crown Copyright 2020. All rights reserved. Licence number 100022432

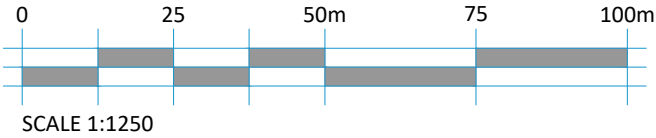

REV.	DATE	REVISIONS:	REV.	DATE	REVISIONS:	CLIENT: MR K HAWTREE		PROJECT: 12 EAST FRONT ROAD, PAGHAM, BOGNOR REGIS		20-NEW Architecture Technical Vision +44 (0) 1344 513514 admin@2020architecture.co.uk www.2020architecture.co.uk Old Boundary House, London Road, Sunningdale, Berkshire, SL5 0DJ
						SCALE: 1:100 (A3 ORIGINAL)		DRAWING: LOCATION PLAN		
						DRAWN:	JOB NO:	DRAWING NO:	REVISION:	
						DATE: FEB 22	2020 / P0096	LP		

© COPYRIGHT EXISTS ON THE DESIGNS AND INFORMATION SHOWN ON THIS DRAWING

This drawing JULY be scaled or cross referenced to the scale bar for planning application purposes only.Do not scale for any other purpose,use figured dimensions only.Subject to site survey and all necessary consents.

All dimensions to be checked by user and any discrepancies,errors or omissions to be reported to Twenty20 Architecture Ltd before work commences.This drawing is to be read in conjunction with all other relevant materials.