


Ordnance Survey (c) Crown Copyright 2020. All rights reserved. Licence number 100022432

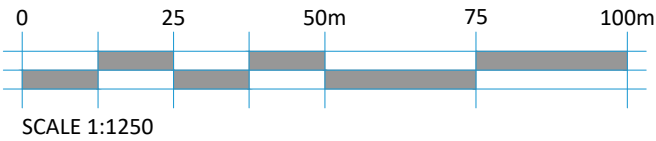

REV. DATE		REVISIONS:		REV. DATE		REVISIONS:		CLIENT: MR K HAWTREE		PROJECT: 12 EAST FRONT ROAD, PAGHAM, BOGNOR REGIS		20-21 NEW Architecture Technical Vision +44 (0) 1344 513514 admin@2020architecture.co.uk www.2020architecture.co.uk Old Boundary House, London Road, Sunningdale, Berkshire, SL5 0DJ					
A 31.03.22		NORTH POINT ADDED						SCALE: 1:1250 (A3 ORIGINAL)		DRAWING: LOCATION PLAN							
								DRAWN:		JOB NO:				DRAWING NO:		REVISION:	
								DATE: FEB 22		2020 / P0096				LP		A	
© COPYRIGHT EXISTS ON THE DESIGNS AND INFORMATION SHOWN ON THIS DRAWING																	
This drawing JULY be scaled or cross referenced to the scale bar for planning application purposes only.Do not scale for any other purpose,use figured dimensions only.Subject to site survey and all necessary consents. All dimensions to be checked by user and any discrepancies,errors or omissions to be reported to Twenty20 Architecture Ltd before work commences.This drawing is to be read in conjunction with all other relevant materials.																	