


Key

- SuDS to be installed prior to occupation of corresponding phase
- Phase 2A superstructure
- Access road to be usable at first occupation of phase 2A
- Access footpath to be usable at first occupation of phase 2A
- Drainage & roads to base course, temporary footpath & kerbs installed prior to construction of Phase 2A
- Past/Future Phases
- Order of construction
- Landscaping and play areas to be provided ad 75% occupation of Phase 2A

Please note:
All dates and timeframes are indicative and subject to change based on later circumstances, to which FHL may not be liable for, eg. weather etc.

ESTIMATED JAN 2028 COMPLETION

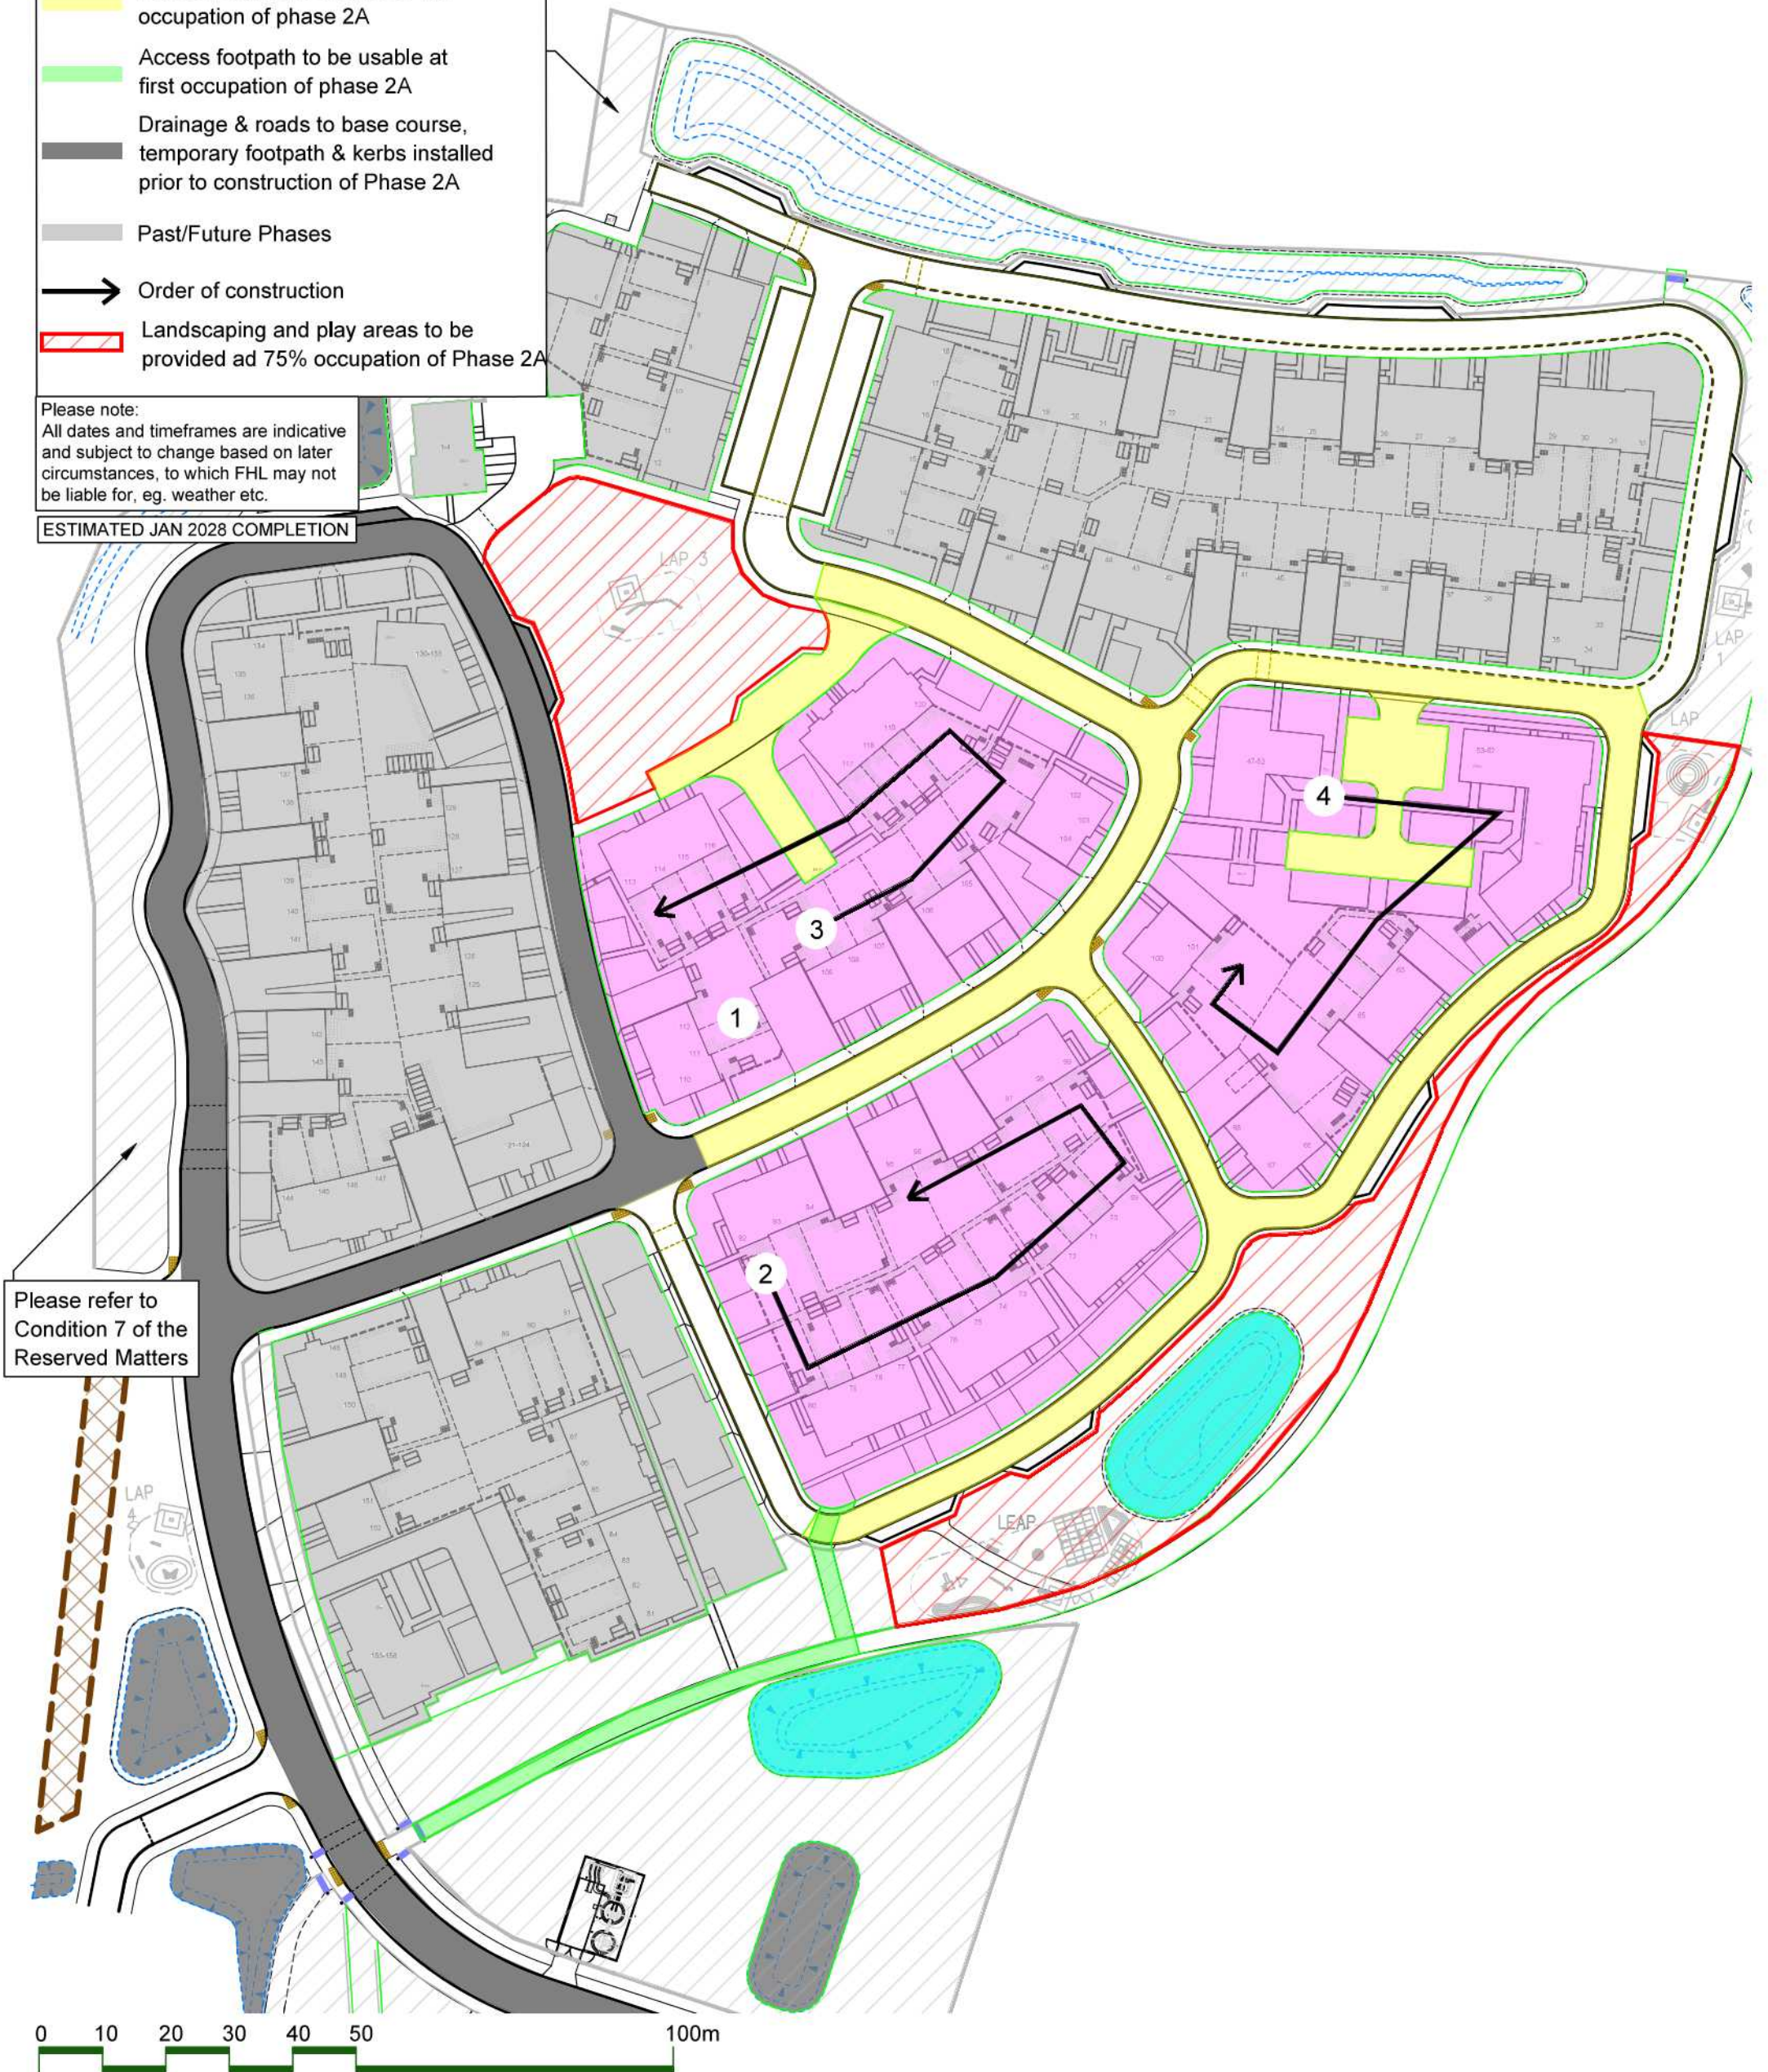

SCALE 1:1000 DATE June 2025 DRAWN TS CHECKED JC

DRAWING TITLE
Land at Pagham
Site Phasing Plan
Phase 2A, North

PLANNING



FHL-SPP-2A

Rev	Description	Revised By	Checked By	Date
A	Issued for planning.	TS	JC	12.06.2025

REVISIONS